
Brick arch
Ex 65x75
I.G. universal arch former (75mm rise)
I.G. type L1/510 steel lintel with cavity tray d.p.c.
Mastic seal
Ex. 65x100
Ex 50x65
Trickle vents not shown.
Kawn sealed units
All glazing to be bedded/glazed in linseed oil putty
10mm max.
50mm
Ex. 75x150

RESIDENTIAL DEVELOPMENT
No's 34-36 DOUBLE STREET,
SPALDING.

DETAILS OF CASEMENT
WINDOW FRAMES.
OUTWARD OPENING FOR
USE AT GROUND FLOOR LEVEL.


Broadgate
Builders
Broadgate Builders (Spalding) Ltd
Broadgate House, Weston Hills,
Spalding, Lincolnshire, PE12 6DS.
Telephone: (01406) 380532 Fax: (01406) 380014

Scale 1:2 Amended June 97

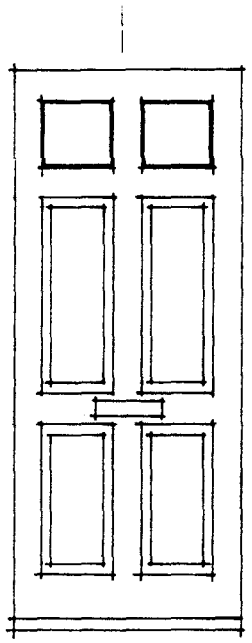


FRONT DOOR TO No. 34

Obscured glass top panels and 4 raised and fielded panels.
Size to suit opening

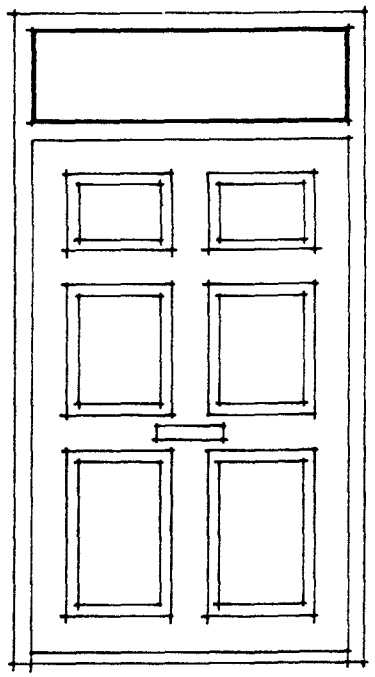


FRONT DOOR TO No. 35

Obscure glazed fanlight over door to be 6 panelled all raised and fielded.
Size to suit opening.

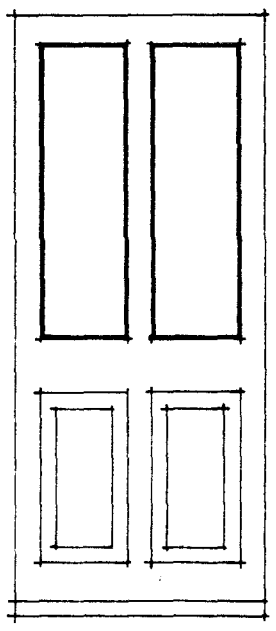


REAR DOORS TO No's 34, 35 and 36

Part glazed doors similar to Boulton & Paul type 'Landseer' with raised and fielded bottom panels.

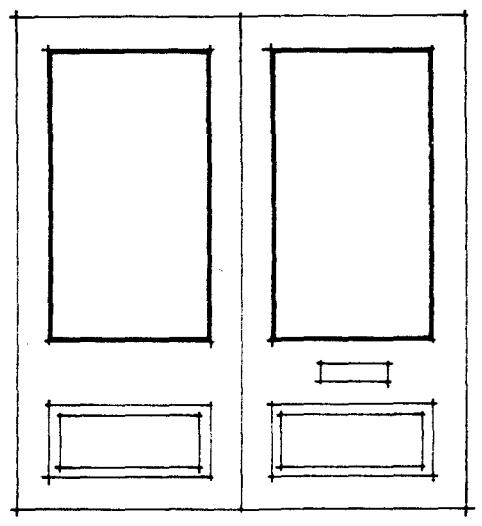

FRONT DOORS TO No. 36

Obscure glazed panels with raised and fielded bottom panels
Size to suit existing opening.

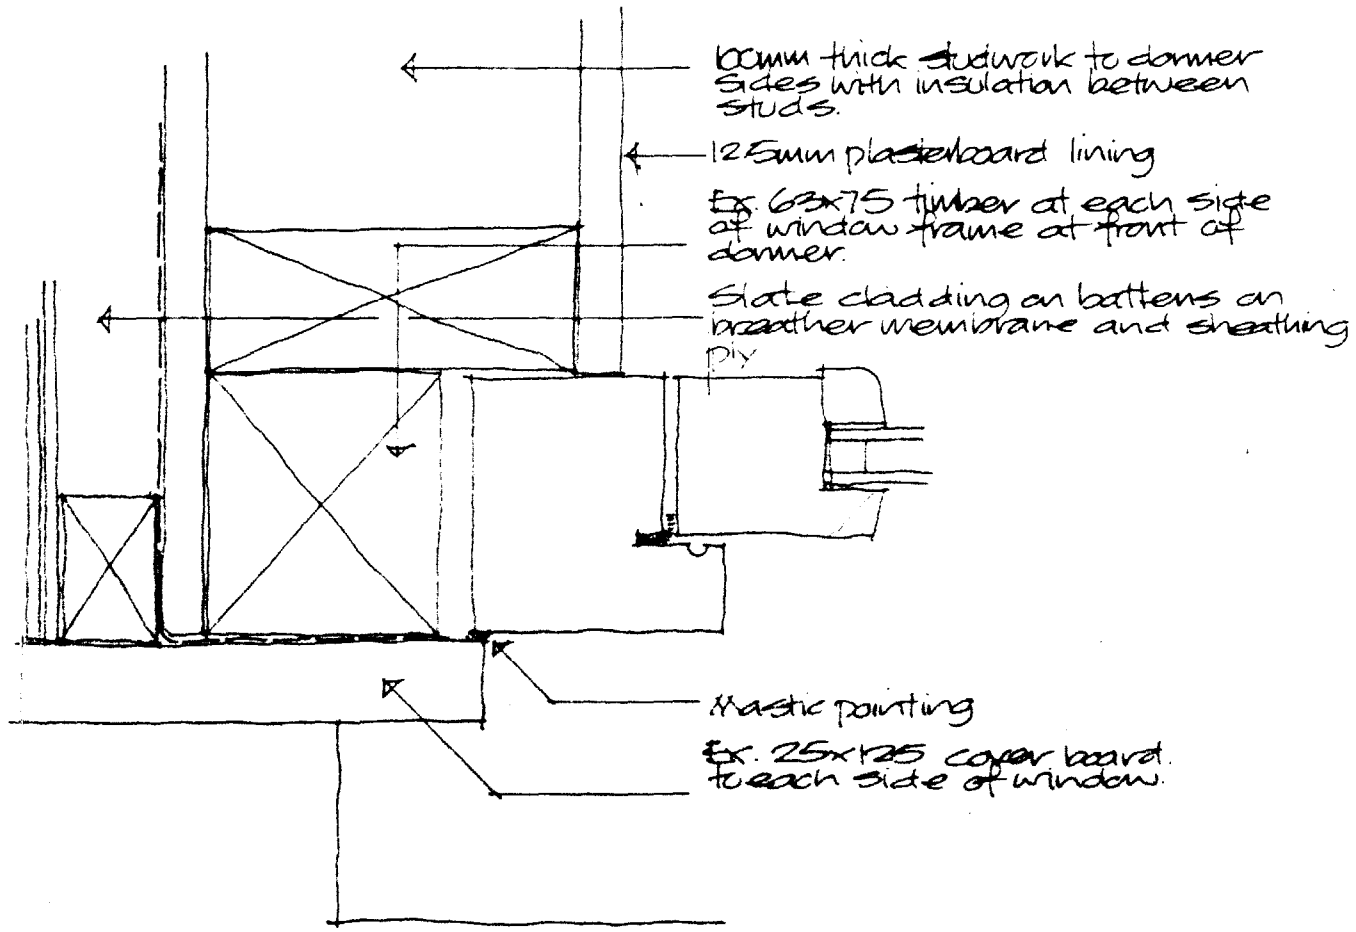

TYPICAL DETAIL TO SIDES OF DORMER WINDOWS.


SOUTH HOLLAND DC
HOUSING & PLANNING
19 MAY 1997
Ref: 0559/97

RESIDENTIAL DEVELOPMENT
No's 34-36 DOUBLE STREET,
SPALDING.

DETAILS OF EXTERNAL DOORS AND DORMER WINDOW REVEALS.

Broadgate
Builders
Broadgate Builders (Spalding) Ltd
Broadgate House, Weston Hills,
Spalding, Lincolnshire. PE12 6DE.
Telephone: (01406) 380532 Fax: (01406) 380014

Scale 1:2 and 1:25

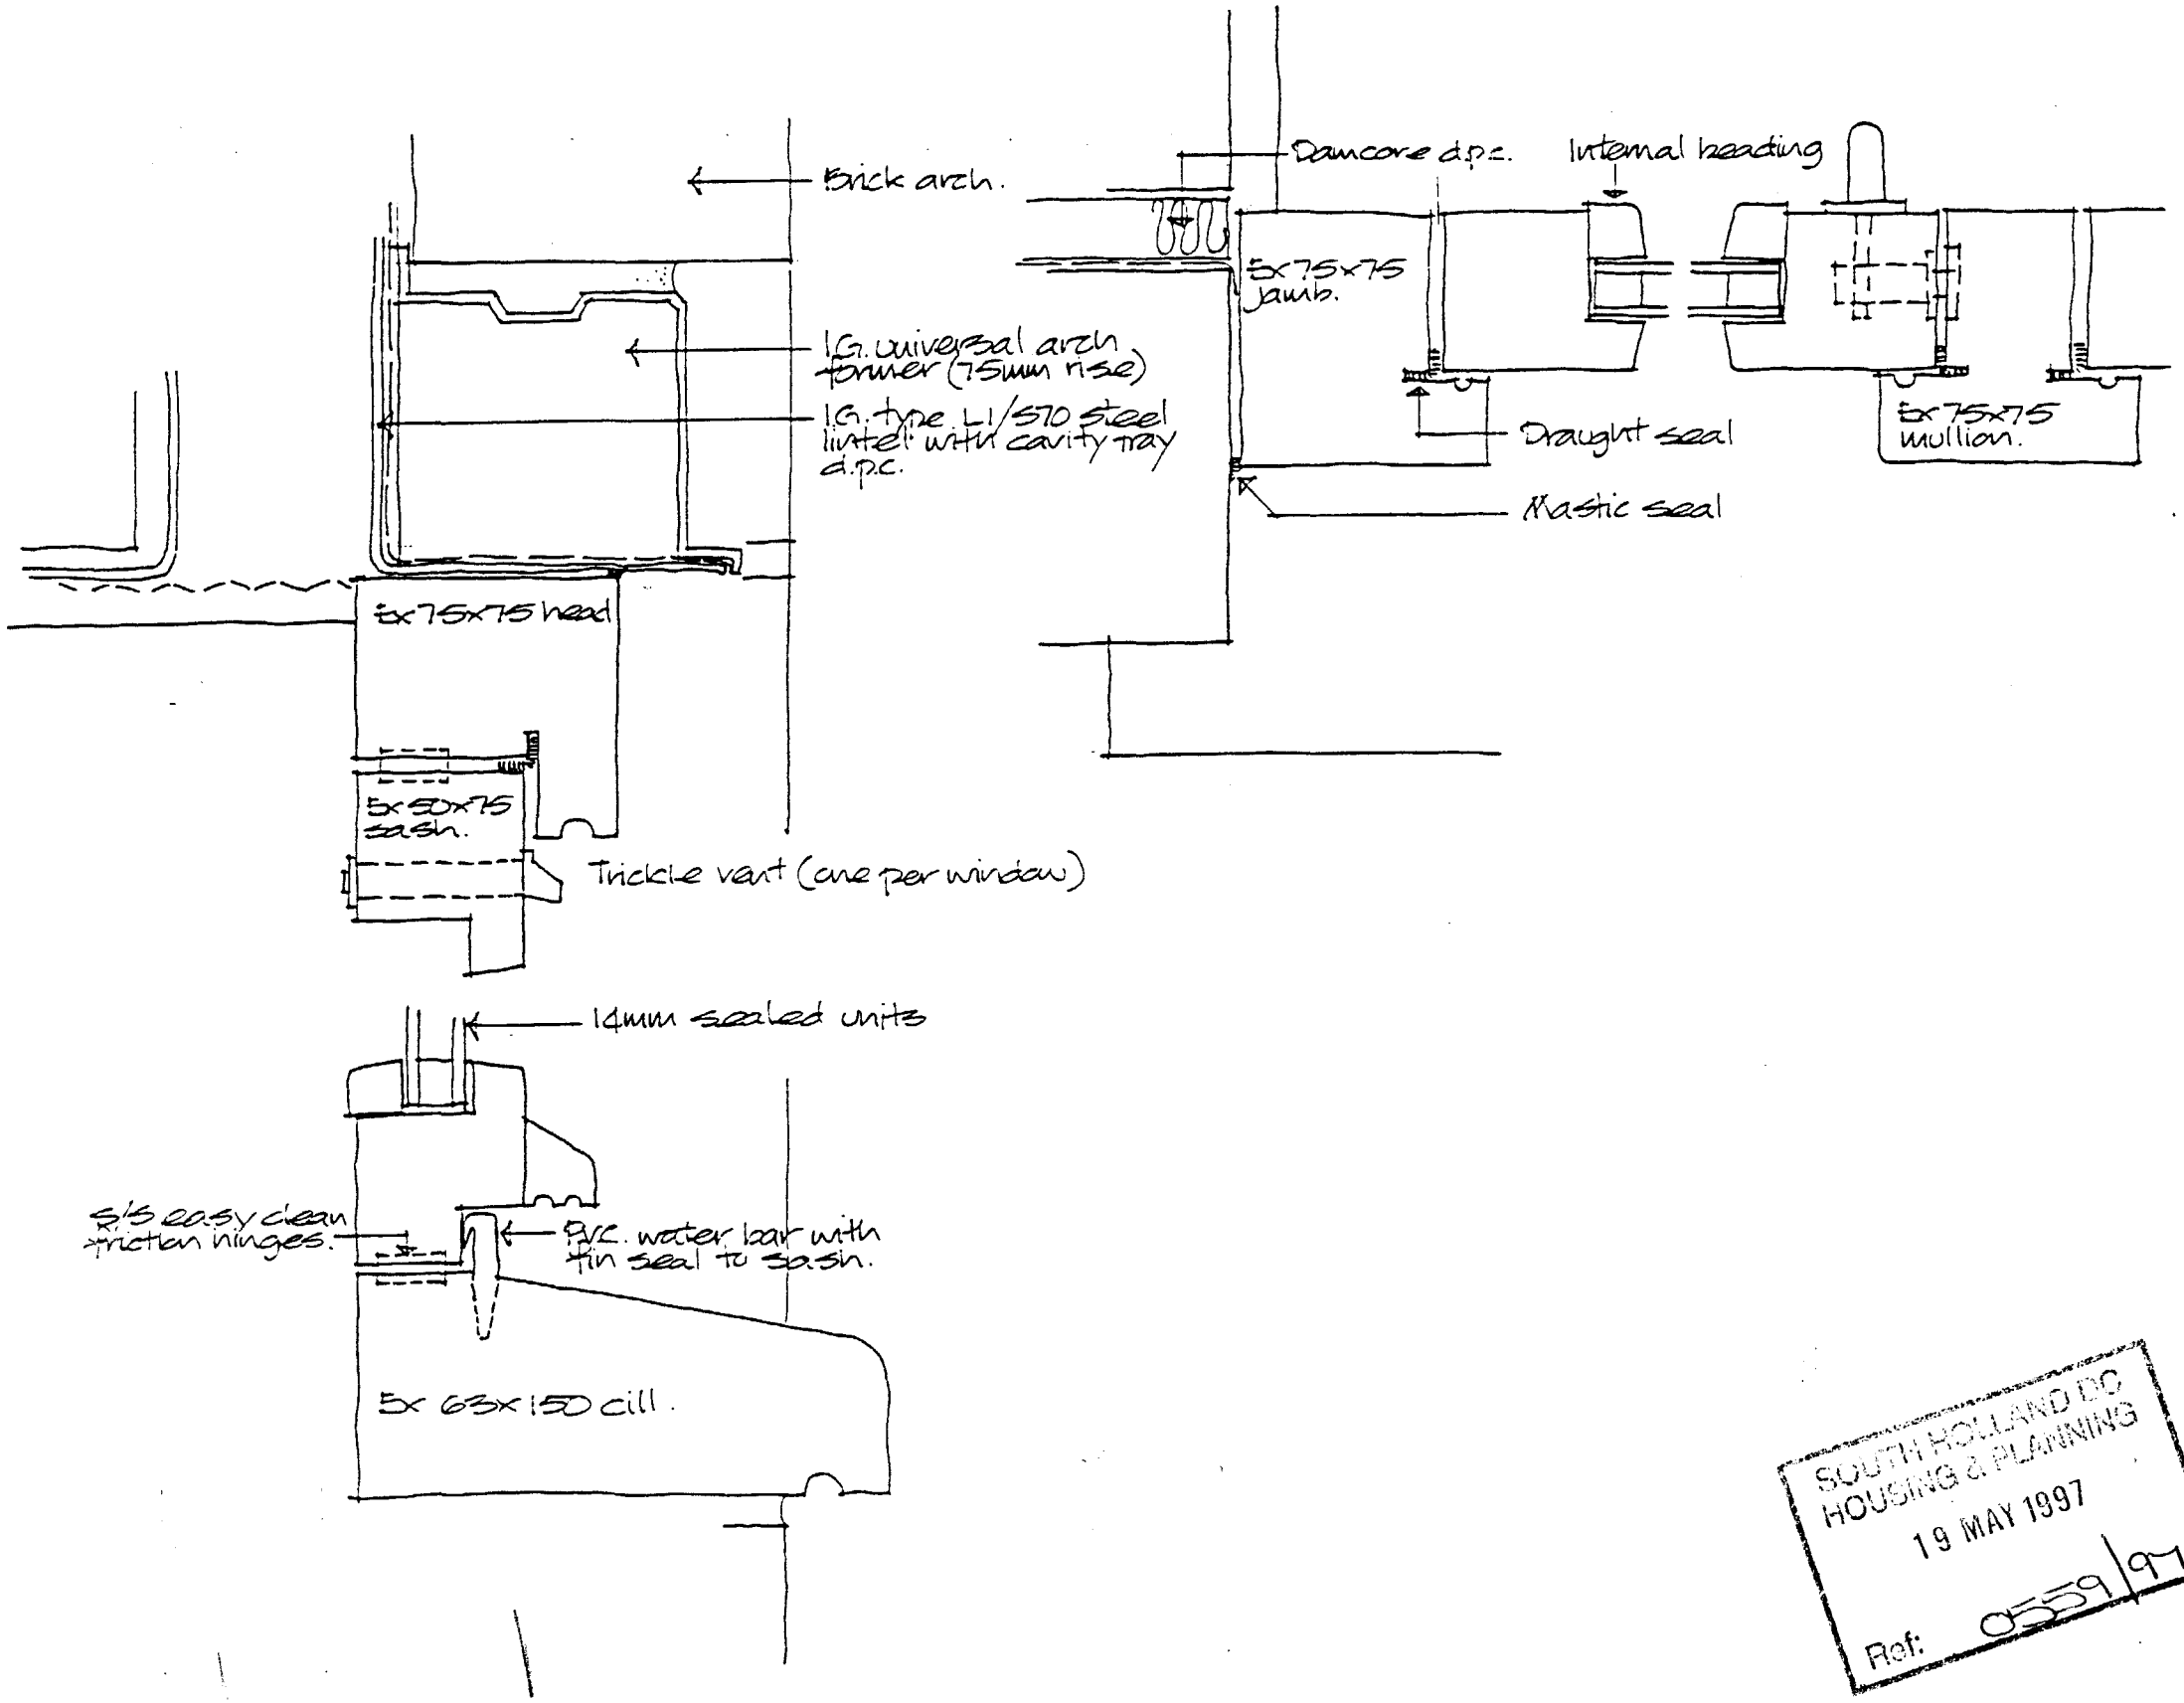

RESIDENTIAL DEVELOPMENT
No's 34-36 HOUBLE STREET,
SPALDING.


DETAILS OF CASEMENT
WINDOW FRAMES.
INWARD OPENING FOR USE
AT FIRST FLOOR LEVEL.


SOUTH HOLLAND DC
HOUSING & PLANNING
19 MAY 1997
Ref: 0559/97

Broadgate Builders

Broadgate Builders (Spalding) Ltd
Broadgate House, Boston Hills,
Spalding, Lincolnshire, PE12 6DB.
Telephone: (01406) 380532 Fax: (01406) 380014

Scale 1:2

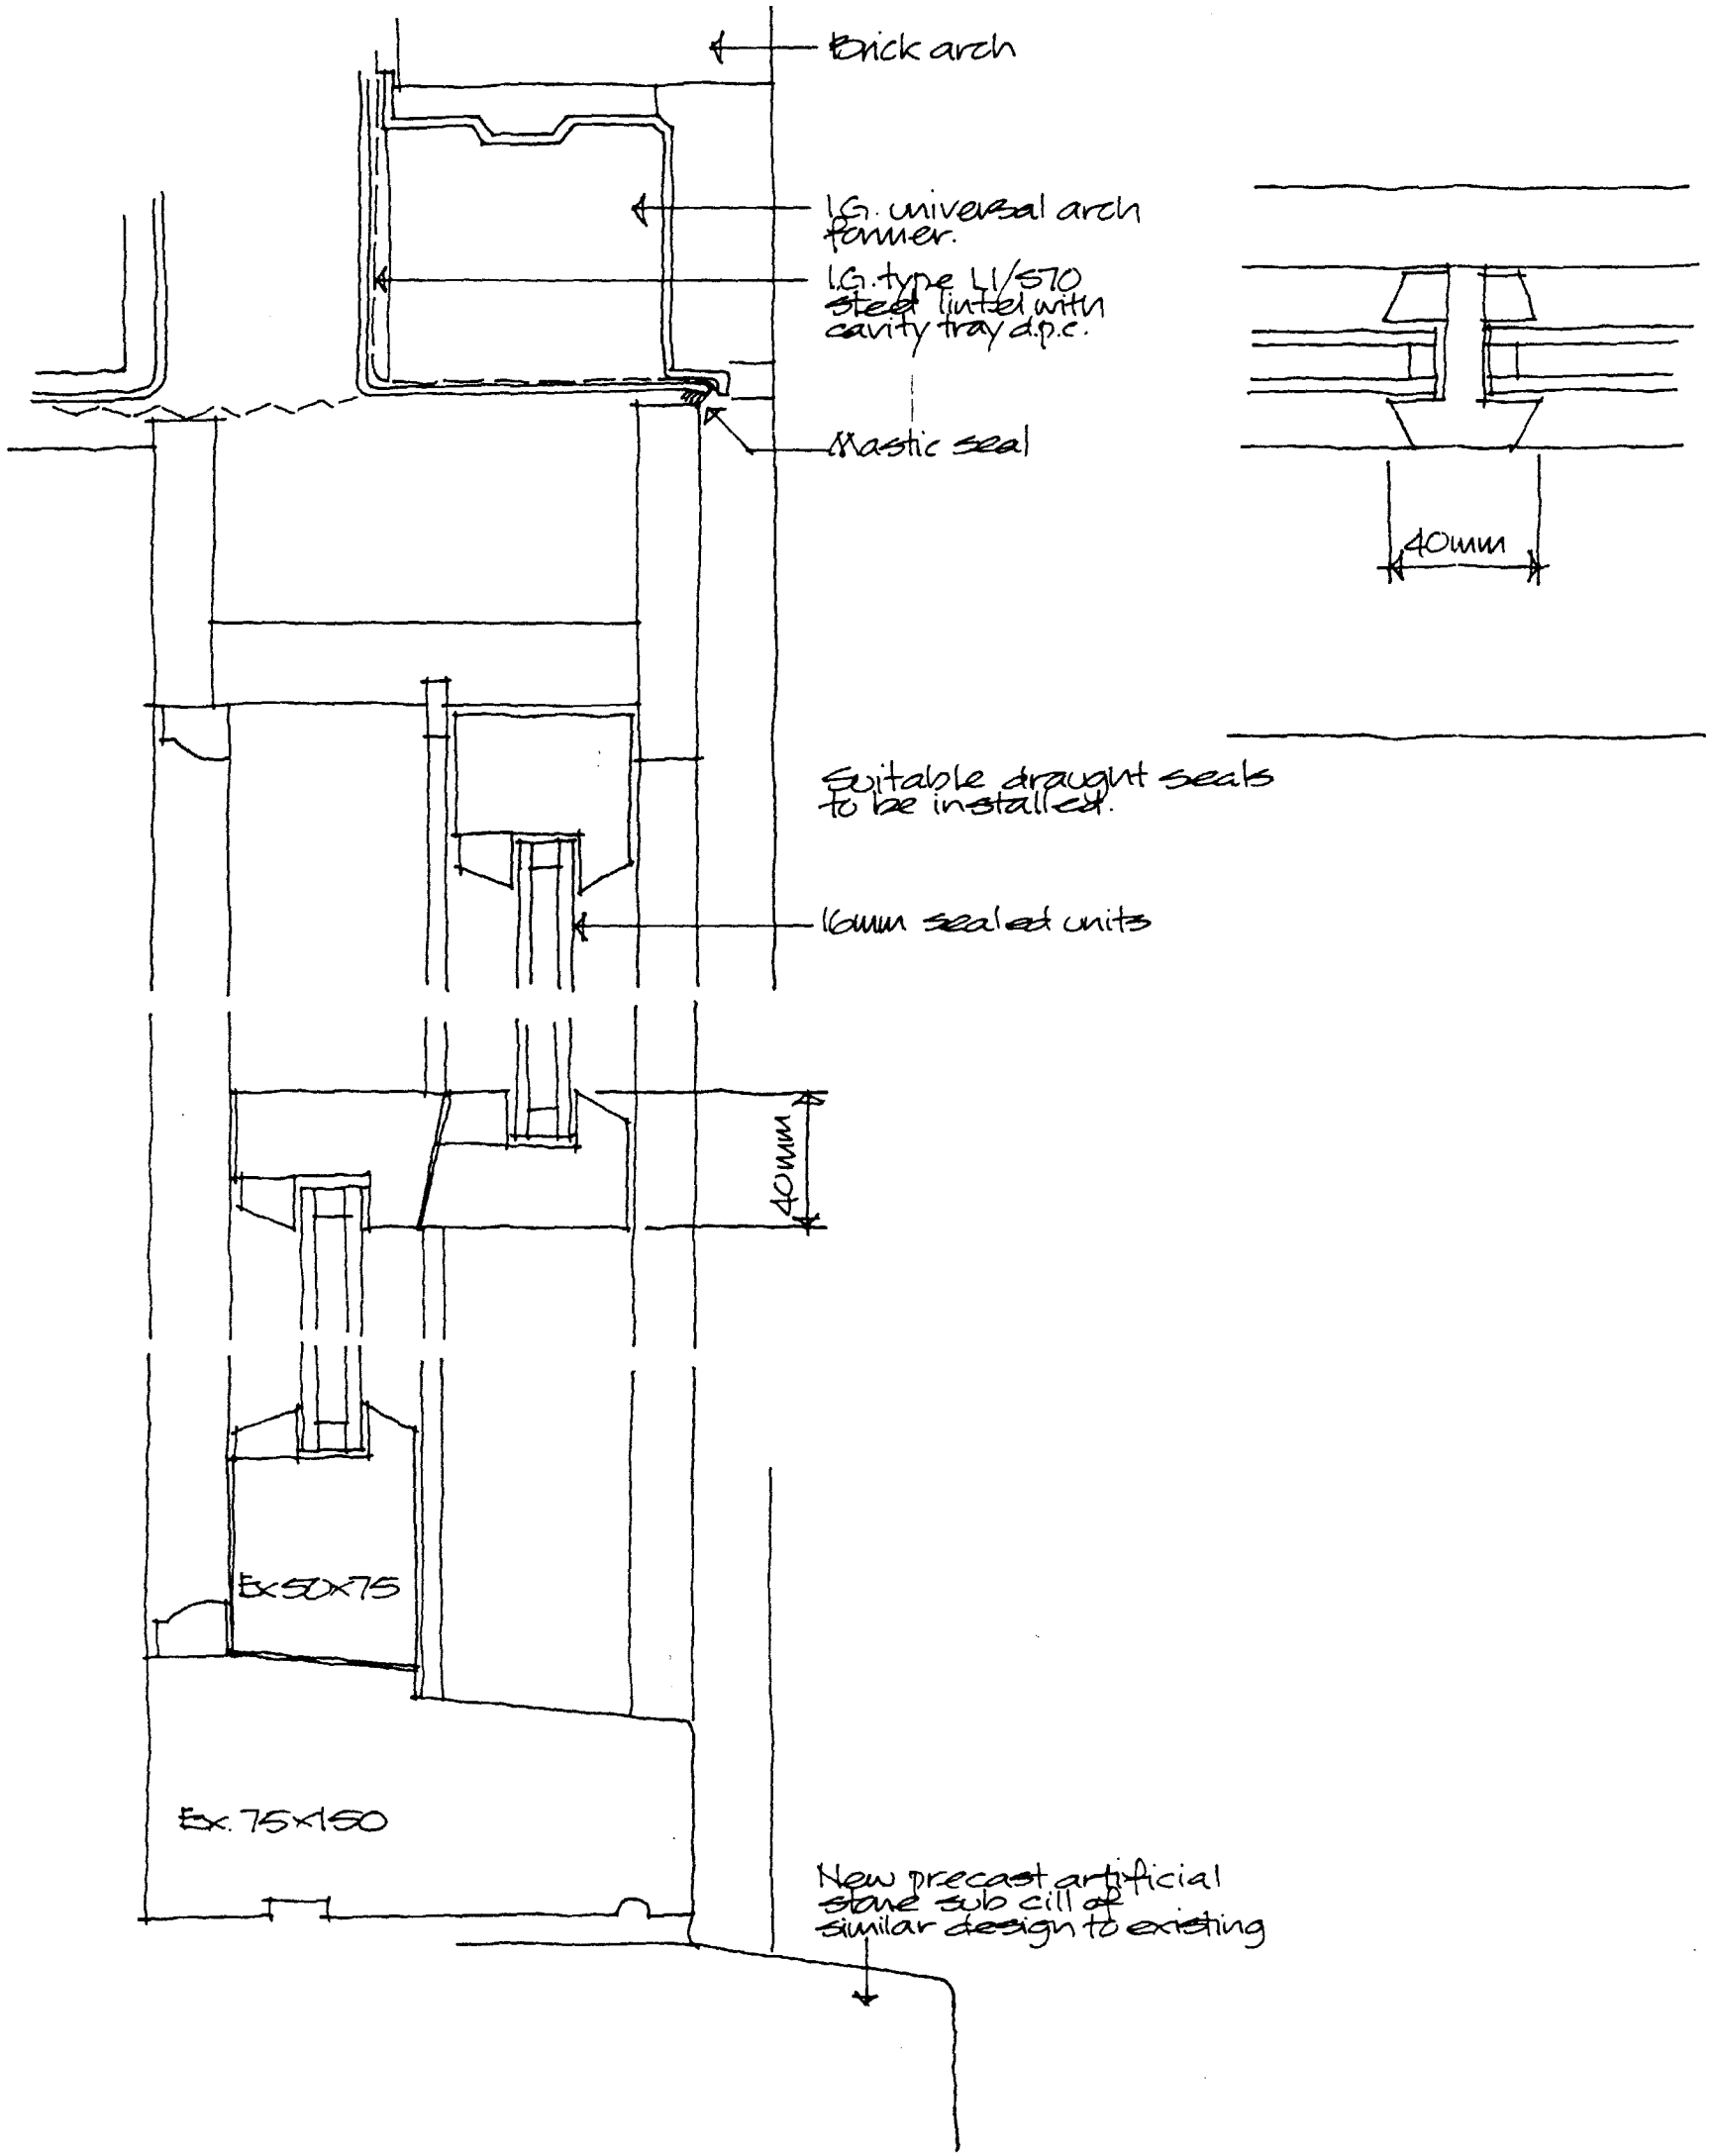

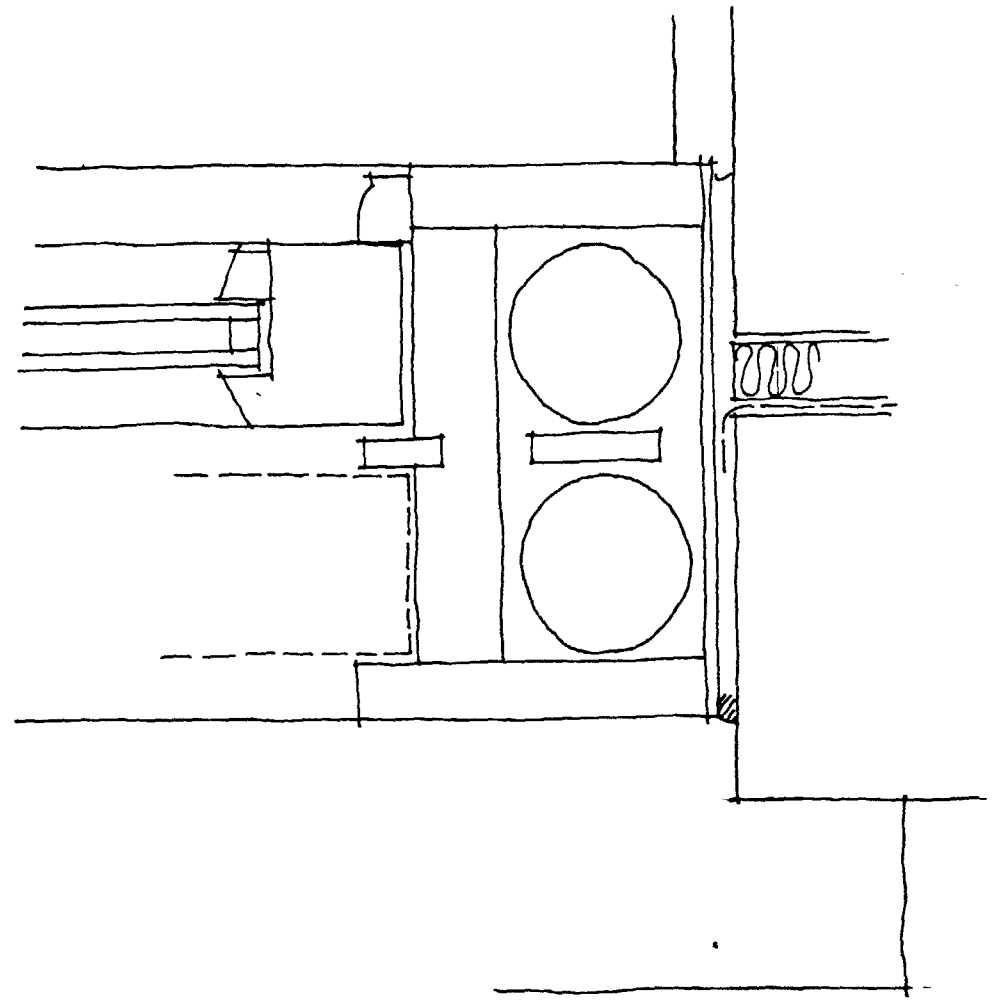


RESIDENTIAL DEVELOPMENT
No's 34-36 DOUBLE STREET,
SPALDING.

DETAILS OF BOX SASH
WINDOW FRAMES.

SOUTH HOLLAND DC
HOUSING & PLANNING
19 MAY 1997
Ref: H559/97

Broadgate
Builders
Broadgate Builders (Spalding) Ltd
Broadgate House, Weston Hills,
Spalding, Lincolnshire, PE12 6DE.
Telephone: (01406) 380532 Fax: (01406) 380014

Scale 1:2

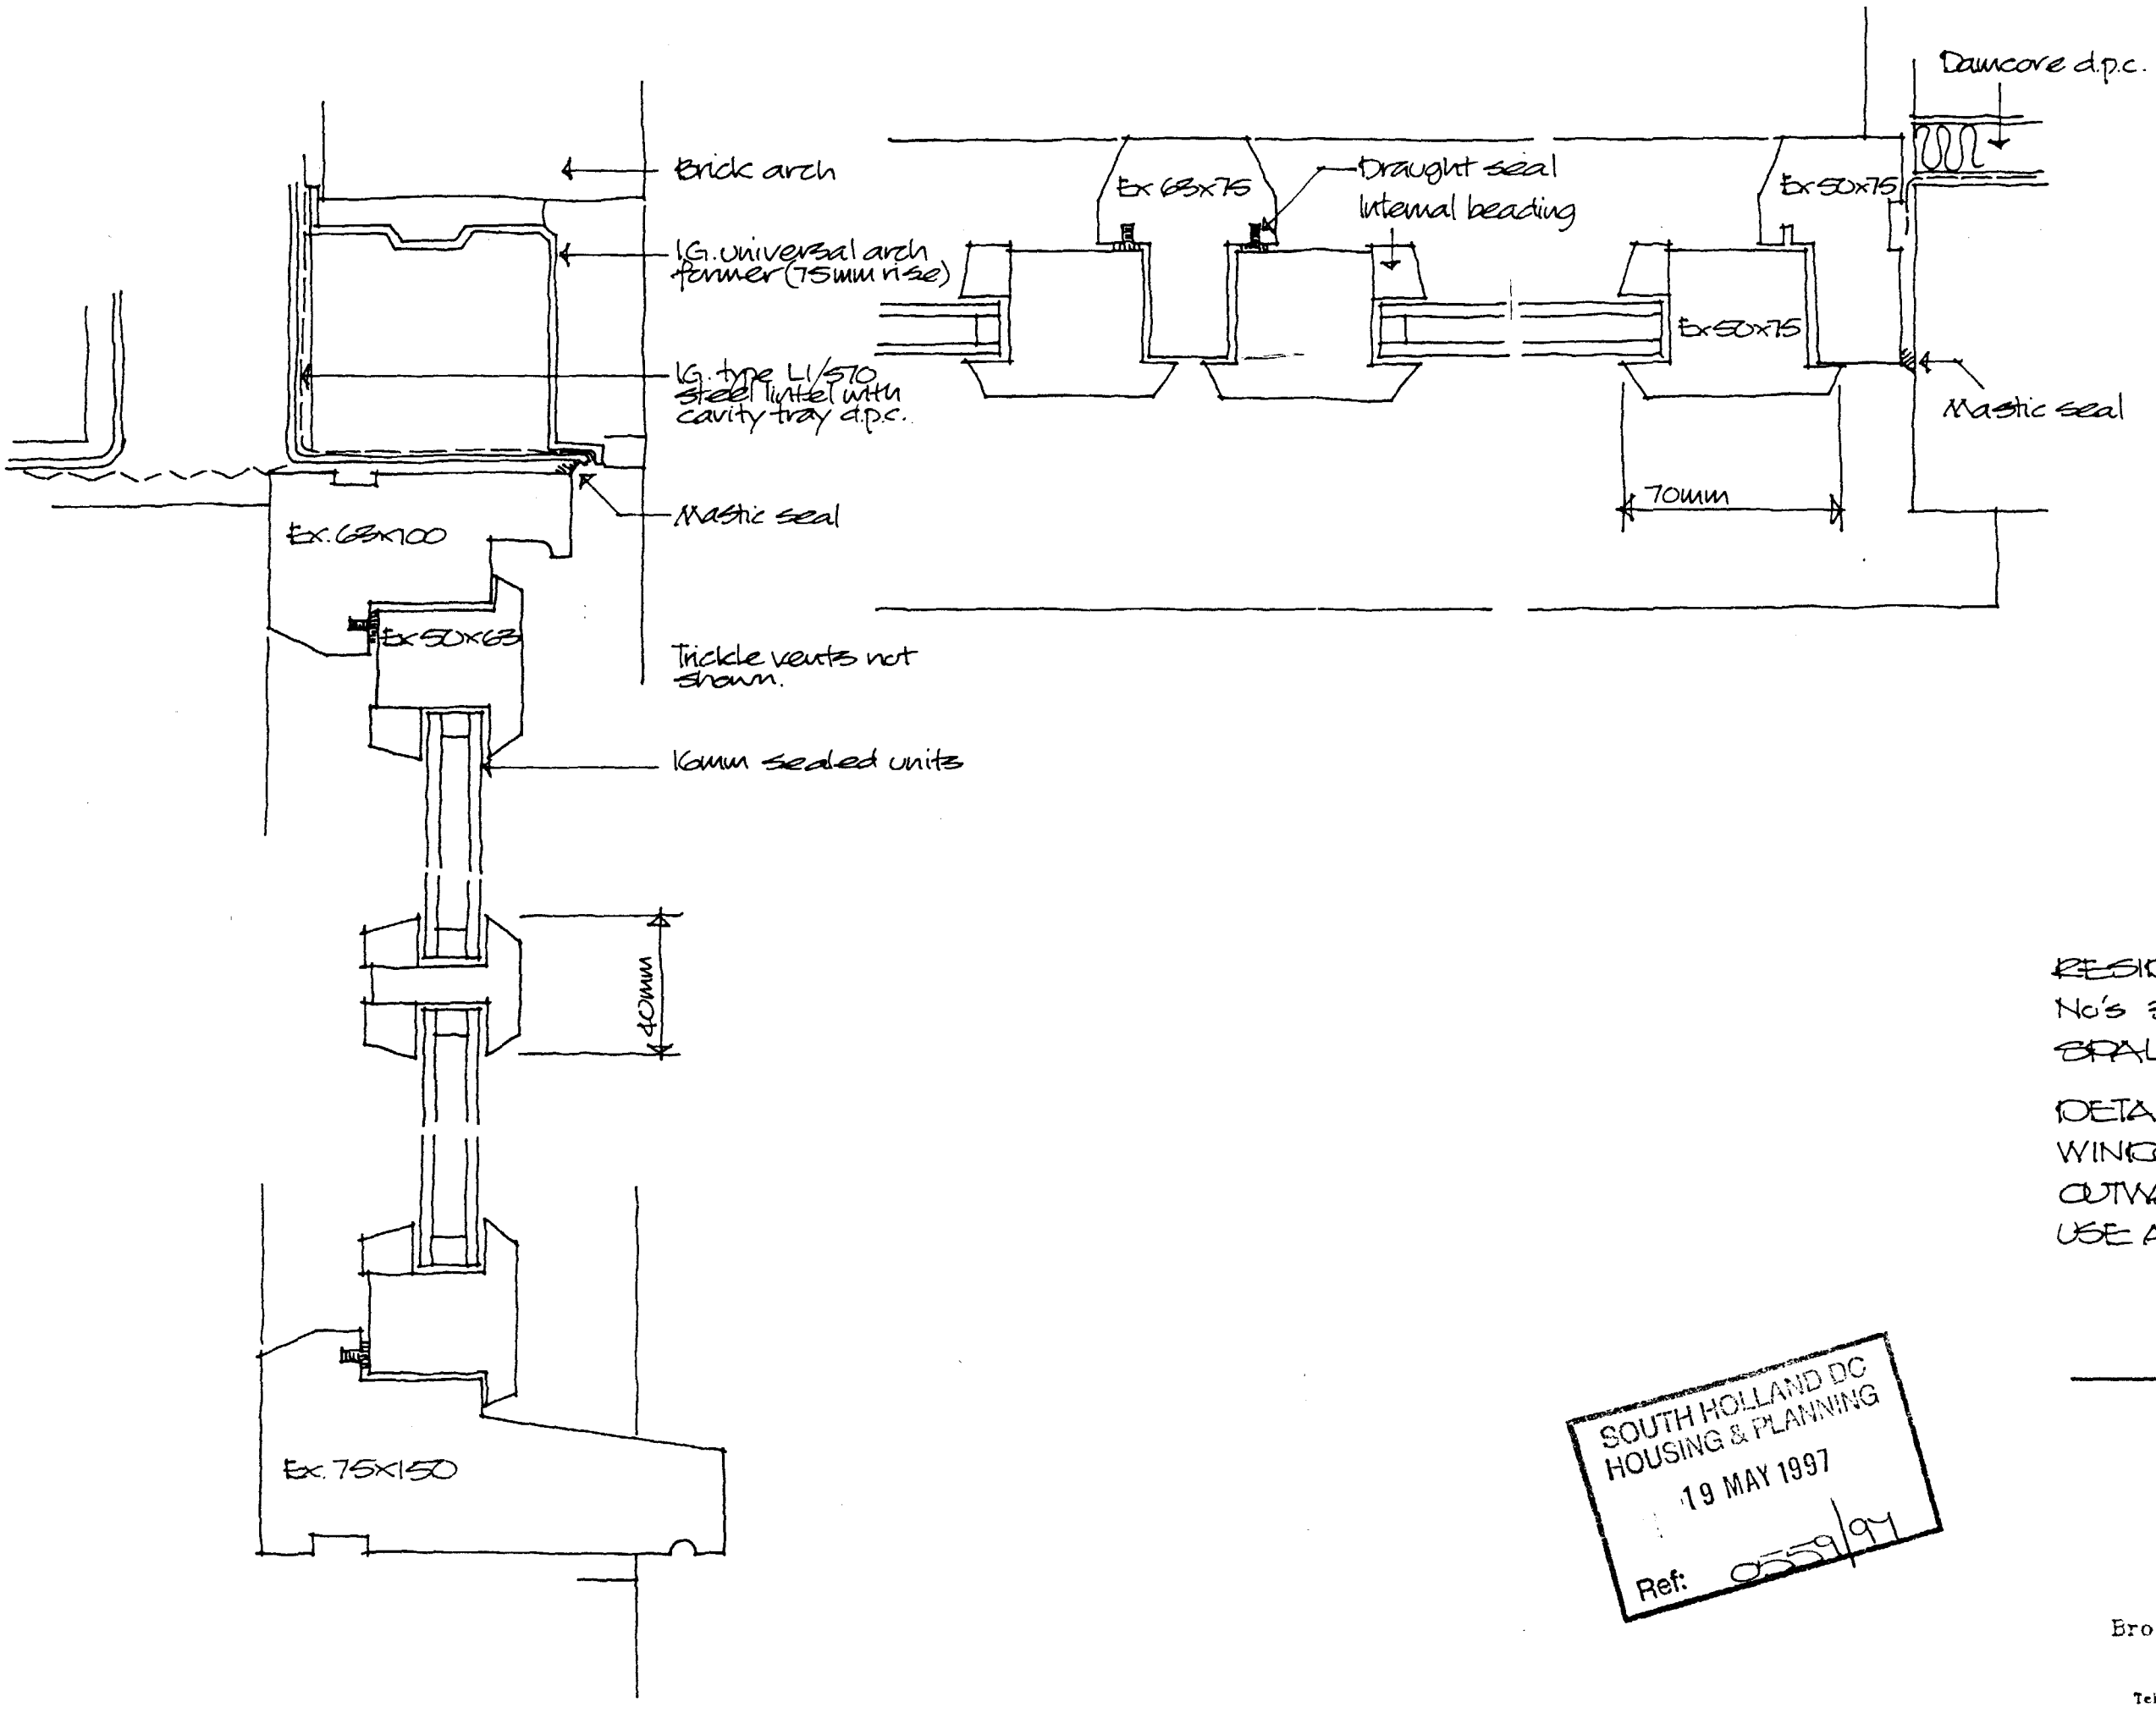

RESIDENTIAL DEVELOPMENT
No's 34-36 DOUBLE STREET,
SPALDING.

DETAILS OF CASEMENT
WINDOW FRAMES.
OUTWARD OPENING FOR
USE AT GROUND FLOOR LEVEL.

SOUTH HOLLAND DC
HOUSING & PLANNING
19 MAY 1997
Ref: 0559/97

Broadgate Builders

Broadgate Builders (Spalding) Ltd
Broadgate House, Weston Hills,
Spalding, Lincolnshire, PE12 6DE
Telephone: (01406) 380532 Fax: (01406) 380014

Scale 1:2