


DWG. No 3085 - 001

ISSUE

ALL DIMENSIONS IN mm DO NOT SCALE : IF IN DOUBT ASK


COPYRIGHT

THIS DRAWING IS PRIVATE AND CONFIDENTIAL AND IS SUPPLIED ON THE EXPRESS CONDITION THAT IT IS NOT TO BE USED FOR ANY PURPOSE OR COPIED OR COMMUNICATED TO ANY THIRD PARTY WITHOUT THE PERMISSION OF PODDINGTONS

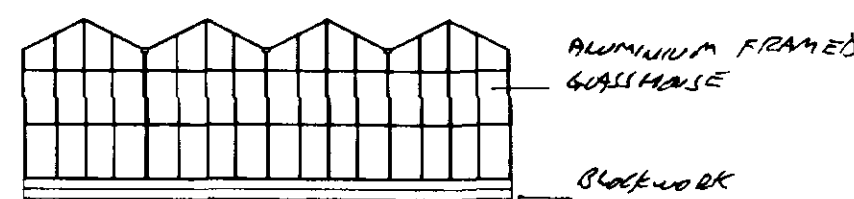


Typical End Elevation

Scale 1:200

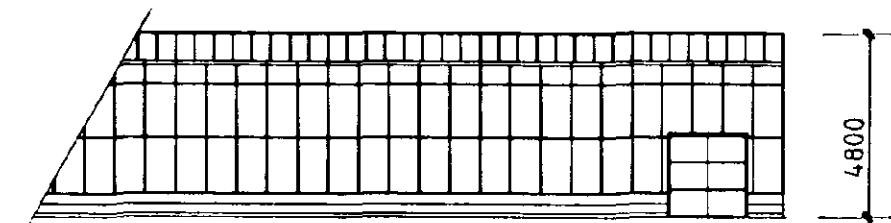


Typical Side Elevation

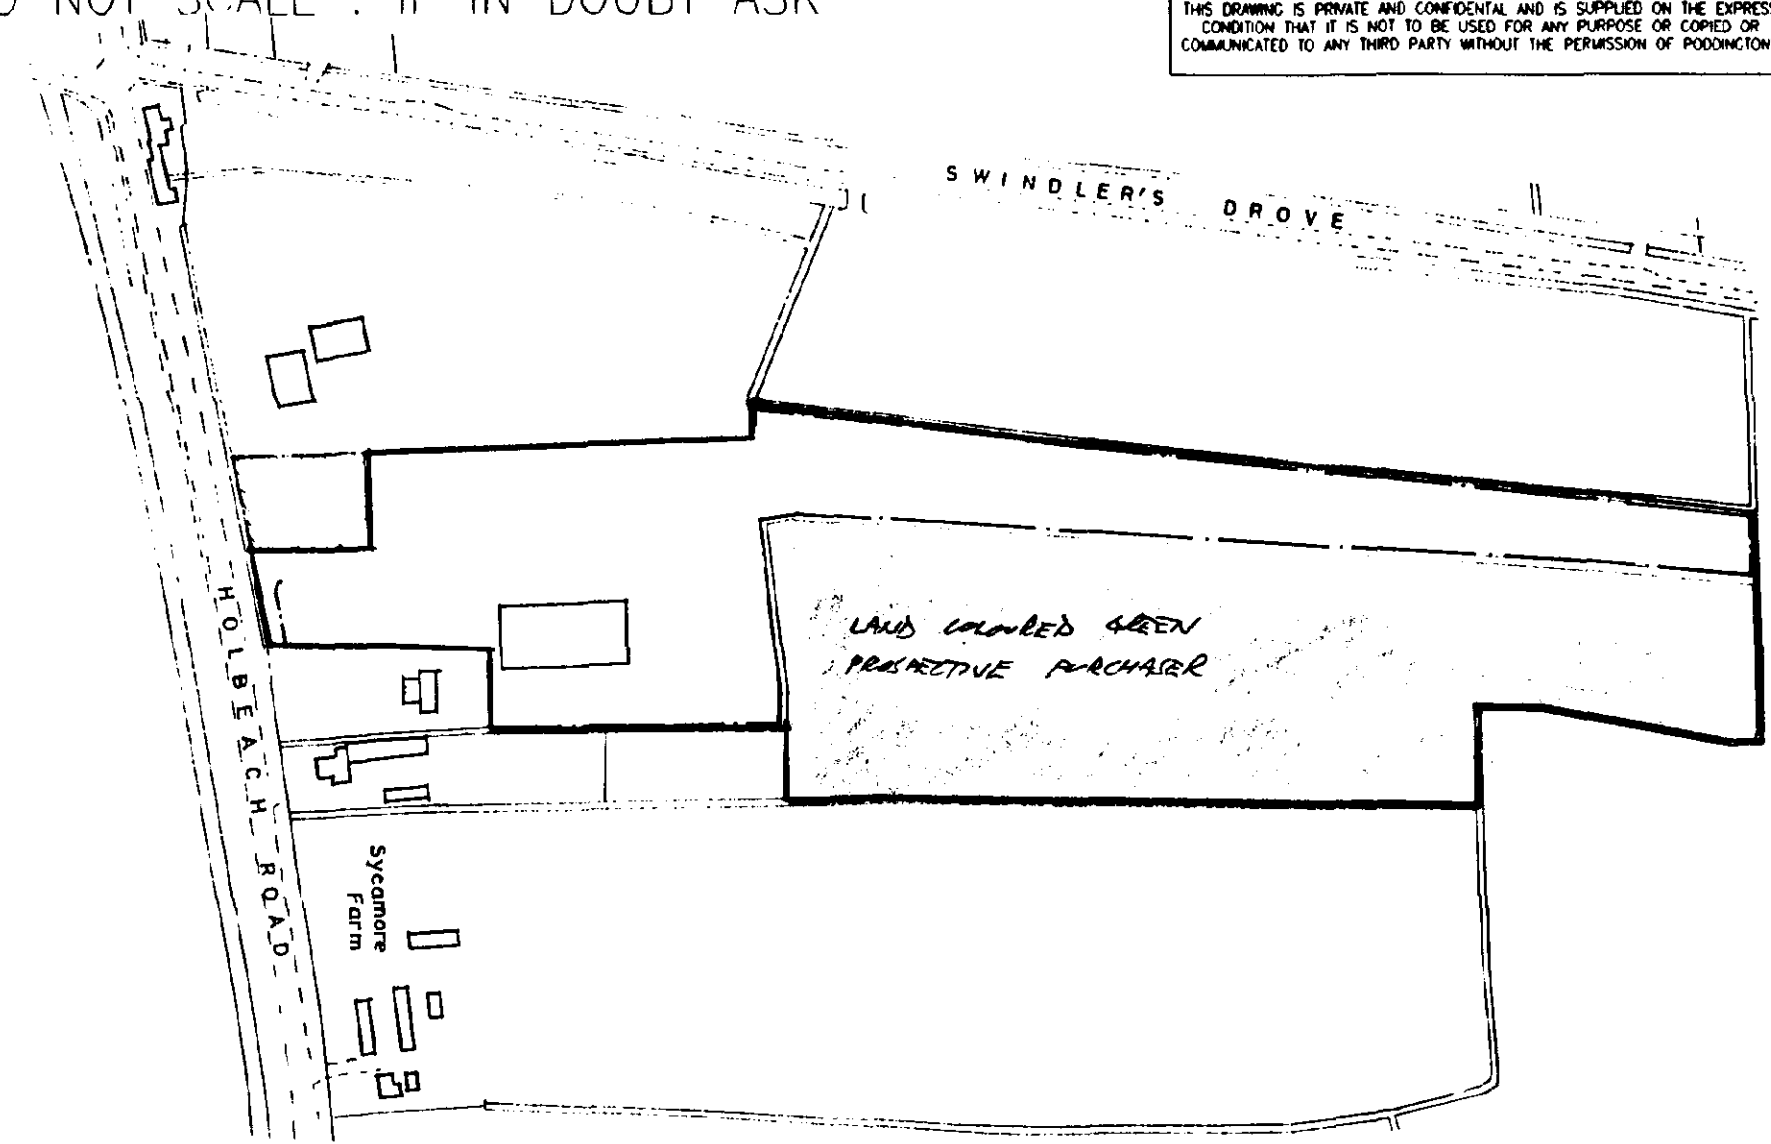

Location Plan

Scale 1:2500

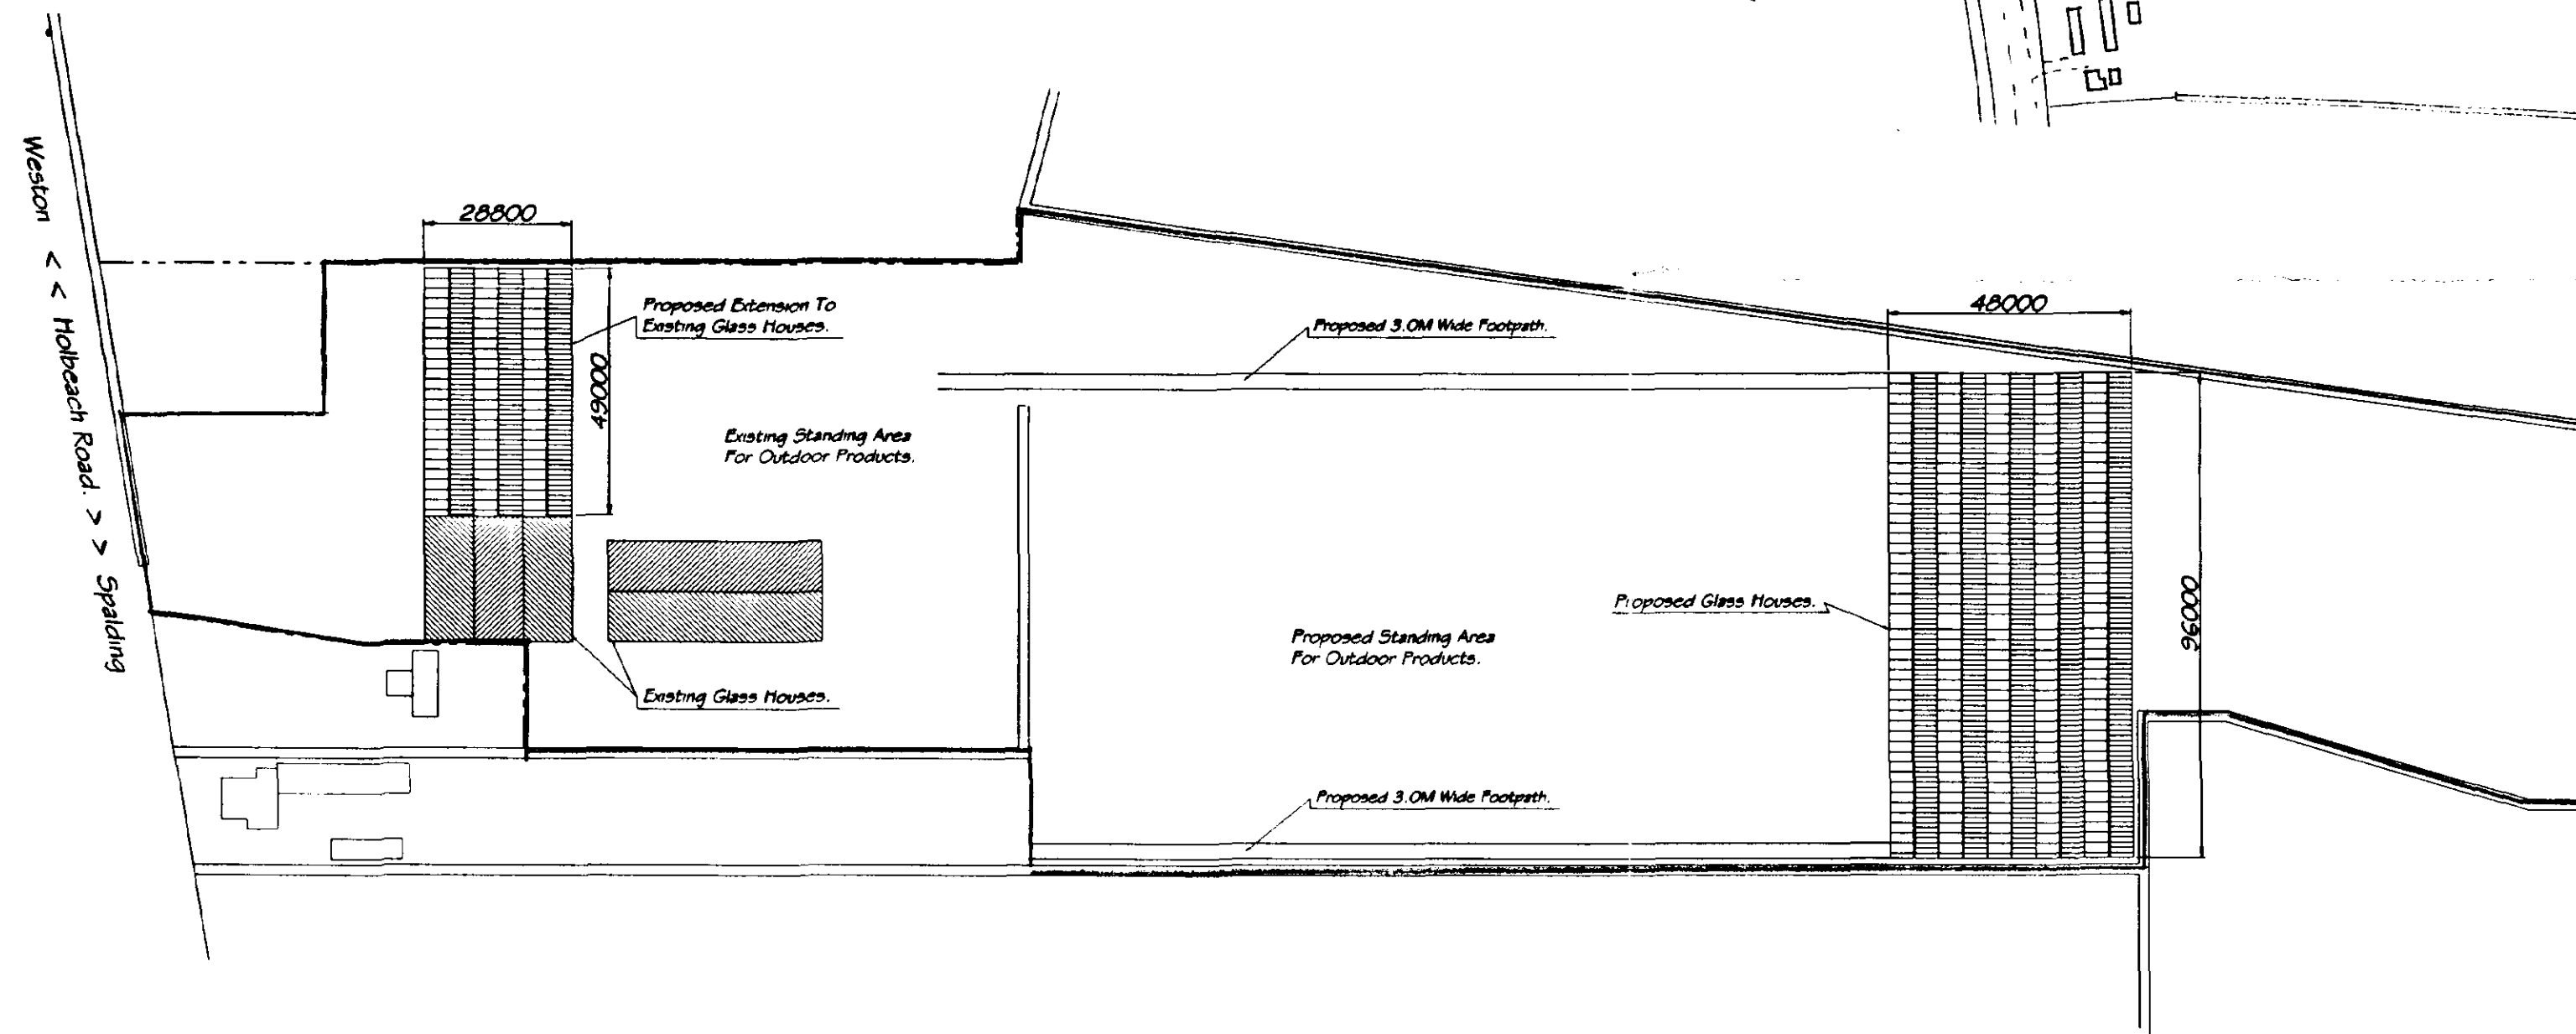

Plan

Scale 1:1250

DETERMINED PLAN

SHDC
Planning Department
10 MAY 2002

ISSUE	DESCRIPTION	APPR'd	DATE
PODDINGTONS Architectural Design Consultants Est. 1969 Rabbit Hollow, Church Lane, North Rauceby, Skefford, Lincs. NG34 8QU Tel. (01529) 488033 Fax. (01529) 488044			

Client
Messrs. Lansen Nursery Ltd.

Project
Proposed Standing Area For Outdoor Products & New Glass Houses.
Holbeach Road, Spalding, Lincs.

Drawing
Proposed Sketch Plan.

Drawn. J.C.P.	Scale 1:1	Date 03.05.02	Checked	Approved
------------------	--------------	------------------	---------	----------

DWG. No. ISSUE.