

TG JONES

SPALDING - 6574

6 AND 7 HALL PLACE SPALDING




EXISTING



PROPOSED



FRONT FACIA

Facia Blue RAL 5002 (5 sections)
Approximate 3950mm to the ground
12120x530mm

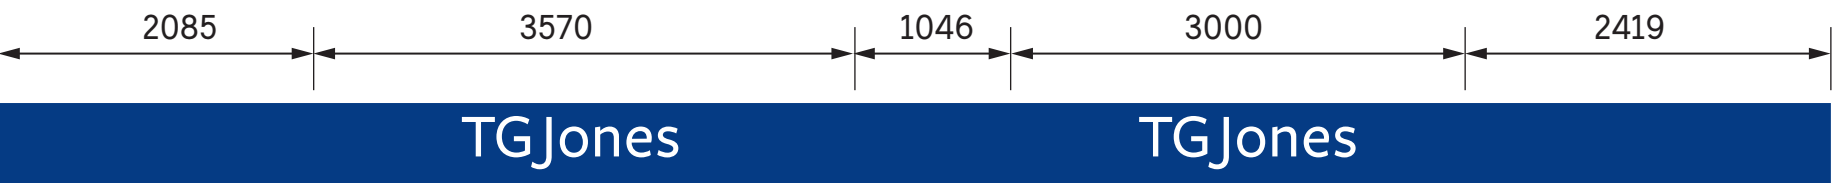

CAP HEIGHT OF T 227mm

UNDER SIGNTRAY INFILL

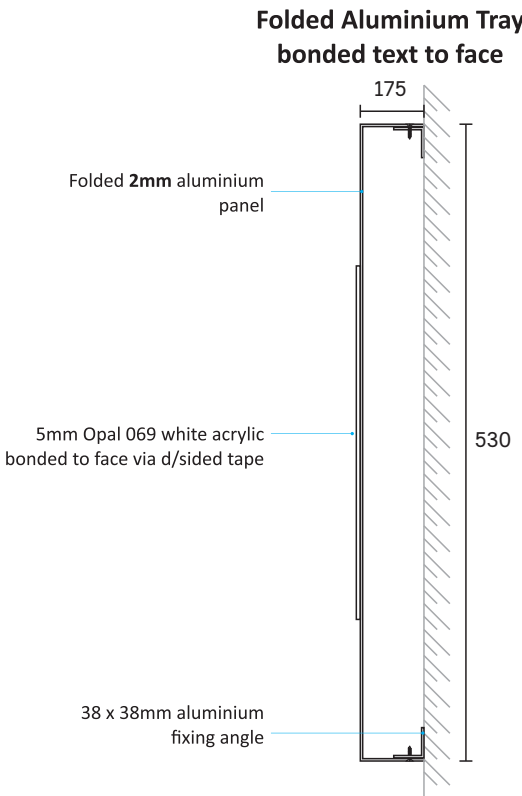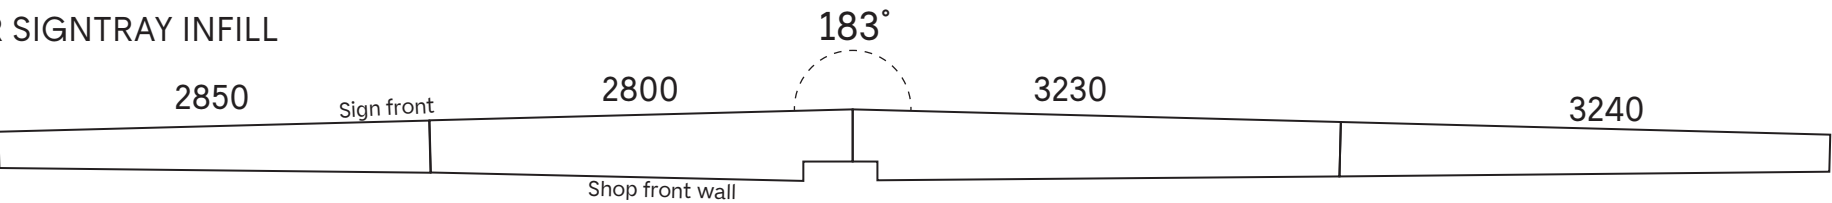

Section Detail


Fret cut 2mm Aluminium Tray High 5mm Opal 069 text bonded to the face of the tray. 38 x 38 x 3mm Aluminium angle fixing rails.



SCALE 1:50




PROTRUDING SIGN
545X900MM

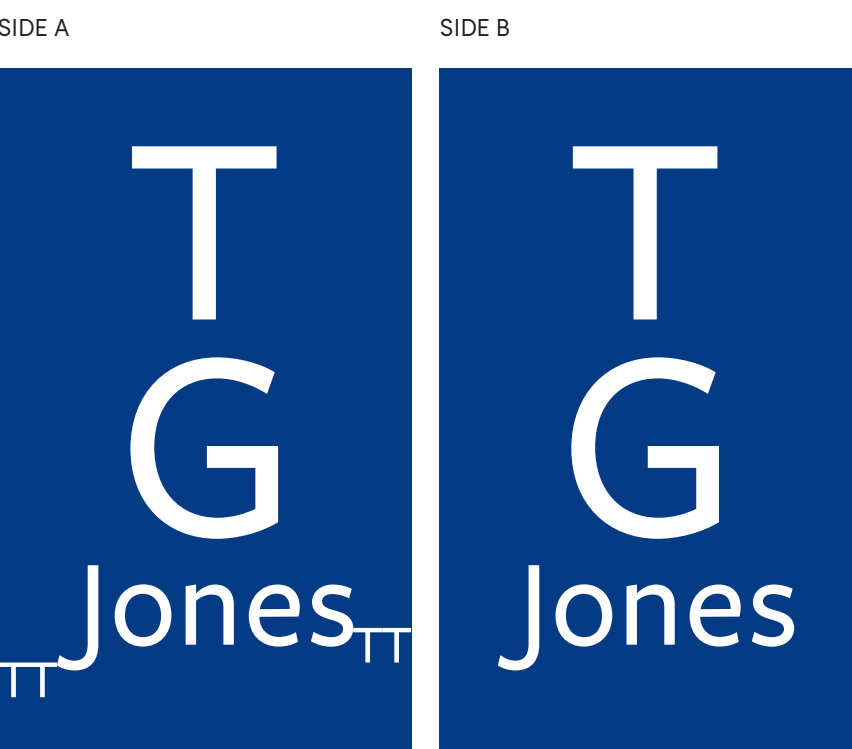

EXISTING

PROPOSED

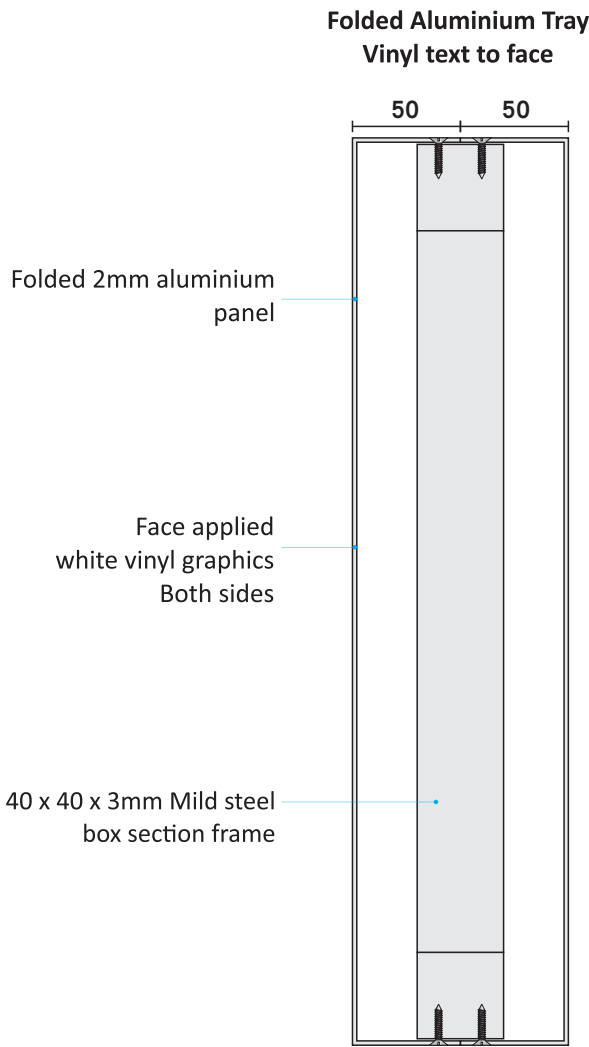

Section Detail

2mm Aluminium trays 25mm deep each side,
faced in white vinyl.



GOODS ENTRANCE
5MM FOAMEX
590X385MM



EXISTING



PROPOSED

