Client

Mr H Gant & Mrs H Pang
388 Bourne Road
SPALDING
Lincs

Proposals

Proposed Four Bedroom Detached House & Detached Garage, Workshop/Snooker Room - Bourne Road, Spalding.

Date	**Scale**
12 May 1997	1:50
	1:100

DETERMINED PLAN

SOUTH HOLLAND D.C.
HOUSING & PLANNING
21 MAY 1997
Ref 0561/97

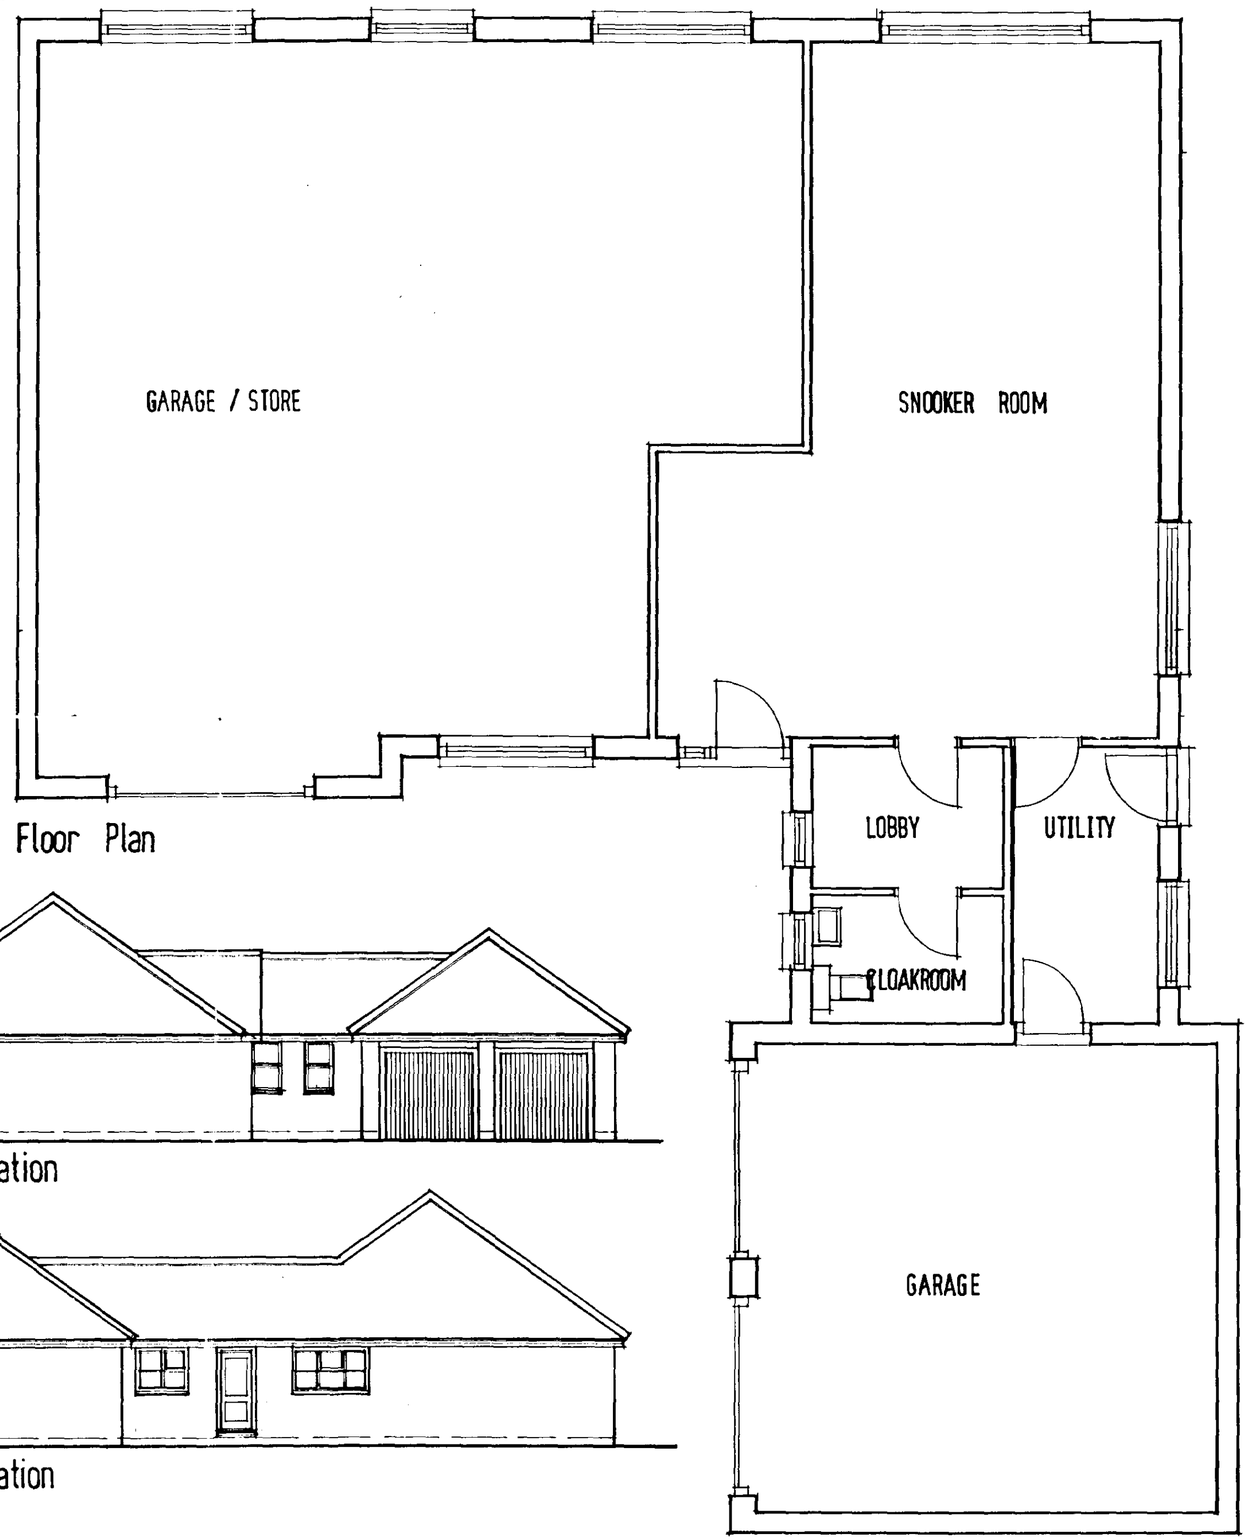

Floor Plan

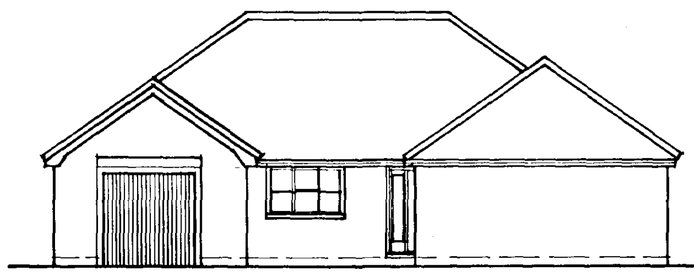

Front Elevation

Side Elevation

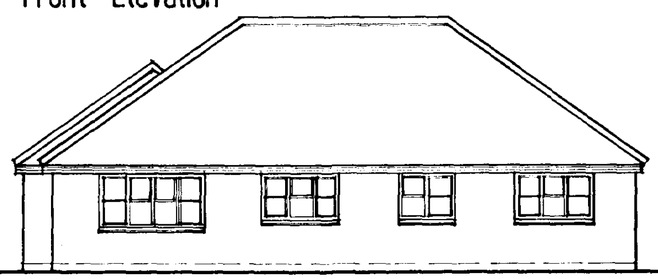

Rear Elevation

Side Elevation

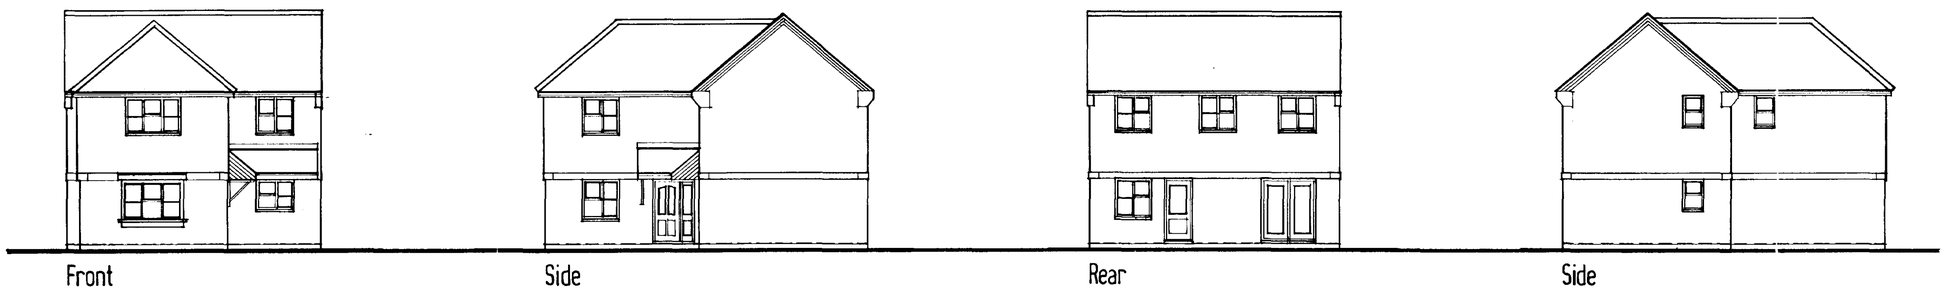

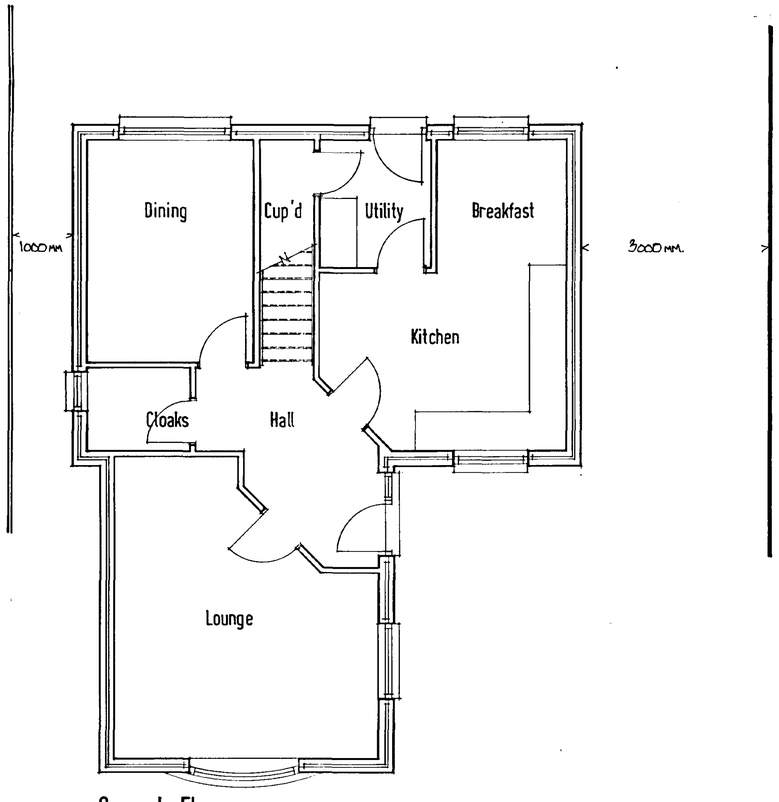

Ground Floor

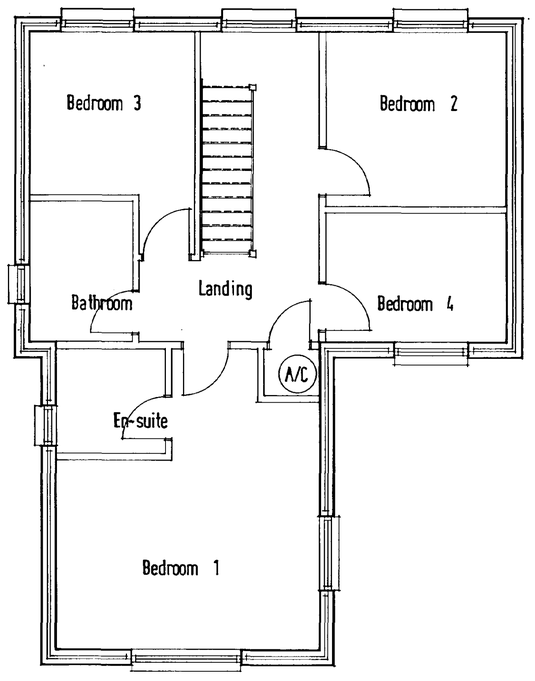

First Floor

DETERMINED PLAN

AMENDED PLAN
Ref.

SOUTH HOLLAND DC
HOUSING & PLANNING
10 JUL 1997
Ref: 0561/97

Client

Mr H Gant & Mrs H Pang
388 Bourne Road
SPALDING
Lincs

Proposals

Proposed Four Bedroom Detached House & Detached Garage, Workshop/Snooker Room - Bourne Road, Spalding.

Date	**Scale**
12 May 1997	1:50 1:100