



© Crown Copyright 2007. All rights reserved. Licence number 100023449

SHDC
Planning & Development

- 9 JUL 2010

Ref: 0563-10

Site Location Plan

Scale 1:1250



2nd Floor - 5B Sheepmarket
Spalding
PE11 1BH
Tel: 01775 768 921
e-mail: enquiries@reniwaydesign.co.uk

Site:

2 Water Lane
Spalding
PE11 2TN

Client:


Welland Stores Ltd

Date: ****

Scale: as noted

Drawing No:

1891 - 01

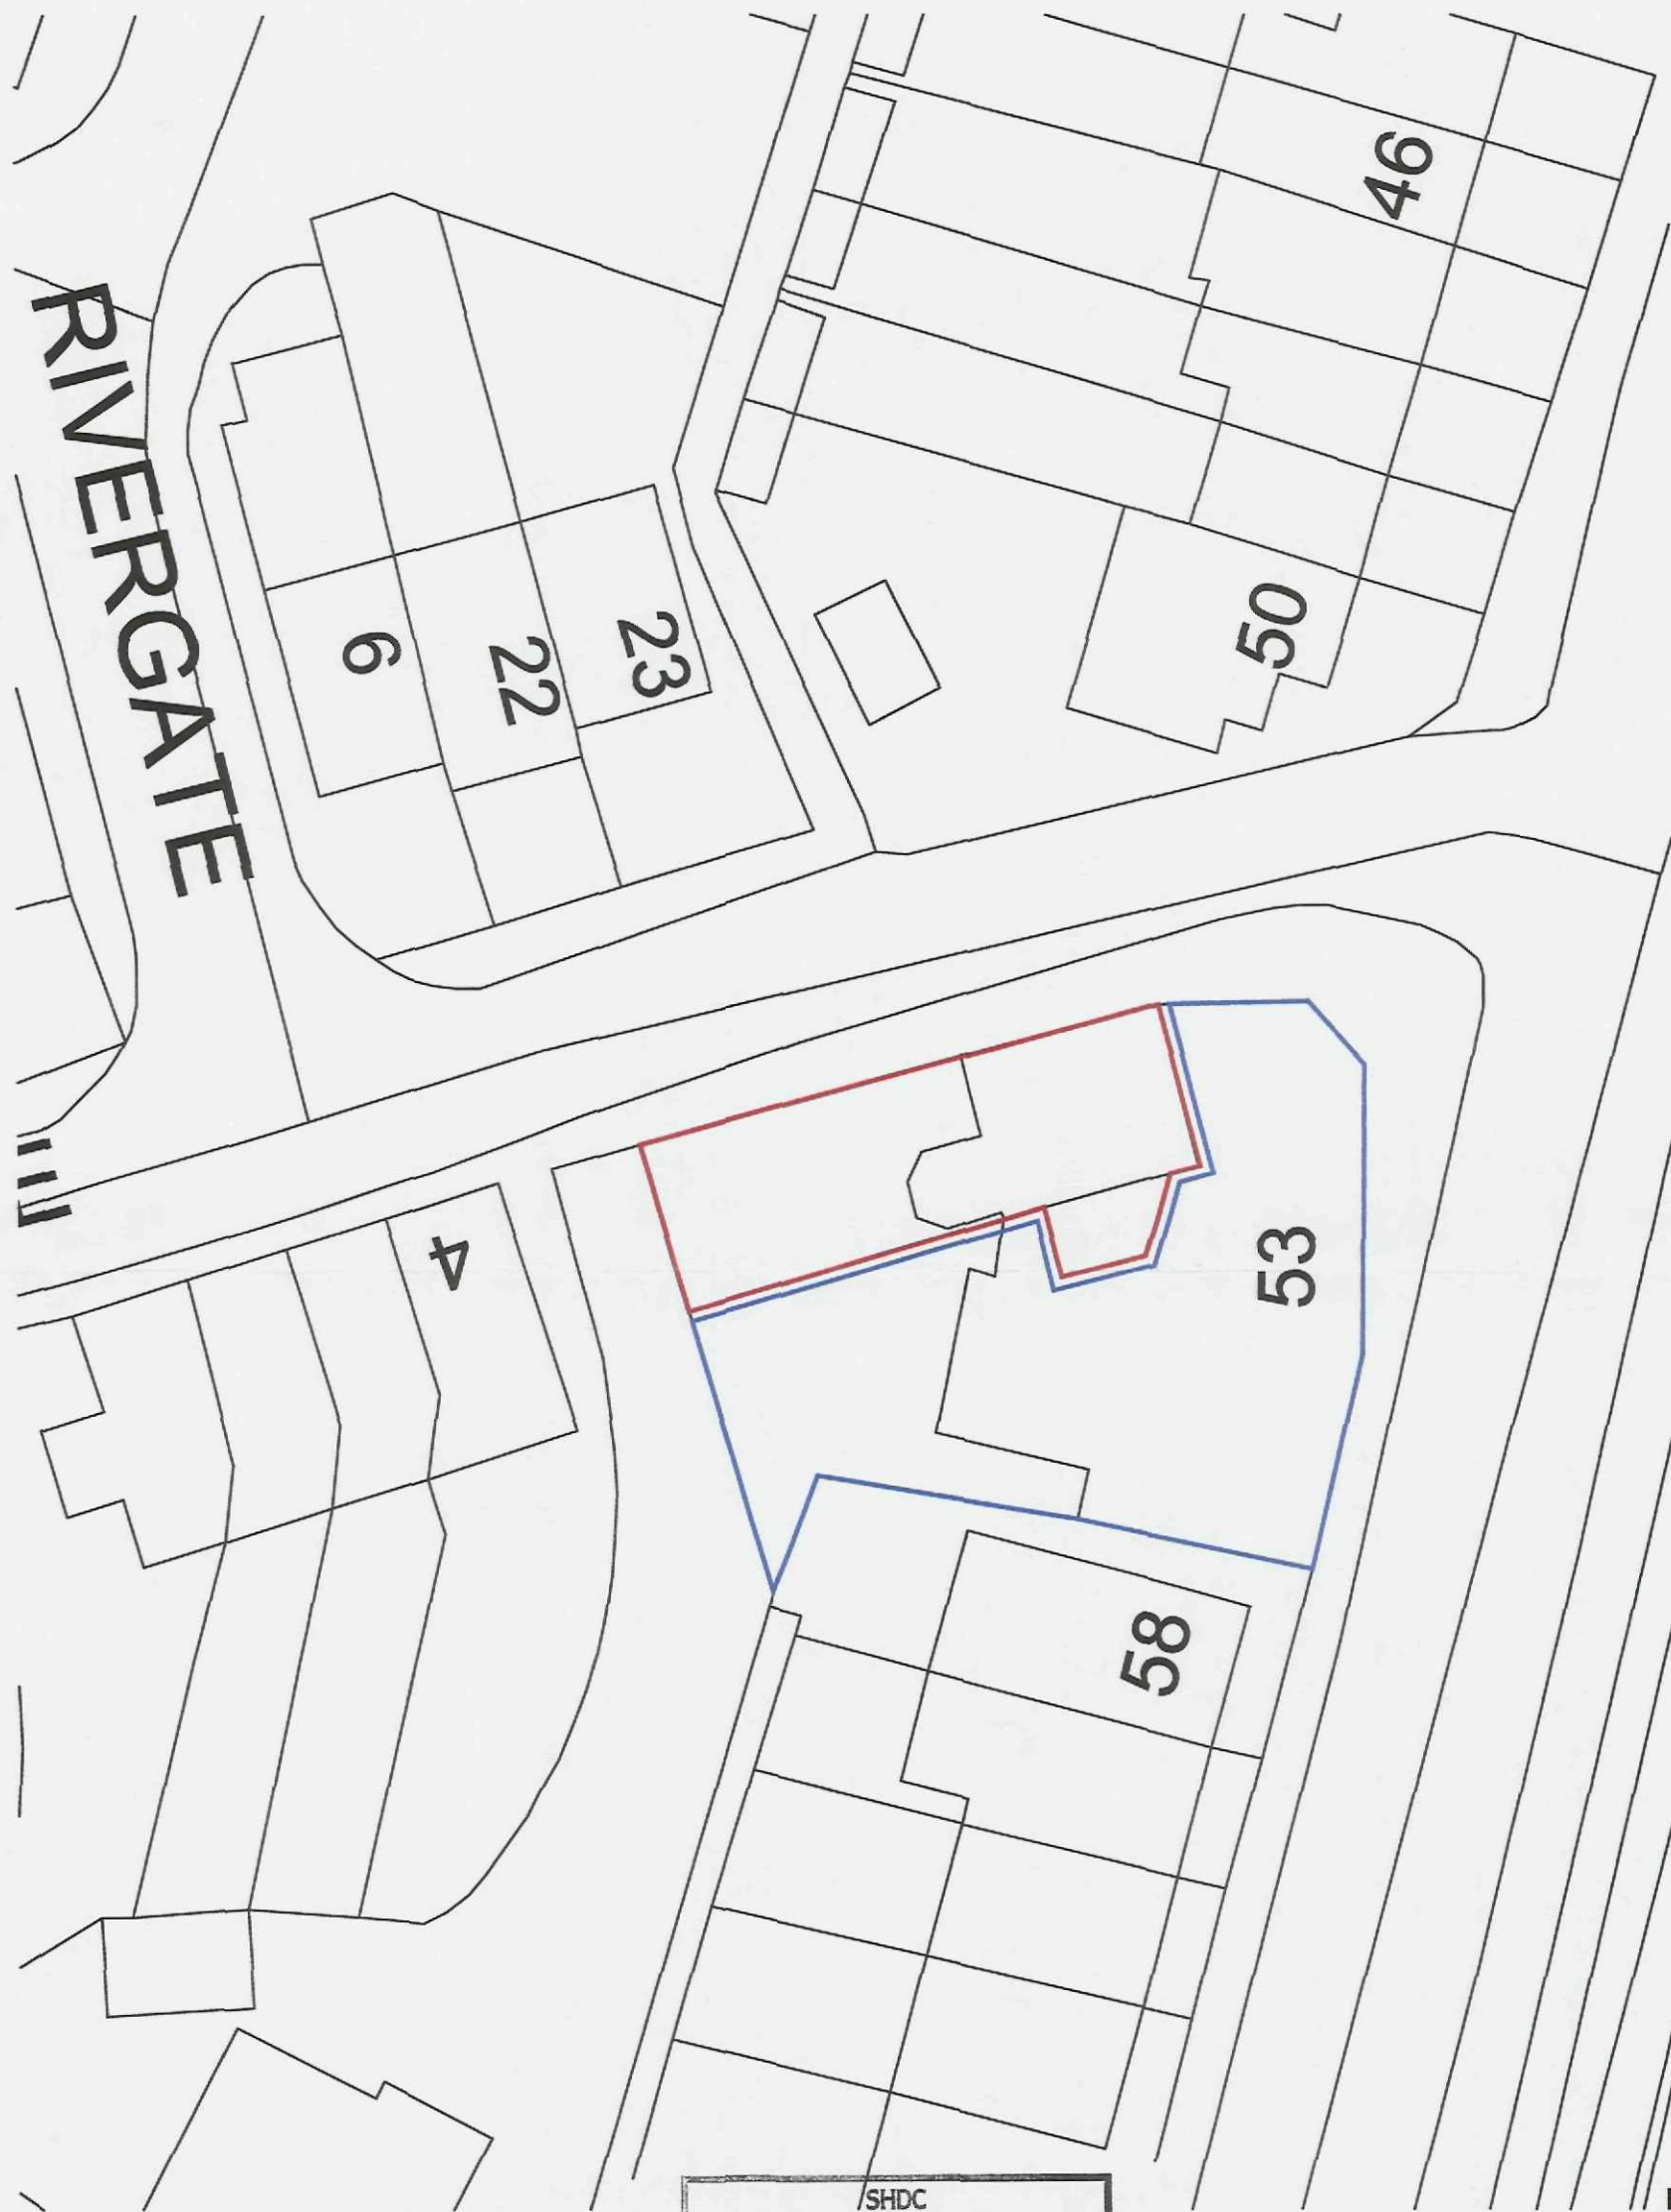

Site Block Plan
Scale 1:250

SHDC
Planning & Development
- 9 JUL 2010
Ref: 0563-10




 2nd Floor - 5B Sheepmarket
 Spalding
 PE11 1BH
 Tel: 01775 768 921
 e-mail: enquiries@remwaydesign.co.uk


Site :
 2 Water Lane
 Spalding
 PE11 2TN

Client :
 Welland Stores Ltd

Date : *****	Scale : as noted
Drawing No: 1891 - 02	


Due to areas of the structure being covered, unexposed or otherwise inaccessible the notes / specifications of existing materials are subject to confirmation of site when it is feasible to expose the relevant areas of construction

Contractor to check all Dimensions on site prior to ordering materials / commencing work. Do Not Scale from this Drawing - If in doubt then please ask

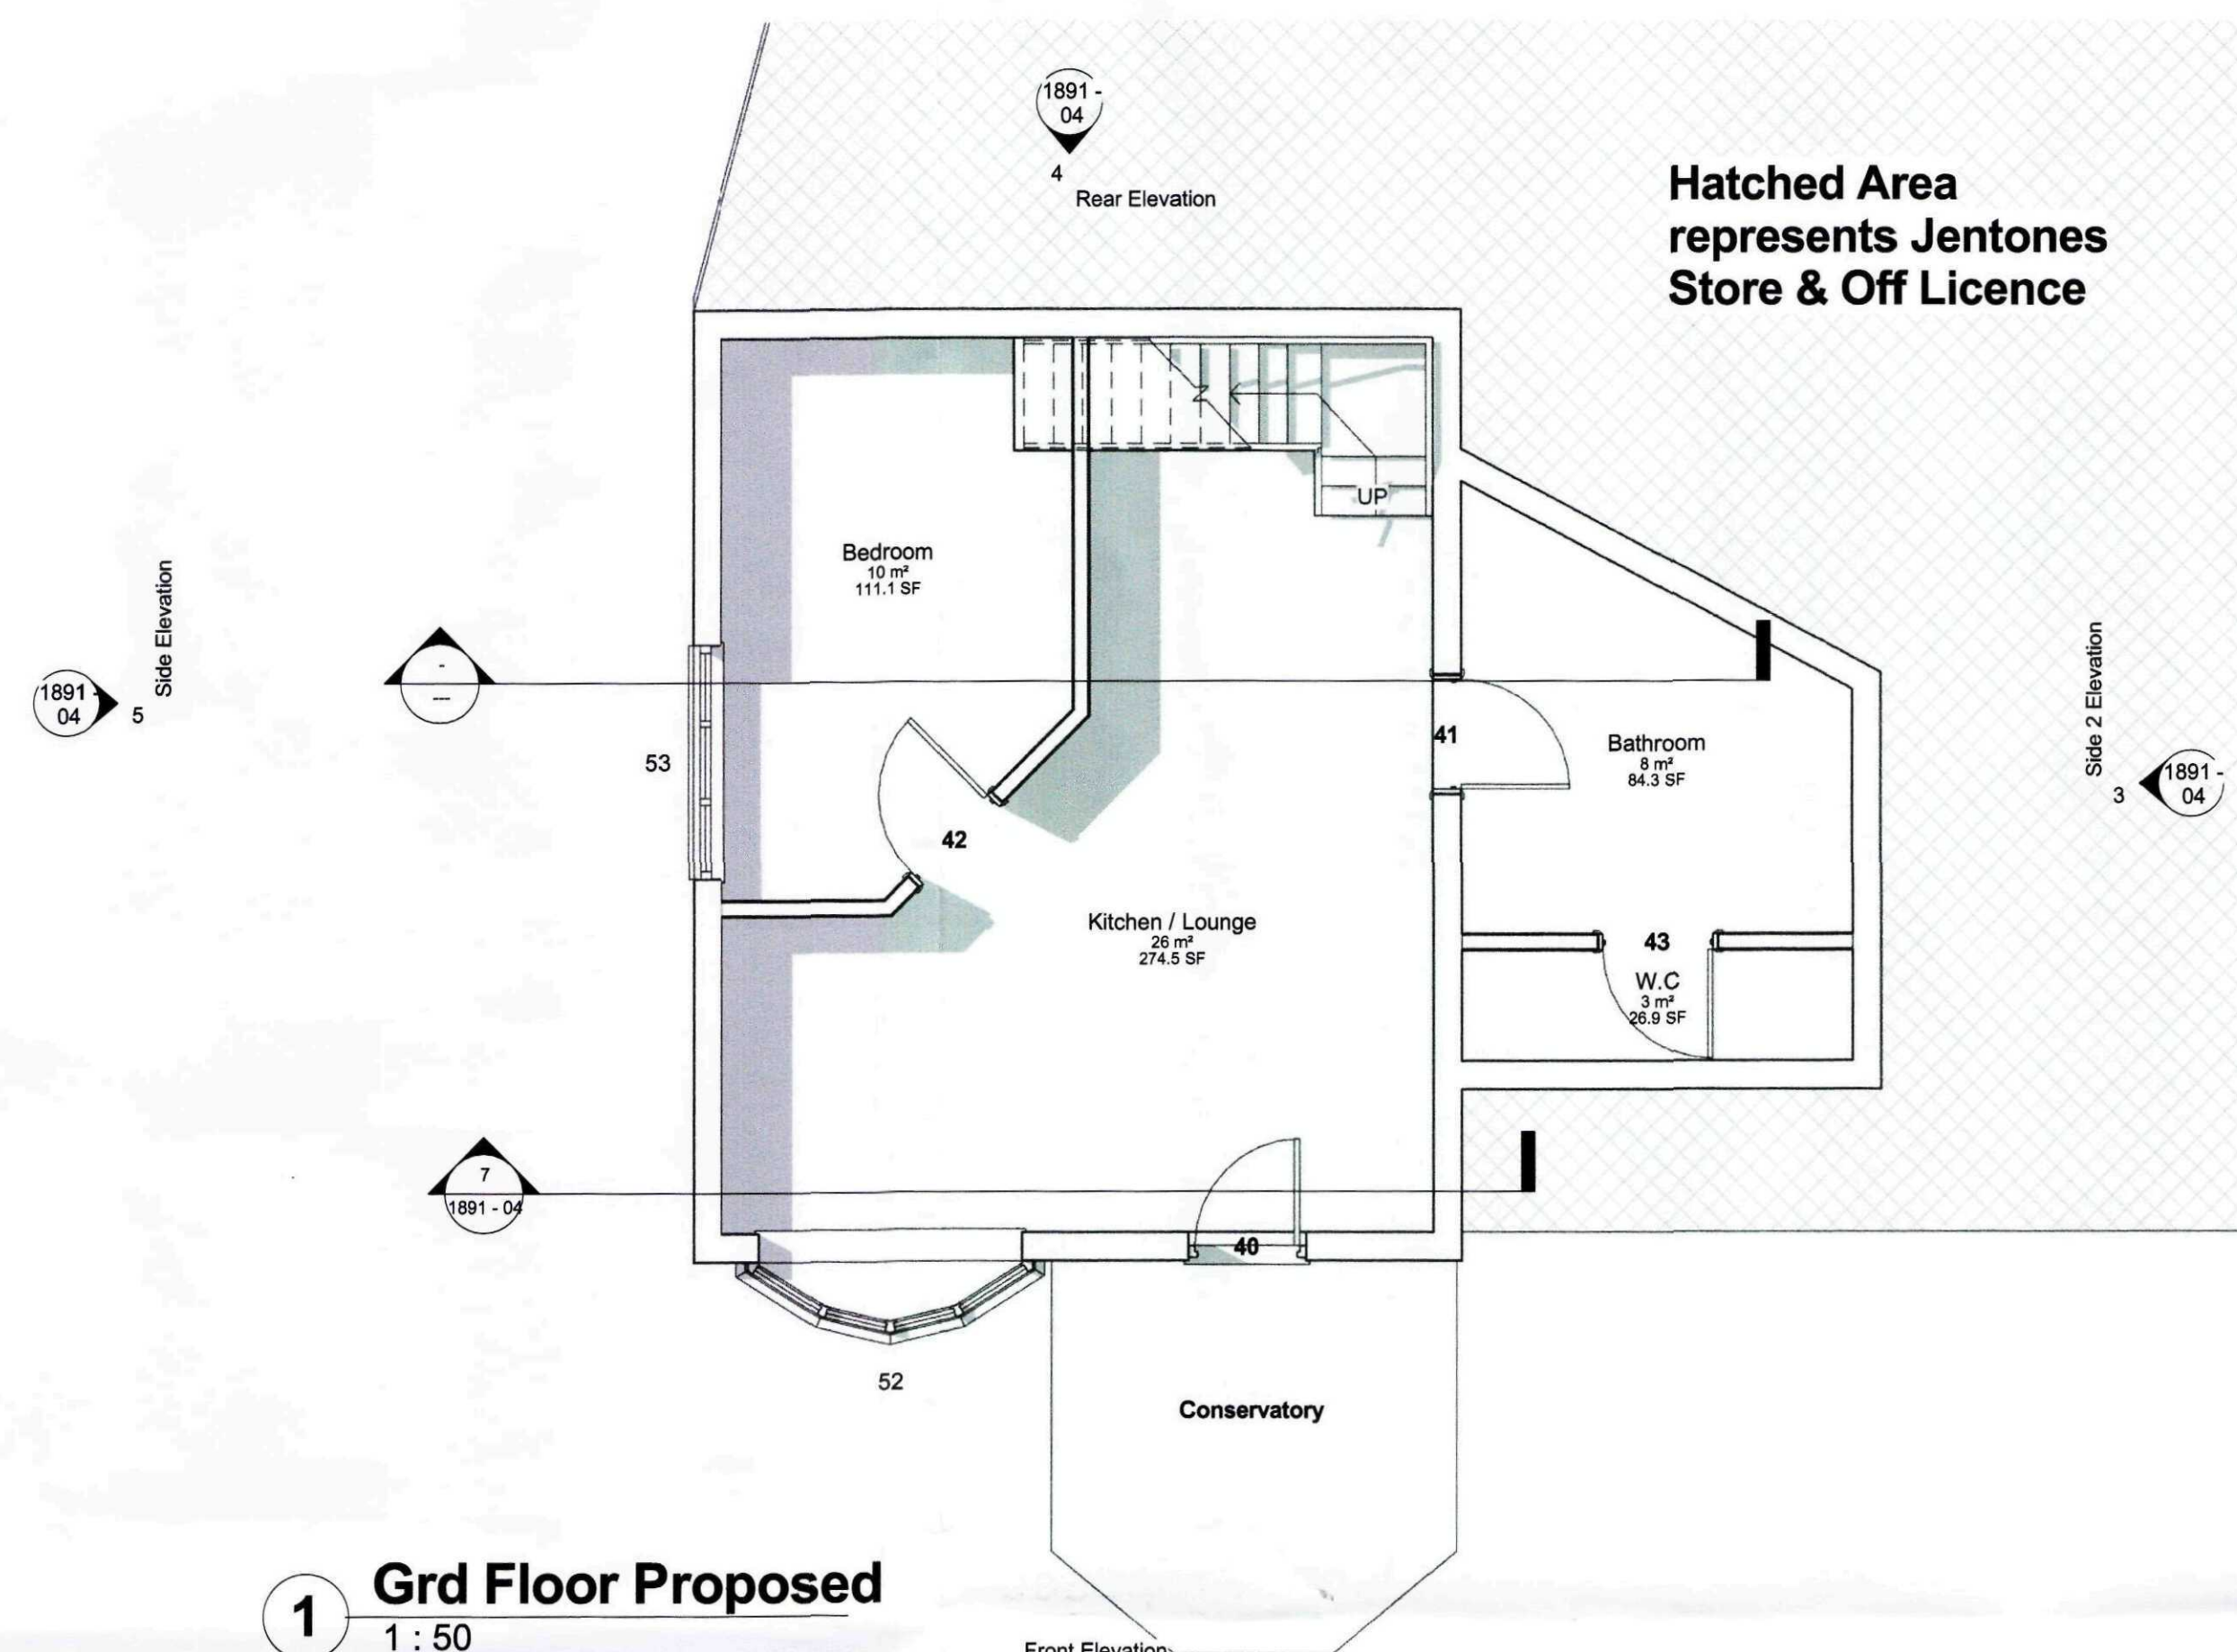

1 Grd Floor Proposed


1 : 50

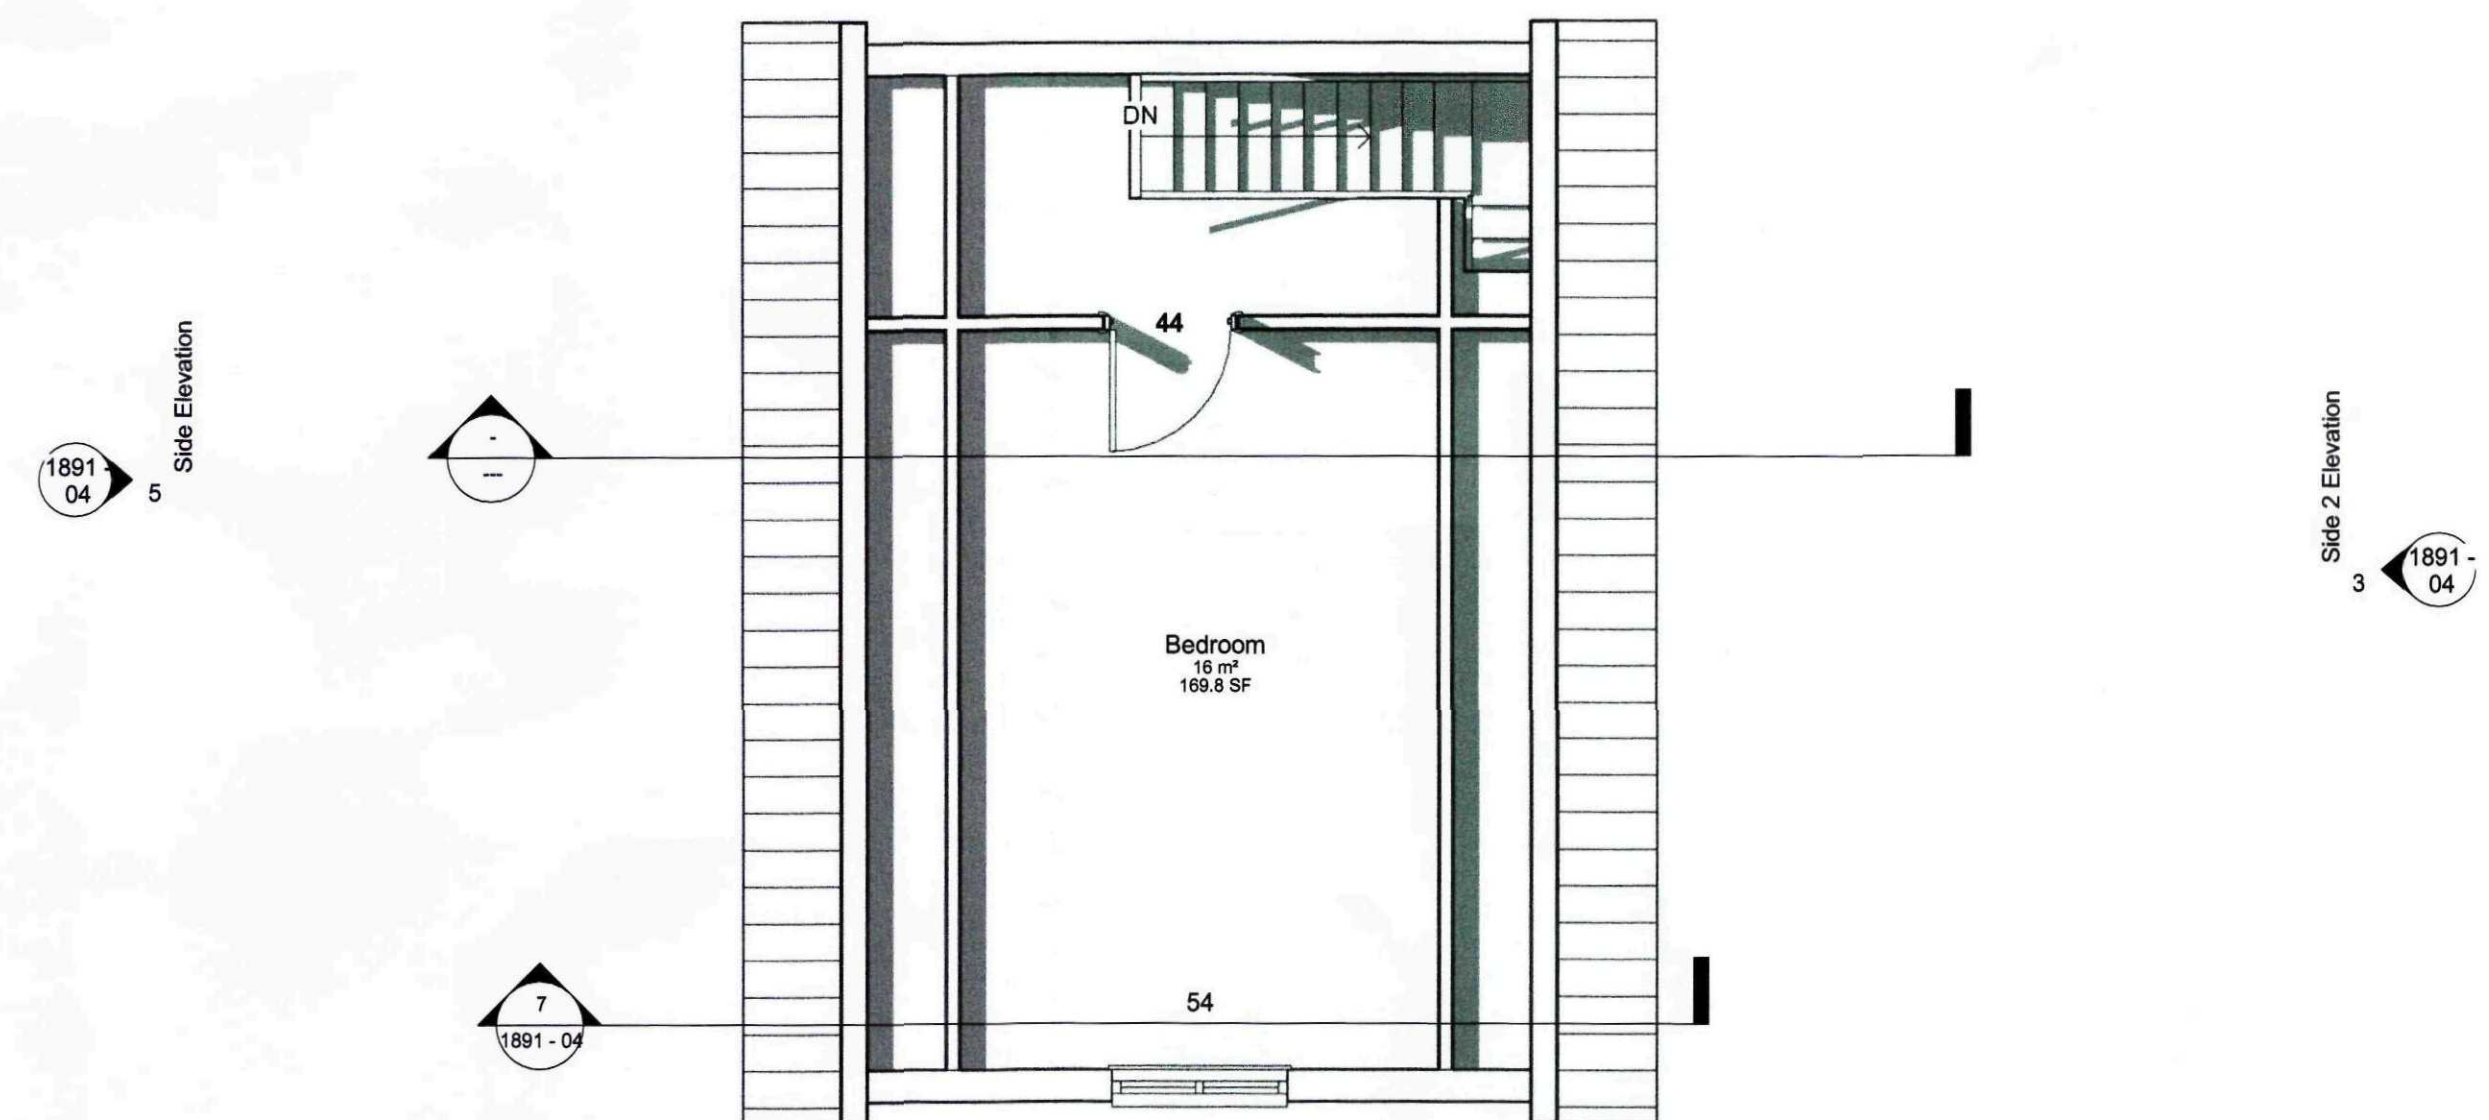

6 1st Fl Lvl

1 : 50

Due to areas of the structure being covered, unexposed or otherwise inaccessible the notes / specifications of existing materials are subject to confirmation of site when it is feasible to expose the relevant areas of construction.

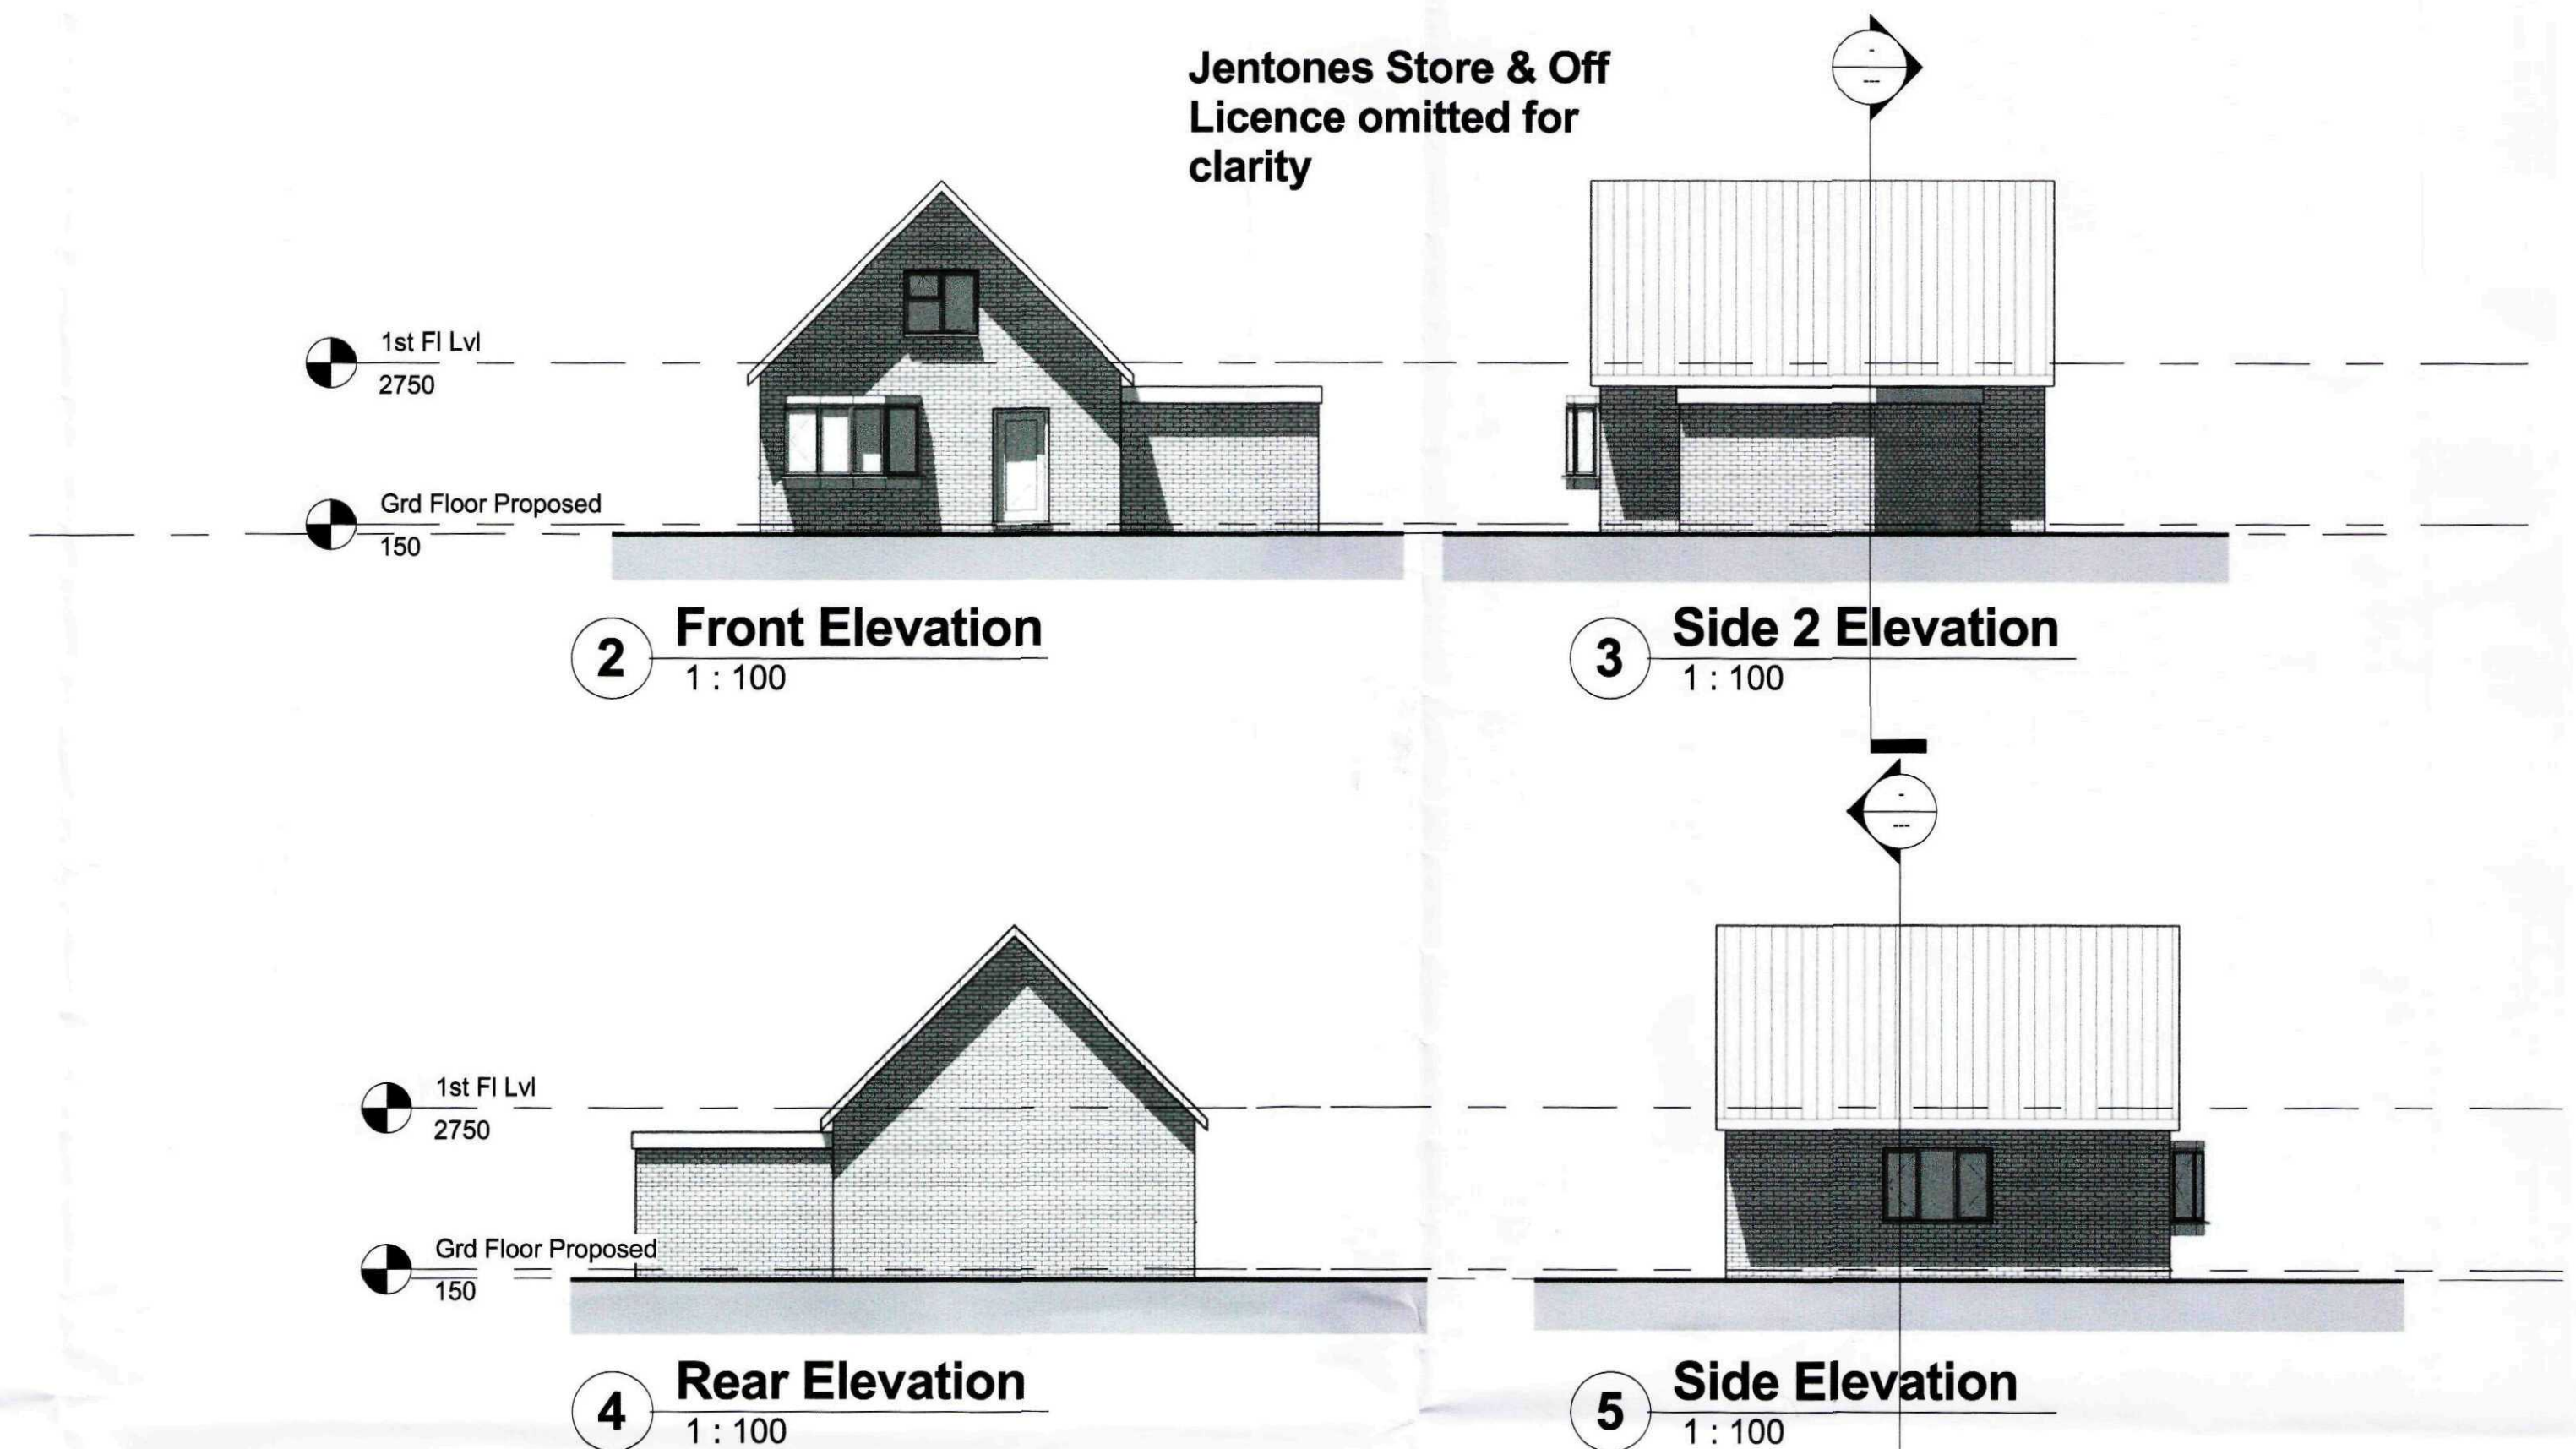

7 Section 1

1 : 50

SHDC
Planning & Development
- 9 JUL 2010
Ref: 0563-10

GENERAL CONDITIONS
Contractors are responsible for checking all dimensions on site when work commences and before ordering any materials. Any discrepancies should be brought to the attention of the Client for remedial action before commencing further.
All materials not specified to be of a standard suitable for the work proposed and be fit for purpose. All work to be in accordance with good building practice and all necessary BS codes for Workmanship on Building Sites.

Revisions

Client: Welland Stores Ltd

Site: Conversion of Existing Commercial Shop into Self Contained Residential Unit

Orig Title: Proposed Plans

remway
Design Ltd

2nd Floor - 5B Sheepmarket
Spalding
PE11 1BH
Tel : 01775 768 821
e-mail: enquiries@remwaydesign.co.uk

Orig Size: a1

Drawing Number: 1891 - 04

Revision: