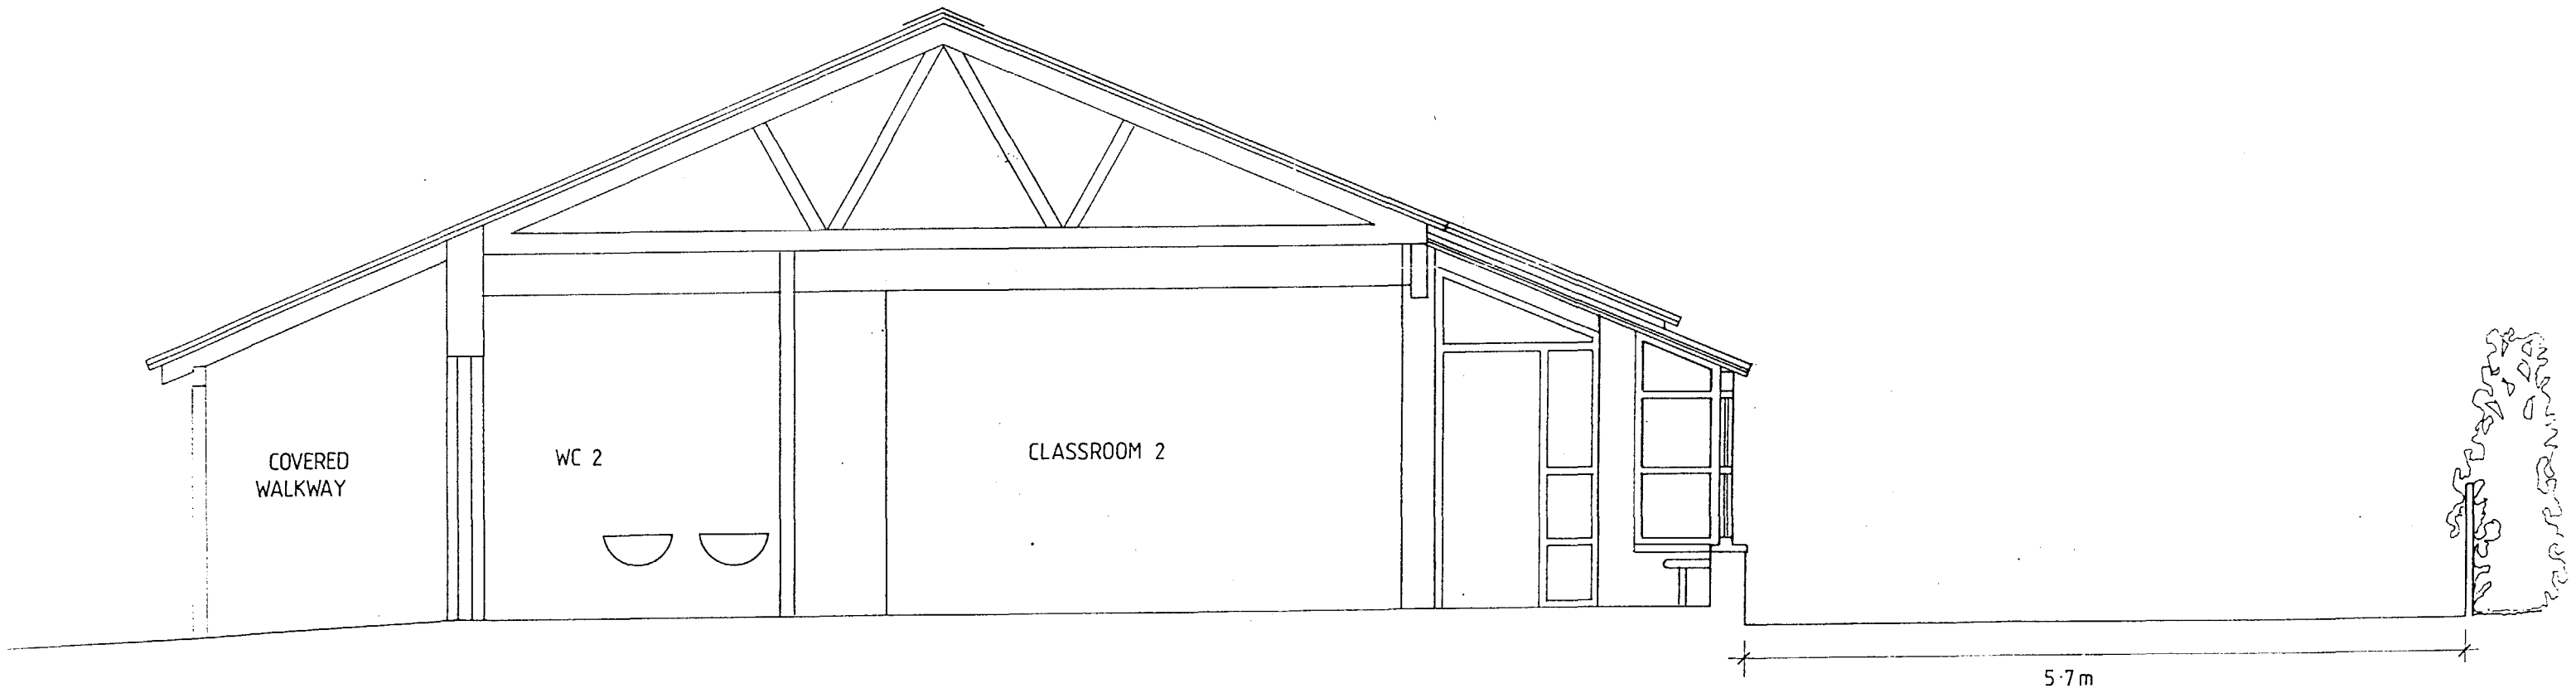

Lyster Grillet & Harding Architects

date	revision

job /client
SPALDING GRANT MAINTAINED PRIMARY SCHOOL
NEW CLASSROOM BLOCK AND HALL EXTENSION

drawing
CROSS SECTION THROUGH CLASSROOM 2

scale
1:50

date	drawn	job no.	sheet no.	rev.
JUNE 97	AG	1560	(--)L5	

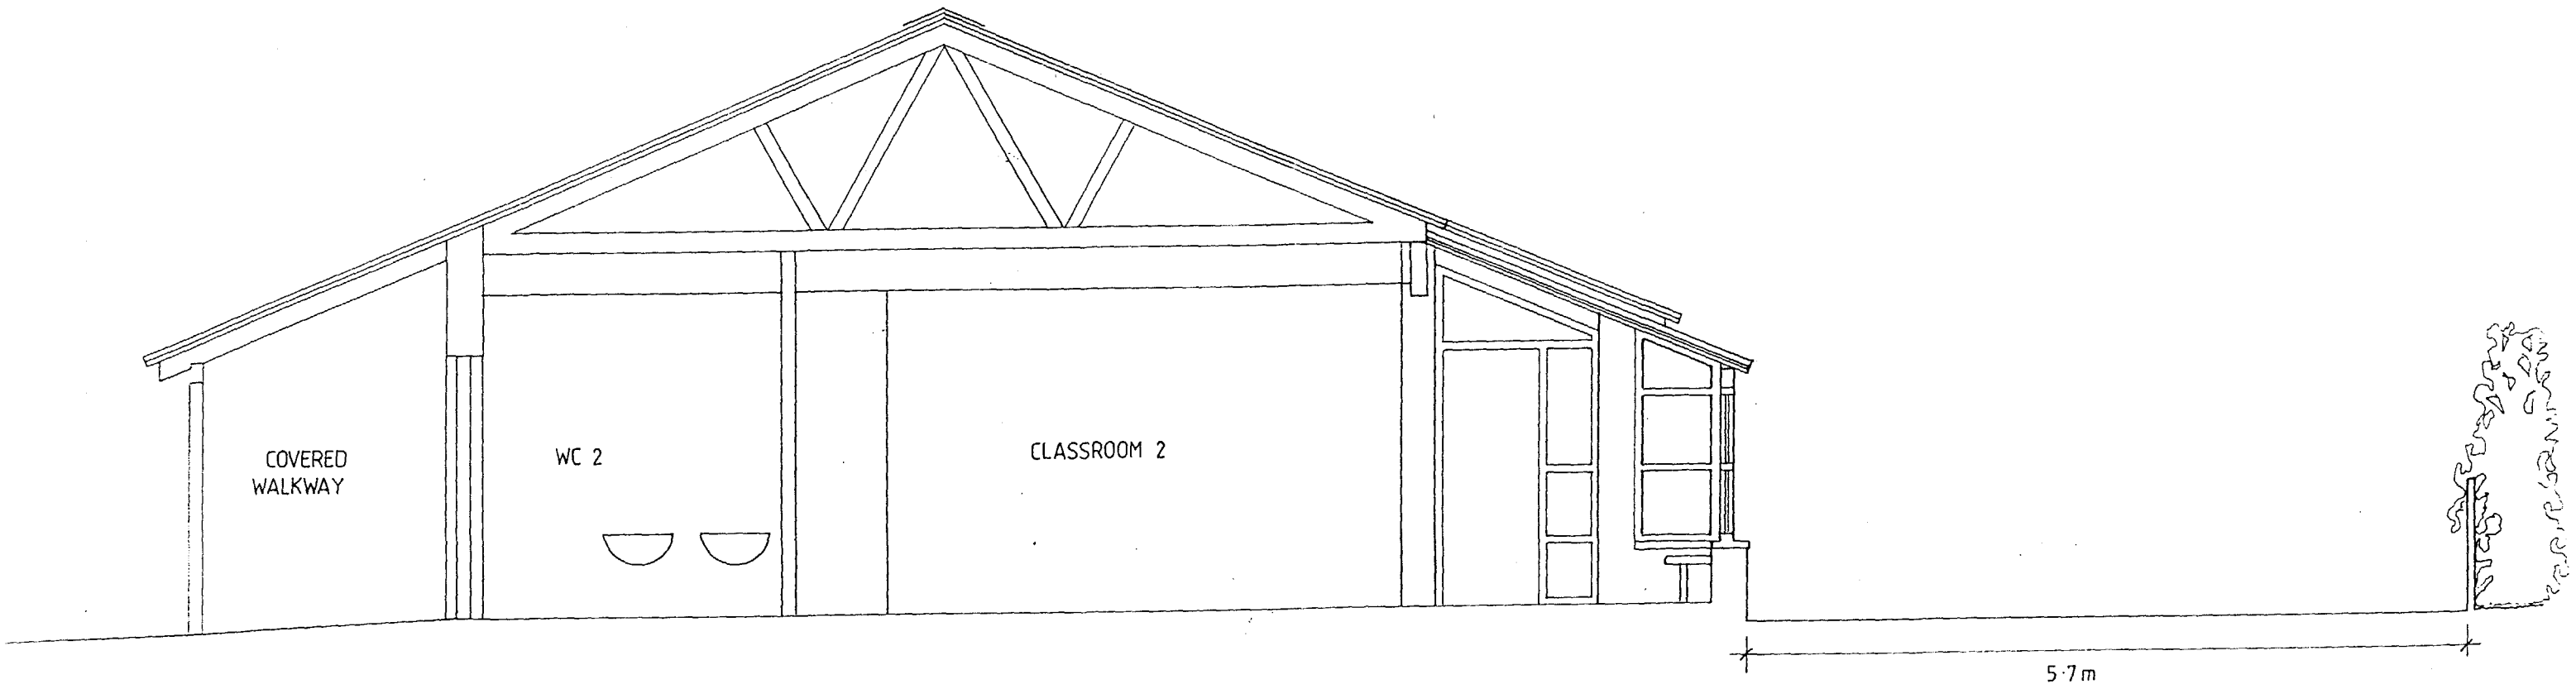

Lyster Grillet & Harding

Architects

date	revision

job /client
SPALDING GRANT MAINTAINED PRIMARY SCHOOL
NEW CLASSROOM BLOCK AND HALL EXTENSION

drawing
CROSS SECTION THROUGH CLASSROOM 2

scale
1:50

date	drawn	job no.	sheet no.	rev.
JUNE 97	AG	1560	(--)L5	

NORTH

PHASE 2

PHASE 1

Classroom 4

Classroom 3

Classroom 2

Rooflight over

Store

Wet area

A

B

Coats

Classroom 1

Cleaners Store

Disabled WC

Hall Extension

Equipment Store

NEW

EXISTING

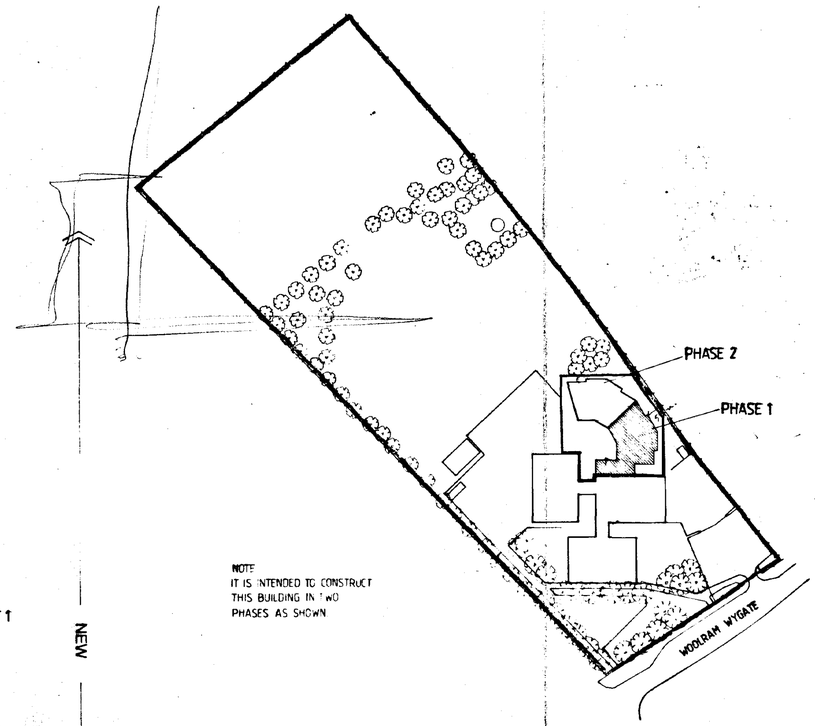

NOTE
IT IS INTENDED TO CONSTRUCT
THIS BUILDING IN TWO
PHASES AS SHOWN

LOCATION PLAN 1:1,000

SUPERSEDED

Refan

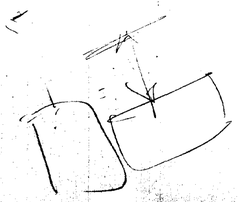

No dimensions are to be scaled off this drawing and all governing dimensions and levels are to be checked on site before starting work

SOUTH HOLLAND DC
HOUSING & PLANNING
21 MAY 1997
Ref: 0553/11

rev	date	by	revision

Lyster Grillet & Harding

Architects

London House 271-273 King Street London W6 9LZ 0181-741 0616
1 Pemberton Place Cambridge CB2 1XB 01223-351626

client
SPALDING PRIMARY SCHOOL

job
NEW CLASSROOM BLOCK & HALL EXTENSION

drawing
PLAN AS PROPOSED

date	drawn	scale
Dec '96	SKW	1 : 100 1:1000

( )

job no.	dwg. no.	rev.
1560	(--) D1	

No dimensions are to be scaled off this drawing and all governing dimensions and levels are to be checked on site before starting work

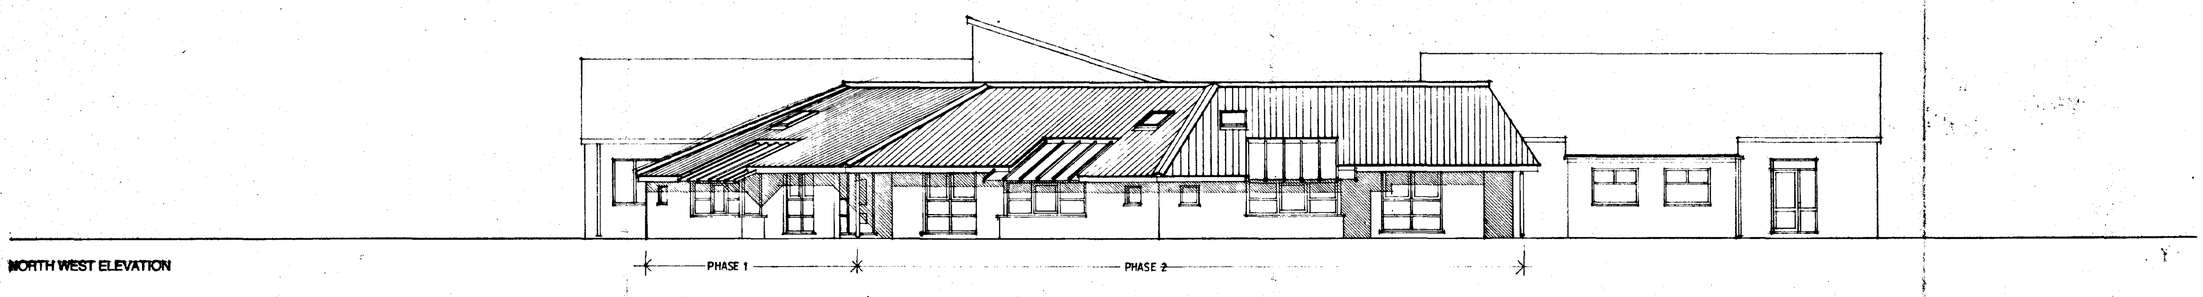

NORTH WEST ELEVATION

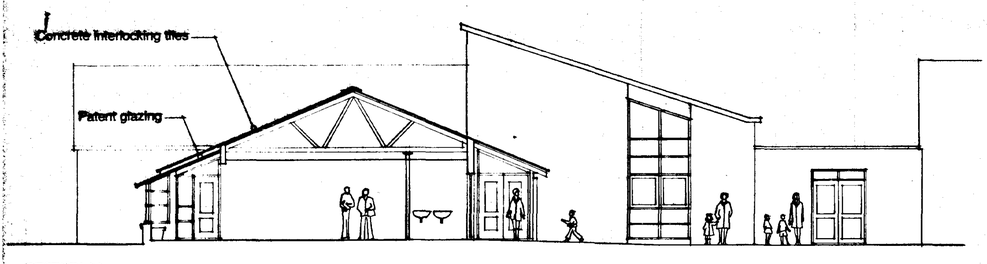

SECTION AA

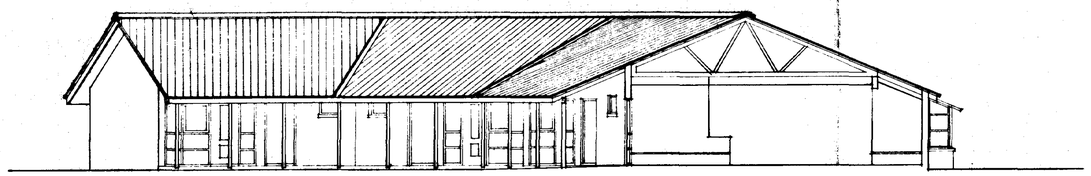

SECTION BB

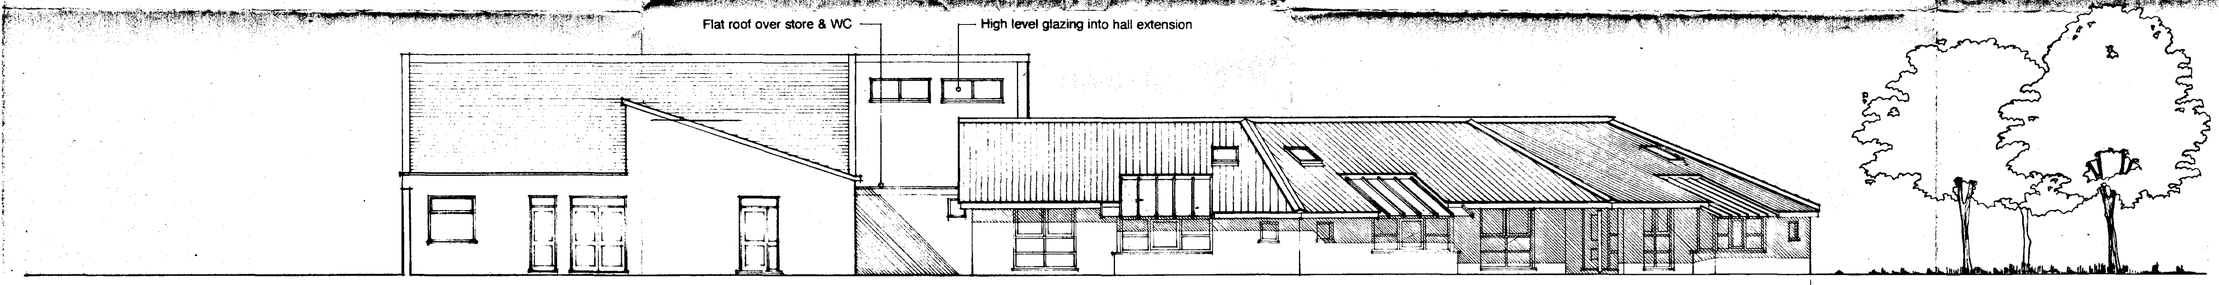

NORTH EAST ELEVATION

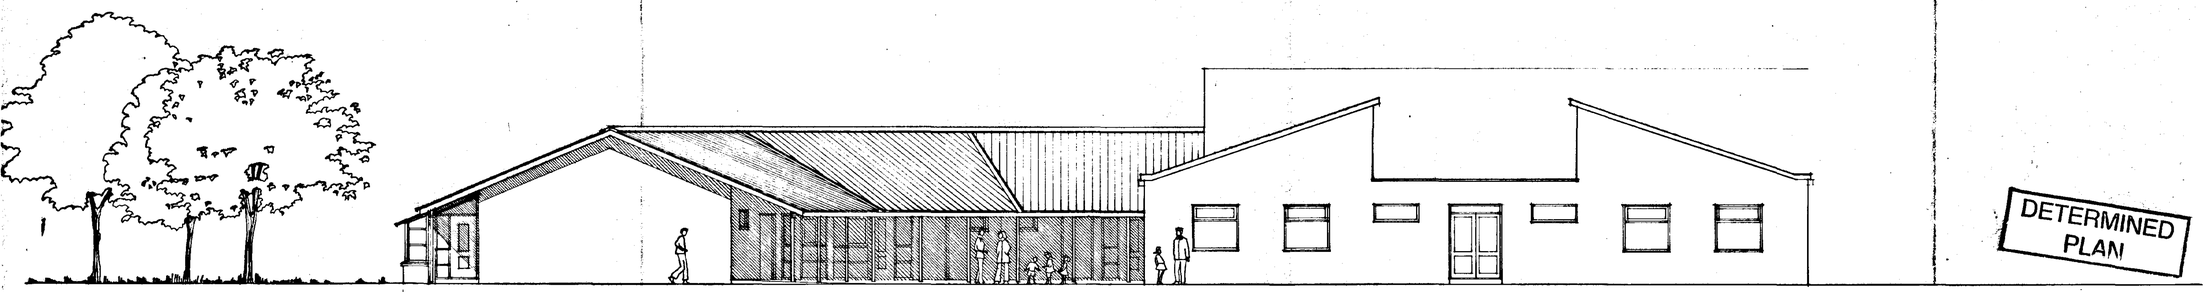

SOUTH WEST ELEVATION

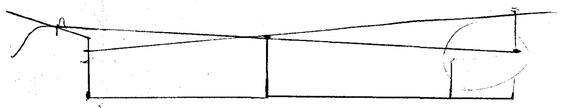

NOTE:
IT IS INTENDED TO CONSTRUCT THIS BUILDING IN TWO PHASES AS SHOWN.

DETERMINED PLAN

SOUTH HOLLAND DC
HOUSING & PLANNING
21 MAY 1997
Ref: 0538/96.

rev	date	by	revision

Lyster Grillet & Harding

Architects

London House 271-273 King Street London W6 9LZ 0181-741 0616
1 Pemberton Place Cambridge CB2 1XB 01223-351826

client
SPALDING PRIMARY SCHOOL

job
NEW CLASSROOM BLOCK & HALL EXTENSION

drawing
ELEVATIONS AS PROPOSED

date	drawn	scale
Dec '96	SKW	1 : 100
	( )	

job no.	dwg. no.	rev.
1560	(- -) D2	

NORTH

PHASE 2

10.4

20.72

Classroom 4

Classroom 3

Classroom 2

PHASE 1

NEW

BOUNDARY FENCE

7.65

Rooflight over

Store

Wet area

A

B

A

B

Coats

Classroom 1

Cleaners Store

Disabled WC

Hall Extension

Equipment Store

EXISTING

NOTE
IT IS INTENDED TO CONSTRUCT THIS BUILDING IN TWO PHASES AS SHOWN

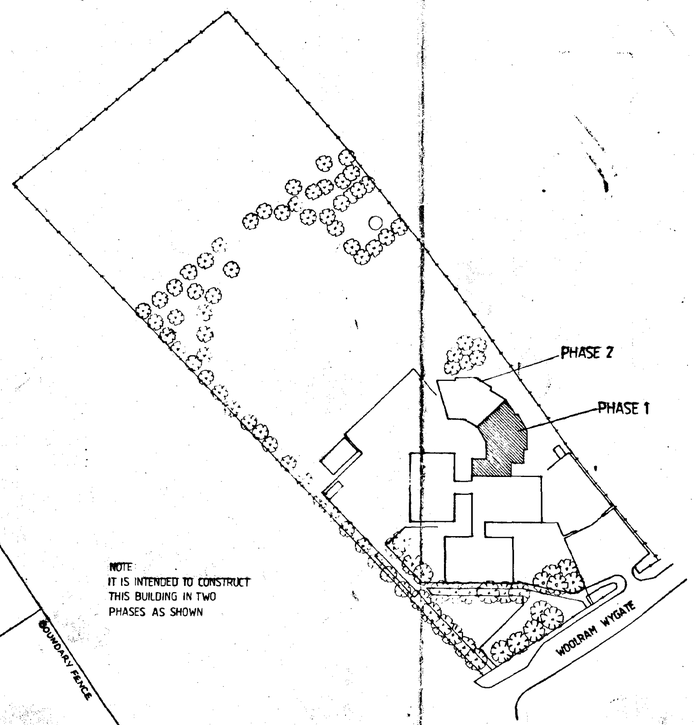

LOCATION PLAN 1:1,000

DETERMINED PLAN

No dimensions are to be scaled off this drawing and all governing dimensions and levels are to be checked on site before starting work

AMENDED PLAN
Ref.

SOUTH HOLLAND DC
HOUSING & PLANNING
21 JUL 1997
Ref: 0568/97

rev	date	by	revision

Lyster Grillet & Harding

Architects

London House 271-273 King Street London W6 9LZ 0181-741 0414
1 Pemberton Place Cambridge CB2 1XB 01223-351826

client
SPALDING PRIMARY SCHOOL

job
NEW CLASSROOM BLOCK & HALL EXTENSION

drawing
PLAN AS PROPOSED

date	drawn	scale	
Dec '96	SKW	1 : 100	1:1000
	( )		

job no.	dwg. no.	rev.
1560	(--) D1	A

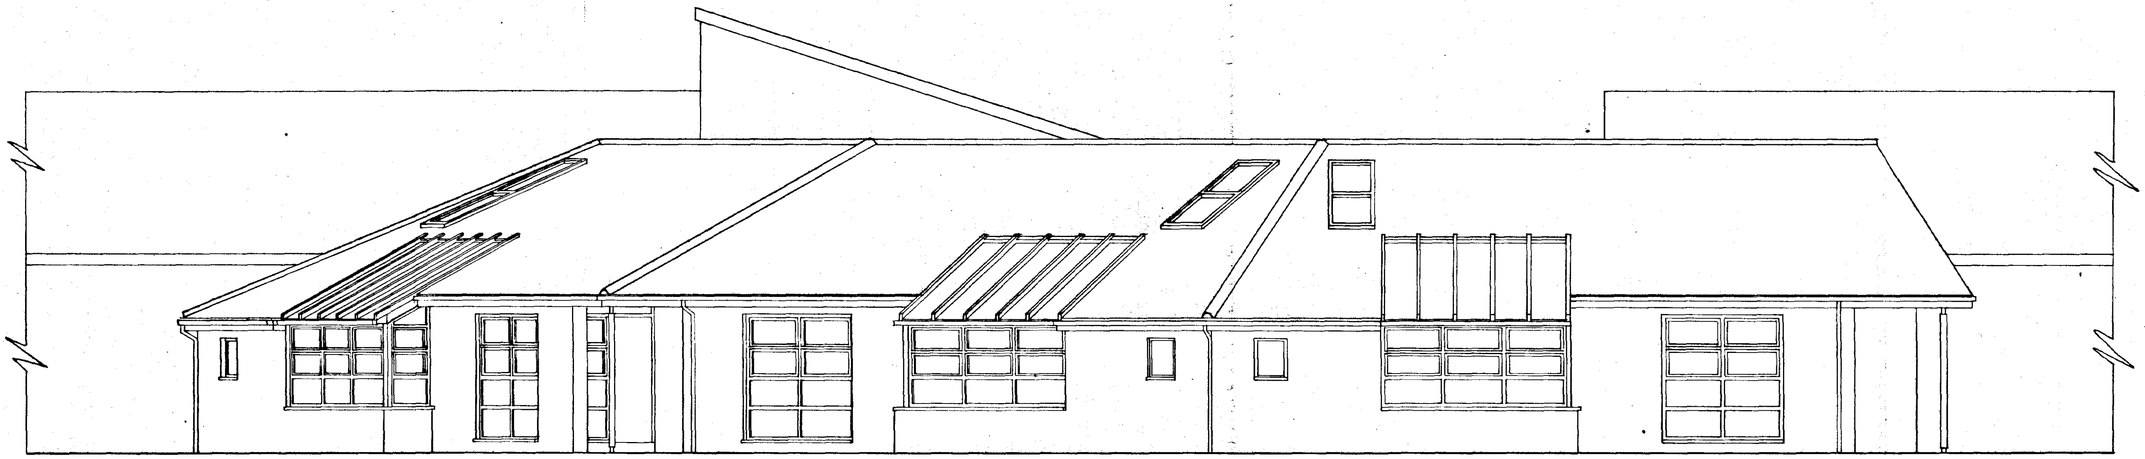

NORTH WEST ELEVATION

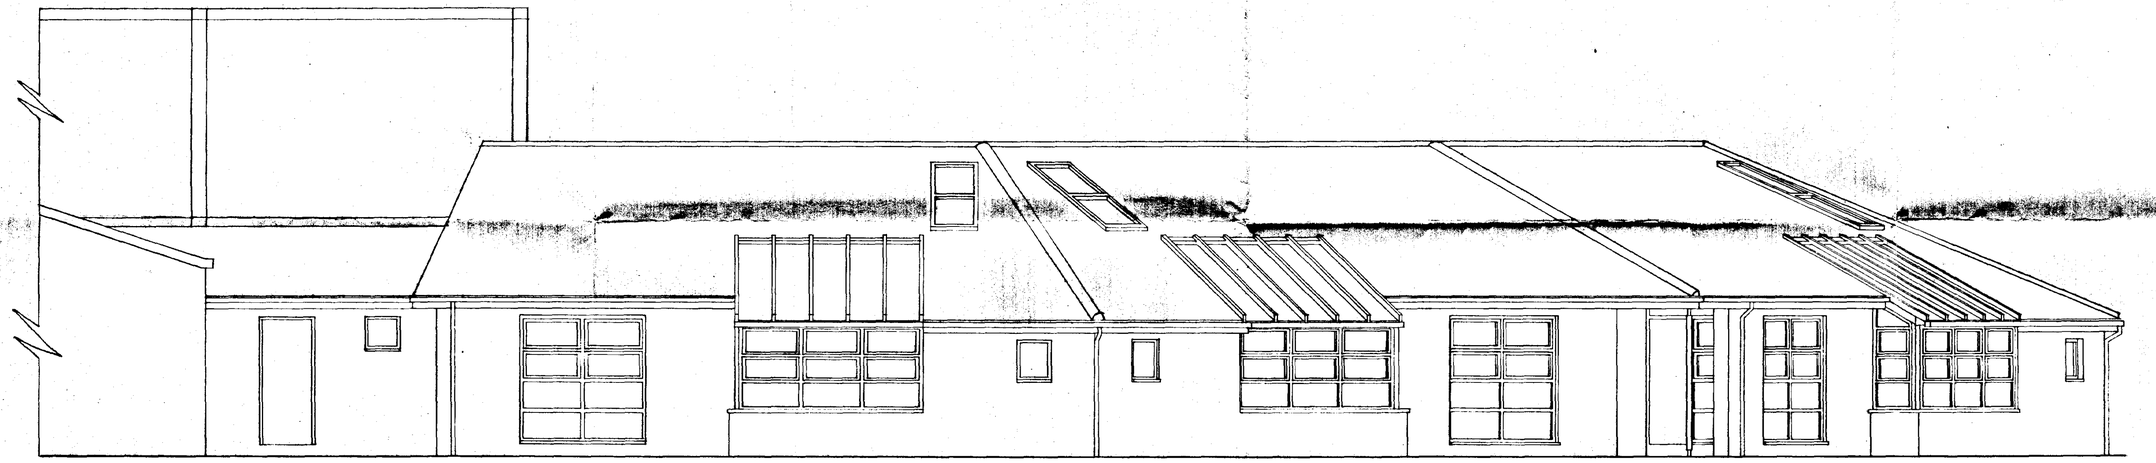

NORTH EAST ELEVATION

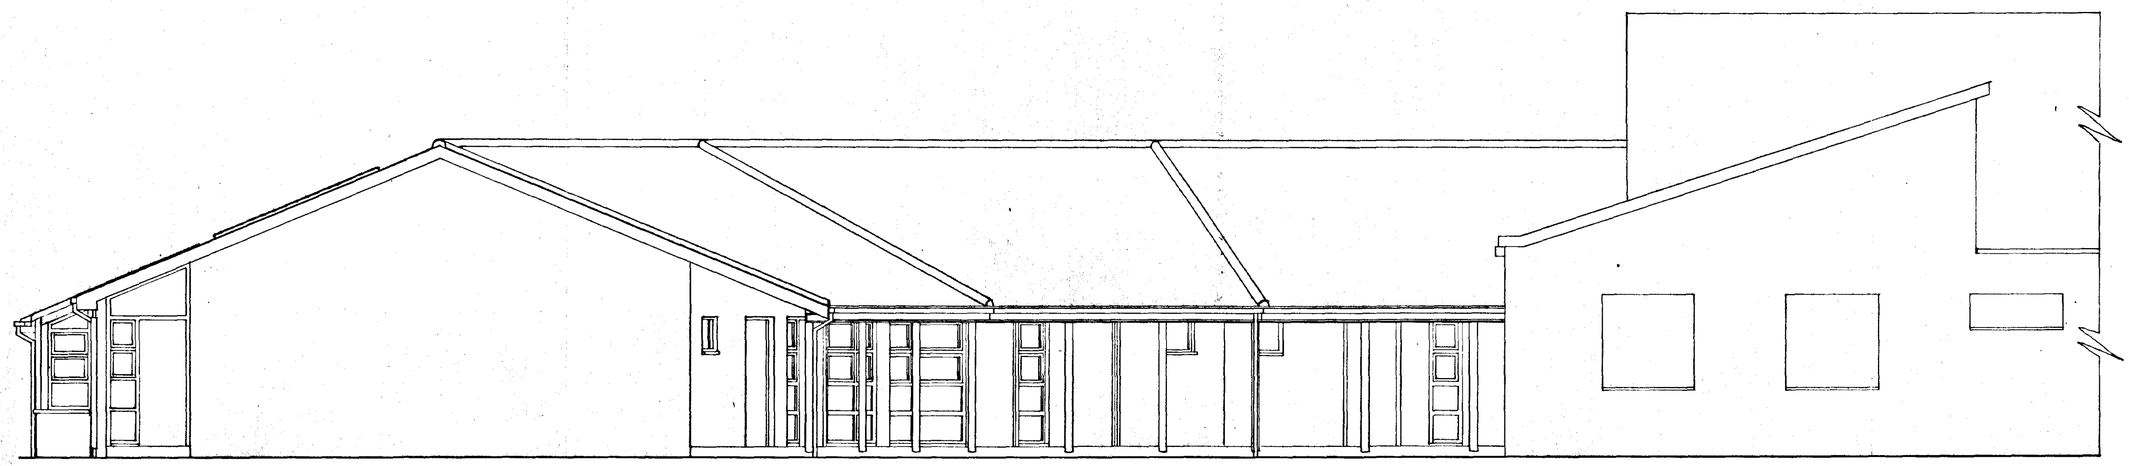

SOUTH WEST ELEVATION

No dimensions are to be scaled off this drawing and all governing dimensions and levels are to be checked on site before starting work

AMENDED PLAN
Ref. A2

SOUTH HOLLAND DC
HOUSING & PLANNING
21 OCT 1998
Ref: 0583/97

rev	date	by	revision
C	10 98	AL	OPENING LIGHTS SUBDIVIDED
B	2 98	AG	HIGH LEVEL HALL WINDOWS REMOVED FLAT ROOF AMENDED TO PITCHED BOILER ROOM DOOR ADDED DOWNPIPES ADDED
A	12 97	AG	PATENT GLAZING AMENDED

Lyster Grillet & Harding

Architects

London House 271-273 King Street London W6 9LZ 0181-741 0414
1 Pemberton Place Cambridge CB2 1XB 01223-351626

client
SPALDING PRIMARY SCHOOL

job NEW CLASSROOM BLOCK
AND HALL EXTENSION

drawing
ELEVATIONS

date	drawn	scale
10/97	L F	1:50
	( )	

job no.	dwg. no.	rev.
1560	(--) L9	C