

You are advised to read the accompanying notes before completing this form.

APPLICATION FOR CONSENT TO DISPLAY AN ADVERTISEMENT

Town and Country Planning Act 1990

The Town and Country Planning (Control of Advertisements Regulations) 1992

H16/0505/03
- 6 MAY 2003

FOR OFFICE USE ONLY

Fee £

Cheque/Postal Order/Cash

Receipt no. Issued

Borough Ref.

Registered No.

Date received

OFFICE
COPY

1. Name, address and telephone number of Applicant
(IN BLOCK CAPITALS)

Halifax plc

Trinity Road

Halifax

West Yorkshire

Tel. No. HX1 2RG

2. Agent (if any) to whom correspondence should be sent

Blaze Neon Ltd

5 Patricia Way, Pysons Road

Broadstairs Kent CT10 2XZ

Tel. No. 01843 601075

3. Full postal address or location
of the land on which the
advertisement is to be displayed

Halifax 25 Bridge Street
Spalding, Lincs PE11 1XG

4. State the purpose for which the
land or building is now used

existing Halifax

5. (a) Has the applicant an
interest in the land?

YES / ☒

(b) If NO, has the permission of the owner,
or or any other person entitled to give
permission for the display of the advertisement,
been obtained? (See note 5)

YES / NO*

6. Is the advertisement already
being displayed?

☒ / NO*

7. Particulars of proposed advertisement

(a) Description of advertisement
(eg. shop sign, projecting sign, poster panel)

new corporate signage as
per attached drawing

(b) Size (m)

as per attached drawing

(c) Illumination type
(eg. internal, neon, floodlit)

internally and overhead

(d) In the case of a building, state the
position to be occupied by the advertisement,
the height above ground, projection etc.

as per attached drawing

8. Period for which consent is sought (See note 2)

maximum

9. Particulars of drawings and plans submitted
with the application (See note 3)

as per attached drawing

* DELETE AS APPROPRIATE


I enclose a cheque or money order for the appropriate fee of £

60.00

Signed
(APPLICANT/AGENT)

Date

21/5/03

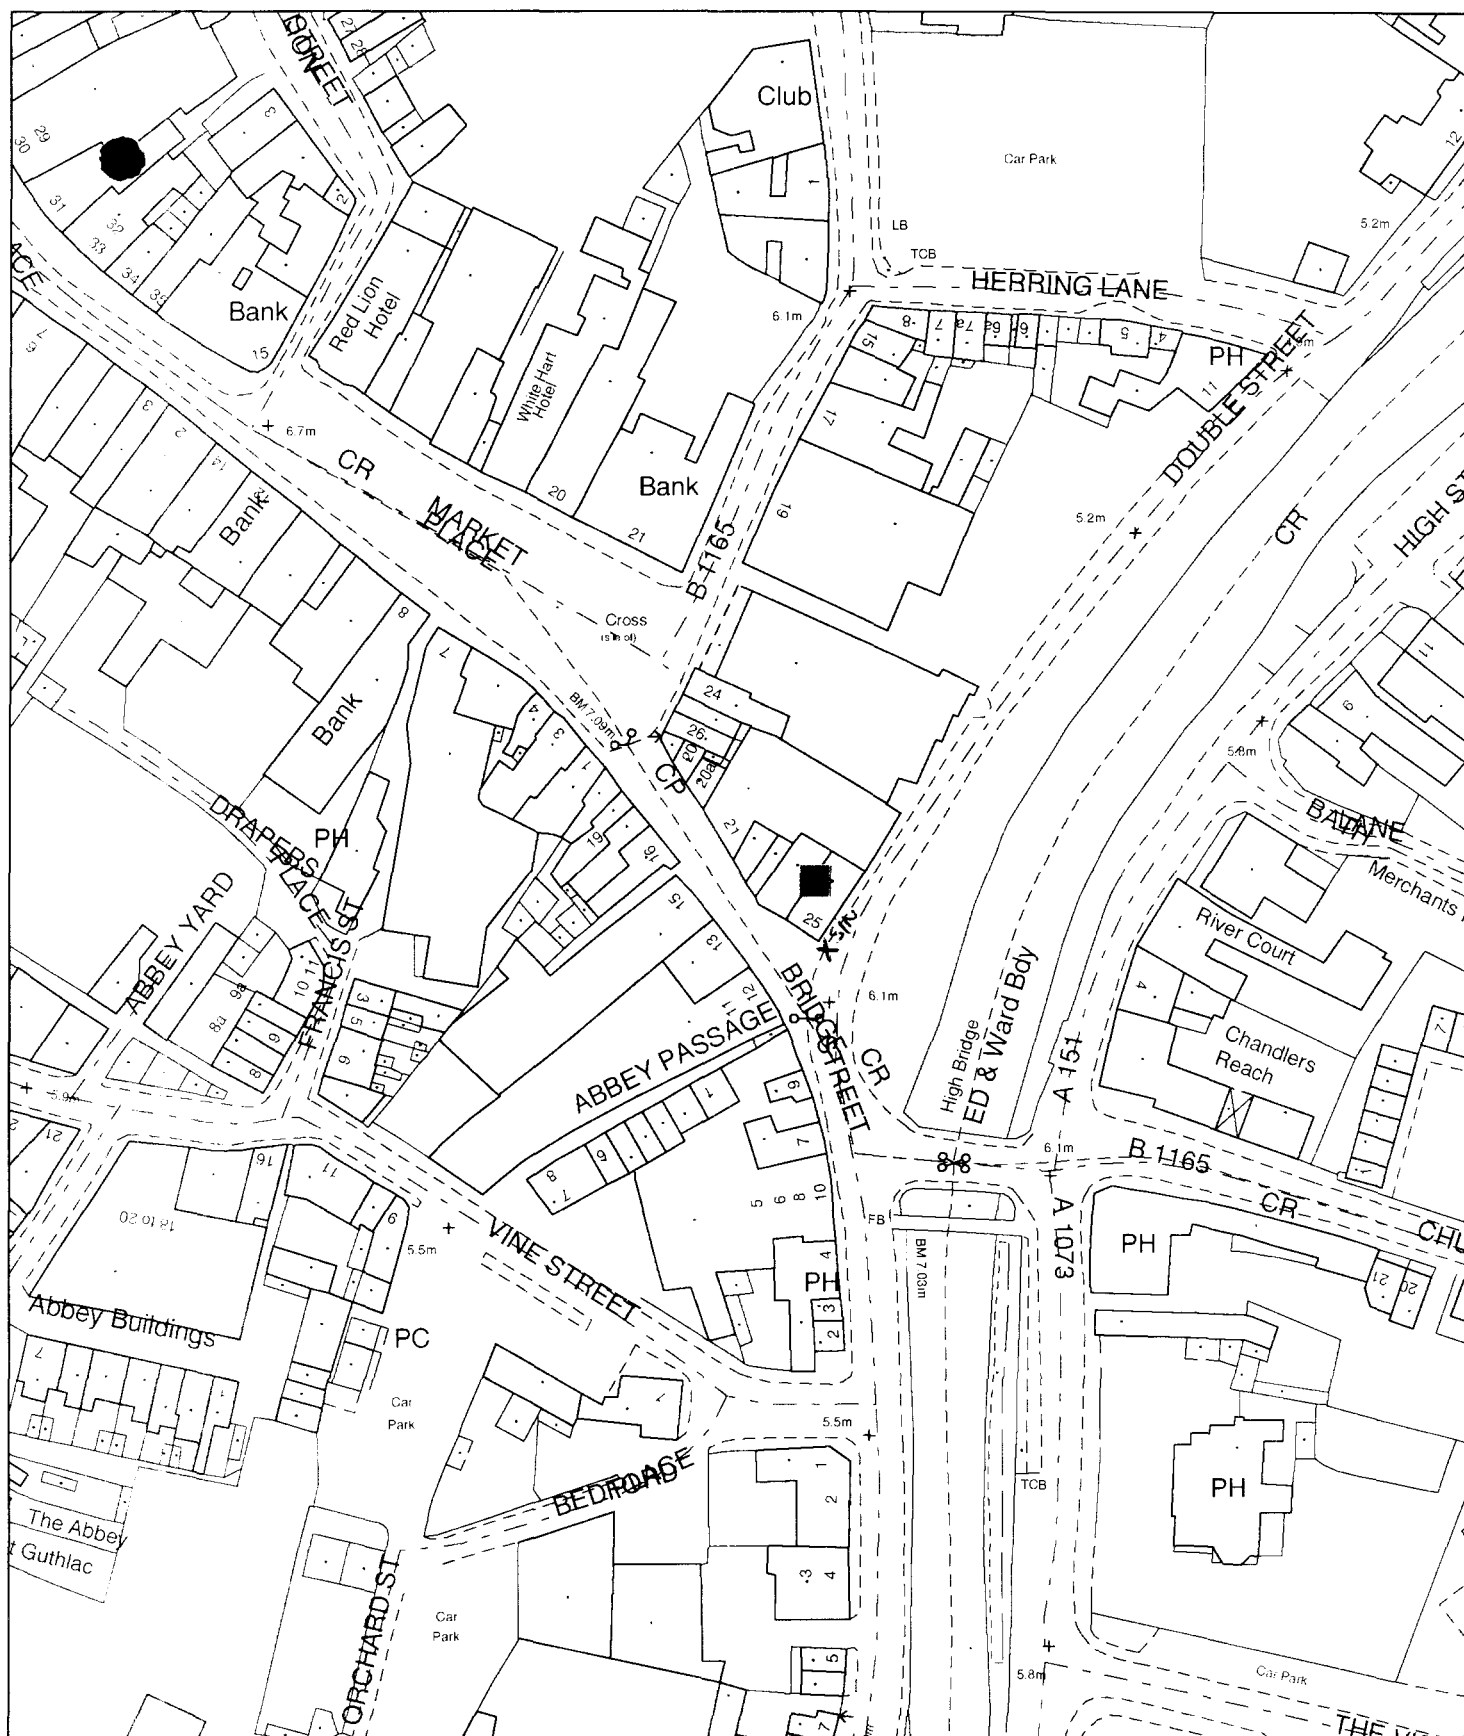

Planning Application Location Plan Ward Member Notification

H16/0565/03

Scale: 1:1250


Planning and Development

Council Offices, Priory Road, Spalding, Lincolnshire
PE11 2XE

PLEASE DO NOT COPY THIS PLAN

This map is reproduced from Ordnance Survey material with permission of Ordnance Survey on behalf of Her Majesty's Stationery Office (c) Crown copyright. Unauthorised reproduction infringes Crown copyright and may lead to prosecution or civil proceedings. South Holland District Council LA079413 2003



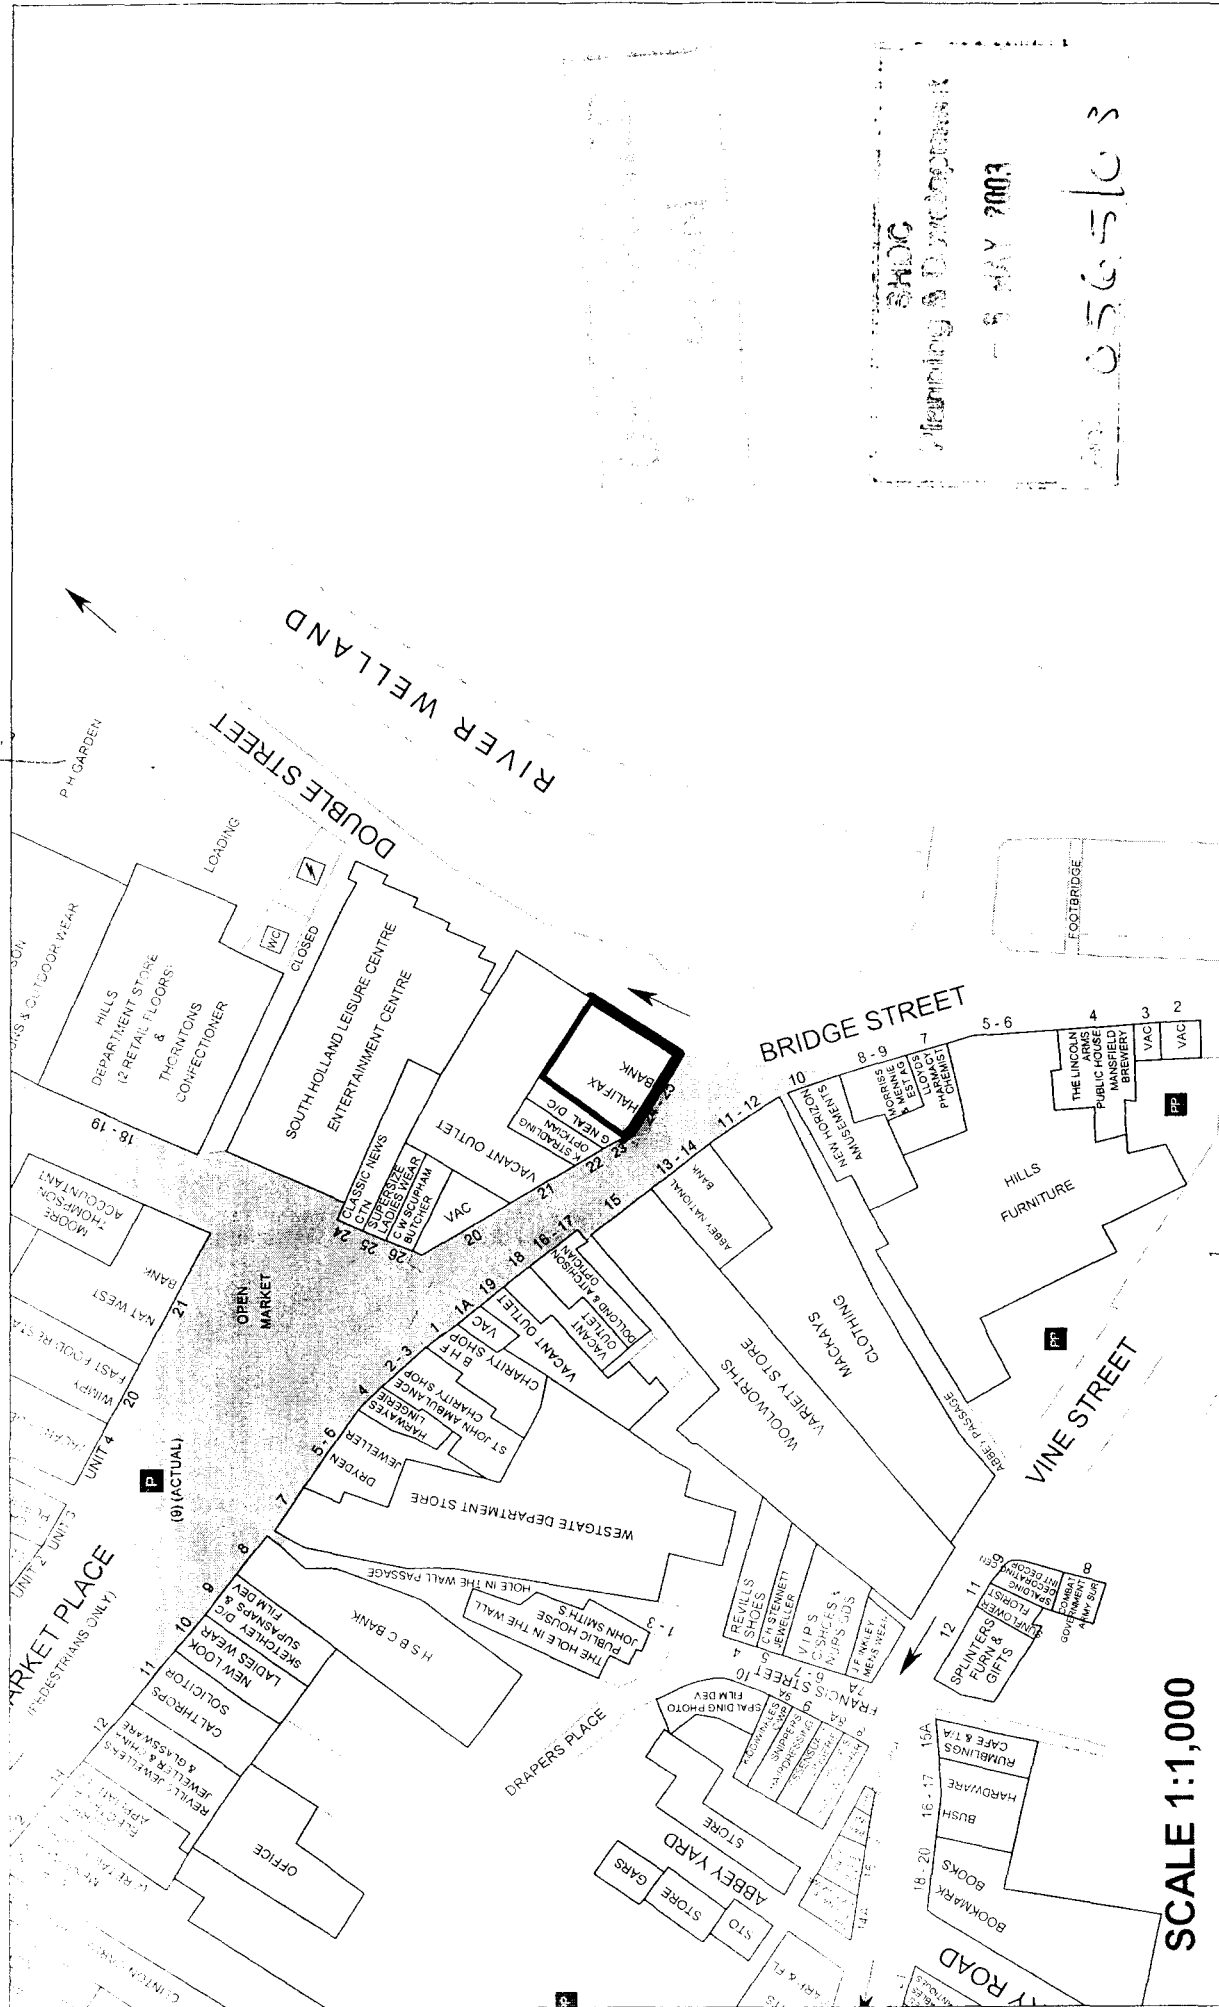

SCALE 1:1,000

Survey Date: 4/12/01

Date Printed: 17 April 2003

24/25 Bridge Street, Spalding

Experian
Embankment House
Electric Avenue
Nottingham
NG2 1RQ
Tel 0845 6016011
E-mail: goadsales@uk.experian.com

Goad Digital Plans are for identification only and not to be used as a working drawing and are based upon the Ordnance Survey Map with the permission of The Controller of Her Majesty's Stationery Office © Crown Copyright PU 100017316. No part of this plan may be entered into an electronic retrieval system without prior consent of the publisher.

HBOSplc

0 12.5 25 37.5 50 m

STANDARD COLOUR KEY



experian
goad
Digital Plans



2003-2004
Supporting the Rural Economy



Council Offices
Priory Road
Spalding
Lincolnshire
PE11 2XE

tel: 01775 761161
fax: 01775 710772
web: www.sholland.gov.uk

FILE COPY

Town and Country Planning Act 1990 Advertisement Consent

Reference: H16/0565/03

Received: 06-MAY-03

Type: ADVERTISEMENT

Name: Halifax plc
Trinity Road
Halifax
West Yorkshire HX1 2RG

Agent: Blaze Neon Ltd
5 Patricia Way
Pysons Road
Broadstairs
Kent CT10 2XZ

Description: Erection of overhead illuminated projecting sign

Location : 25 Bridge Street Spalding

South Holland District Council hereby give notice that CONSENT HAS BEEN GRANTED for the display of advertisements in accordance with the application and plans submitted, subject to the following conditions:

- 1 (a) All advertisements displayed and any land used for the display of advertisements, shall be maintained in a clean and tidy condition to the reasonable satisfaction of the Local planning Authority;
- (b) Any structure or hoarding erected or used principally for the purpose of displaying advertisements shall be maintained in a safe condition.
- (c) Where any advertisement is required under the Regulations to be removed, the removals shall be carried out to the reasonable satisfaction of the Local Planning Authority;
- (d) No advertisement is to be displayed without the permission of the owner of the site or any other person with an interest in the site entitled to grant permission.
- (e) No advertisement shall be sited or displayed so as to obscure, or hinder the ready interpretation of, any road traffic sign, railway signal or aid to navigation by water or air, or so as otherwise to render hazardous the use of any highway, railway, waterway (including any coastal waters) or aerodrome (civil or military).
- (f) This consent shall be for a period of five years.

Reason: As required by the Town and Country Planning (Control of Advertisements) Regulations 1992.

- 2 The brightness of the advertisement hereby granted consent shall not exceed 510 candelas/sq metre.



2003-2004
Supporting the Rural Economy



Council Offices
Priory Road
Spalding
Lincolnshire
PE11 2XE

tel: 01775 761161
fax: 01775 710772
web: www.sholland.gov.uk

Reason: In the interests of the visual amenity of the locality.

Note(s):

The determined plans are:

1:1000 Site location plan received 6 May 2003

Amended dwg no. Sheet 1 of 1 Rev A received 1 August 2003.

Head of Planning & Development

08 SEP 2003

H16/0565/03

This decision refers only to that required for the purposes of the Town and Country Planning Acts and not for Building Regulations or any other legislation. See enclosed notes relating to rights of appeal.

Council Offices
Priory Road
Spalding
Lincolnshire
PE11 2XE

tel: 01775 761161
fax: 01775 710772
web: www.sholland.gov.uk

Town and Country Planning Act etc DRAFT PERMISSION

Reference H16/0565/03

Received: 06-MAY-03 Type: ADVERTISEMENT

Name: Halifax plc
Trinity Road
Halifax
West Yorkshire HX1 2RG

Agent: Blaze Neon Ltd
5 Patricia Way
Pysons Road
Broadstairs
Kent CT10 2XZ

Description: Erection of overhead illuminated projecting sign

Location : 25 Bridge Street Spalding

South Holland District Council hereby give notice that permission has been granted (or equiv) on the following condition(s):

- 1 (a) All advertisements displayed and any land used for the display of advertisements, shall be maintained in a clean and tidy condition to the reasonable satisfaction of the Local planning Authority;
 (b) Any structure or hoarding erected or used principally for the purpose of displaying advertisements shall be maintained in a safe condition.
 (c) Where any advertisement is required under the Regulations to be removed, the removals shall be carried out to the reasonable satisfaction of the Local Planning Authority;
 (d) No advertisement is to be displayed without the permission of the owner of the site or any other person with an interest in the site entitled to grant permission.
 (e) No advertisement shall be sited or displayed so as to obscure, or hinder the ready interpretation of, any road traffic sign, railway signal or aid to navigation by water or air, or so as otherwise to render hazardous the use of any highway, railway, waterway (including any coastal waters) or aerodrome (civil or military).
 (f) This consent shall be for a period of five years.

Reason: As required by the Town and Country Planning (Control of Advertisements) Regulations 1992.

- 2 The brightness of the advertisement hereby granted consent shall not exceed 510 candelas/sq metre.

Council Offices
Priory Road
Spalding
Lincolnshire
PE11 2XE

tel: 01775 761161
fax: 01775 710772
web: www.sholland.gov.uk

Reason: In the interests of the visual amenity of the locality.

Note(s):

The determined plans are:

1:100 Site location plan received 6 May 2003

Sheet 1 of 1 Rev A received 1 August 2003.

Head of Planning & Development
02 SEP 2003

H16/0565/03

DC RECORD SHEET

Registration

Reference

416 10565/03

Cross-reference

Case Officer

Directions

Standard

Scale dwg

☐

Surface water

☐

Agric appraisal

☐

Non-standard

Article 3

☐

Reg 4

☐

LB (S10)

☐

Advert

☐

Env Assess

☐

LDC

☐

Other

☐Direction authorised by
Senior Officer

No of copies

Details

Further direction au-
thorised by Senior Of-
ficer

No of copies

Details

Information satisfactory
for DC

Amended description

Fee validation check:

☐

Consultations/Publicity

Acknowledged / Standard Consults / Public register

Non-Standard

Press Publicity

Setting of LB

☐

Conserv Area

☐

Public Right of Way

☐

Discretionary

☐

Departure

☐

>> County Planning

☐

Consultations

ROW

☐

T15

☐

TRA

☐

ENV

☐

EA

☐

DEM

☐

LB

☐

ARC

☐

AG

☐

HAZ

☐

HSC

☐

PLA

☐

ADV

☐

ADJ

☐

OTHER

Senior Officer confirmed:

Extra (Case Officer after in-
spection)

Specify:

Second Stage (after revali-
dation)

Reconsult

None

☐

All

☐

Specify

Civic Society

Consult for first time

Residents (Adjacent only)

Addresses :

Residents (consult first time)

Addresses :

Deliver/Post

Deliver/Post

Assessment

Notes for Case Officer

Site Inspection

Accuracy ?

Neighbours ?

Boundaries ?

Features ?

Inspected by

PM

Date

27-5

Site Notice posted by

BH

Date

20/5/03

Resident Notices delivered by

Date

Telephone and Visitor Record

Case Officer Conclusions / Report

The 3 Jawsra reports are either empty or
appear to be changed to something very simple

The Mexican report is different.

Intentionally Altered - WHITE

Recommendation

Approve (or favourable)

☒

Refuse (or adverse)

☐

Signed

Pan

Date

~~6-5-03~~ 31-8

Conditions / Reasons

1 TL 4

2 Sc 61

SW 1

1:1,000 site layout plan

6-5-03

Sheet 1 of 1

Rev A.

1-8-03

3/ Notwithstanding the submitted details the

Non-Determination

Permitted development (or equiv)

☐

Non-development (or equiv)

☐

Withdrawn

☐

Other

☐

Confirmed by Senior Officer

Referral Prior to Issue

Dept of Environment (LBC)

☐

Dept of Environment (DEP)

☐

NOTES

Disabled

☐

Section 106 / 278

☐

Demolition

☐

LB Demolition

☐

Amended Plans

☐

Received

Drawing nos

Validation Record Sheet

Reference H16/C565/03

Submitted Fee £ 60

Fees

Invalid ☐

Receipt No P19730

Correct fee £ 60

Nil / discount Reason:

Date received 06 MAY 2003

Additional £

Receipt No

Fees ☐

Reminder

VALID ☒

Refund £

Voucher No

Site plans ☐

Cancelled

Certificate ☐

Other ☐

Type: ADVERT

Erection of Signage

Description :

(if different from form)

New / Redevelop / Use / Ext / Alt / Works

Site area

No of dwellings

Floorspace

Earlier permission reference

GRID REFERENCE

524839 322588

Building Control records:

Already submitted - Ref

Request needed

N/A

NOTES

Planning Application Plotting Check

SPATIAL INFORMATION

Land Charges entries include Reference; Description; Date of notice; Date registered; Part of LLC Register
Other entries contain descriptions or references only

Wards

Spalding Castle 2475482 ~~P Rex~~

C. Taylor.

Code M

Conservation Areas

CA16 Spalding Conservation Area Conservation Area designated under Section 69/70 of the Town and Country Listed Buildings and Conservation Areas Act 1990 Not LLC

Properties (Ocella)

0171062 524839 322582 0

Planning Historical

H16/0339/87 0 524835 322581 0
H16/1056/78 0 524840 322578 0
H16/0627/89 0 524840 322580 0

Planning Applications 1991-1997

H16/0467/93 0 524838 322583 0
H16/0279/92 0 524839 322580 0
H16/0825/95 0 524839 322583 0
H16/0521/95 0 524840 322582 0
H16/0520/95 0 524840 322583 0

Planning Applications from 1998

H16/0565/03 0 524839 322588 0

Planning applications 91-97 from prop points

H16/0467/93 0 524838 322583 0

H16/0279/92 0 524839 322580 0

H16/0825/95 0 524839 322583 0

H16/0521/95 0 524840 322582 0

H16/0520/95 0 524840 322583 0

Planning Historical 2

H16/0627/89 0 524840 322580 0

Local Plan - Development Boundaries


DEVB Development Boundary 9598489

H16/0565/03

ADVERTISEMENT



2003-2004
Supporting the Rural Economy

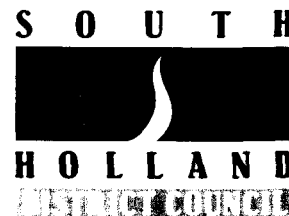

Applicant: **Halifax plc**

Tel:

Agent: **Blaze Neon Ltd**

01843 601075

Description: Erection of overhead illuminated projecting sign

Case **P J Udy**
Officer:

Location: **25 Bridge Street**
Spalding

VALID DATE:06-MAY-03

Targets: To case office	13-MAY-03
Inspected by	20-MAY-03
Extra contacts	27-MAY-03
Refer outstanding	10-JUN-03

TARGET COMMITTEE:24-JUN-03

Report deadline: 10-JUN-03

TERM DATE: 01-JUL-03

Agreed TD Ext: 26-SEP-03

Misc works

Listed building:

Conservation Area: SPALDING

CONSULTATIONS CARRIED OUT

Site/Press Advert	CSA
Spalding & District Civic Soci	Mrs M Brassington
Cllr G J Taylor	(Amended plan sent) + site plan etc.

Sent	Expiry
20-MAY-03	10-JUN-03
08-AUG-03	29-AUG-03
14-MAY-03	04-JUN-03

H16/0565/03

ADVERTISEMENT



2003-2004
Supporting the Rural Economy



Applicant: **Halifax plc**

Tel:

Agent: **Blaze Neon Ltd**

01843 601075

Description: Erection of overhead illuminated projecting sign

Case Officer: **P J Udy**

Location: **25 Bridge Street**
Spalding

VALID DATE:06-MAY-03

Targets:	To case officer	13-MAY-03
	Inspected by	20-MAY-03
	Extra contacts	27-MAY-03
	Refer outstanding	10-JUN-03

TARGET COMMITTEE:24-JUN-03
Report deadline: 10-JUN-03

TERM DATE: 01-JUL-03

Agreed TD Ext: 26-SEP-03

Misc works

Listed building:

Conservation Area: SPALDING

CONSULTATIONS CARRIED OUT

Site/Press Advert	CSA
Cllr G J Taylor	

Sent	Expiry
20-MAY-03	10-JUN-03
14-MAY-03	04-JUN-03

Terry Huggins
Acting Chief Executive
Andrew Petcher
Acting Director of Customer Services
Bob Atkins
Director of Corporate Services

H16/0565/03

ADVERTISEMENT

Applicant: **Halifax plc**

Tel:

Description:

Erection of ~~signage~~

*overhead illuminated
Proxima Sign.*

Location:

**25 Bridge Street
Spalding**

Agent: **Blaze Neon Ltd**

01843 601075

Case Officer:

P J Udy

VALID DATE: 06-MAY-03

Targets: To case officer	13-MAY-03
Inspected by	20-MAY-03
Extra contacts	27-MAY-03
Refer outstanding	10-JUN-03

TARGET COMMITTEE	24-JUN-03
Report deadline:	10-JUN-03

TERM DATE: 01-JUL-03

Agreed TD Ext:

Misc works

Listed building:

Conservation Area: **SPALDING**

CONSULTATIONS CARRIED OUT

Site/Press Advert	CSA
Cllr G J Taylor	

Sent	Expiry
20-MAY-03	10-JUN-03
14-MAY-03	04-JUN-03

No highway objection to Spalding 23 May 2003


meeting

Conrad

Spalding!

Unit Society

done 13
days

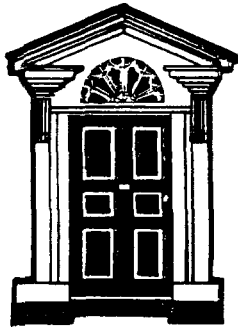

SPALDING & DISTRICT CIVIC SOCIETY

..01775 768303

37 Regent Street,
Spalding,
Lincolnshire,
PE11 2YN.

Mr. P. J. Udy,
SHDC Planning Department,
Priory Road,
Spalding,
Lincolnshire,
PE11 2XE.

14 August, 2003.

H16/0568/03

Projecting sign revision - 25 Bridge Street, Spalding

Dear Mr. Udy,

Thank you for the opportunity to comment on the revised projecting sign for the Halifax plc premises.

Ideally we should like to see all projecting signs phased out of the Conservation Area - except for traditional pub signs and ones of clear historical interest and character such as Elderkin's. However, the revised application, proposing a projecting sign externally illuminated rather than internally, does at least bring it more into line now with Policy E8 of the Adopted District Local Plan. And it is good to see the applicants have not responded to your letter by coming up with ye olde worlde wrought iron solution. On principle, therefore, we feel this is now acceptable.

We do, however, wonder if there might not be a further small adjustment: **black** fixing bracket and light units would, we feel, be aesthetically preferable to the white ones proposed, as better maintaining the integrity of the sign itself.

Sign has white unit, fixing in white with light conductors with sign

For and on behalf of the Spalding and District Civic Society,

Yours sincerely,

John Charlesworth
John Charlesworth
(Assitant Planning Officer).

Grated to Aug

SHDC
Planning & Development
1 8 AUG 2003
REF:

PLANNING APPLICATION

Application has been made to the Council for the following proposal:

PROPOSAL IN CONSERVATION AREA

The proposal affects the character of the Conservation Area of
SPALDING

Reference No: H16/0565/03


Description: Erection of signage

Location: 25 Bridge Street
Spalding

You can inspect copies of the application, plans and any other documents submitted with it at Planning Reception, Council Offices, Priory Road, Spalding and also at Spalding Library. They are available during normal opening hours until 10 JUN 2003

Please send any comments to me by that date, quoting the above application reference number.

Head of Planning & Development
20-MAY-03

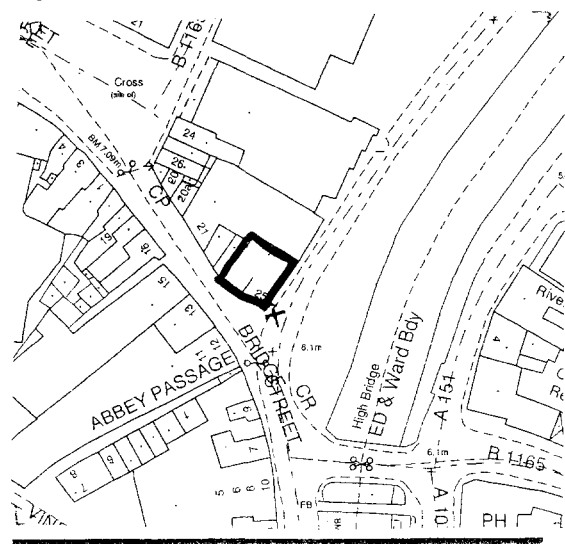

PLANNING APPLICATION

Application has been made to the Council for the following proposal:

PROPOSAL IN CONSERVATION AREA

The proposal affects the character of the Conservation Area of
SPALDING

Reference No: H16/0565/03
Description: Erection of signage

Location: 25 Bridge Street
Spalding

You can inspect copies of the application, plans and any other documents submitted with it at Planning Reception, Council Offices, Priory Road, Spalding and also at Spalding Library. They are available during normal opening hours until 10 JUN 2003

Please send any comments to me by that date, quoting the above application reference number.

Head of Planning & Development
20-MAY-03

FILE COPY



Terry Huggins
Acting Chief Executive
Andrew Petcher
Acting Director of Customer Services
Bob Atkins
Director of Corporate Services

OFFICIAL RECEIPT - APPLICATION FEES

VAT Reg No 121 5277 01

Receipt Number: P19730

Date Received : 06-MAY-03

Received From : Blaze Neon Ltd.

Address : 25 Bridge Street
Spalding

Fee paid : £ 60.00

VAT : £ 0.00

Total received : £ 60.00

Cash/Cheque : Cheque

Signed.....*K. Porter* (Authorised Collector)

Council Offices
Priory Road
Spalding
Lincolnshire
PE11 2XE
Telephone: (01775) 761161
Fax: (01775) 711253
Email: info@sholland.gov.uk

Application no: H16/0565/03

Applicant: Halifax plc
Trinity Road
Halifax
West Yorkshire HX1 2RG



2003-2004
Supporting the Rural Economy



Council Offices
Priory Road
Spalding
Lincolnshire
PE11 2XE

tel: 01775 761161
fax: 01775 710772
web: www.sholland.gov.uk

Agent: Blaze Neon Ltd
5 Patricia Way
Pysons Road
Broadstairs
Kent CT10 2XZ

FILE COPY

Description: Erection of overhead illuminated projecting sign

Location: 25 Bridge Street
Spalding

Amendment: Projecting sign now overhead illuminated
Dwg no. Sheet 1 of 1 Revision A

Letter Sent: 07-AUG-03

Dear Sir/Madam

ACKNOWLEDGEMENT OF AMENDMENT

I acknowledge receipt of the amended details in respect of the above and confirm that the changes are able to be incorporated in the application which will now **only be considered in its amended form**.

As a result of the need for the Authority to repeat certain procedures because of the amendment, the period for determining the application has been extended to 26-SEP-03.

Your rights of appeal remain as explained on the original acknowledgement.

If you do not wish to agree to the extended time period and would rather have the application determined more quickly but on the basis of the application as originally submitted, please let me know in writing within the next 5 days.

You are reminded that revision to any submission made under the Building Regulations may also be necessary.

Yours faithfully

A handwritten signature in black ink, appearing to read "Terry Huggins".

Head of Planning & Development

AMENDMENT RECORD SHEET – LIVE APPLICATION

Admin to Complete

Date Received - 1 AUG 2008

Registered ☒ 4/6

Case Officer to Complete

Has this amendment been requested? Yes/~~No~~

If Yes, is it what was asked for? Yes/~~No~~

Is it an amendment in principle? Yes/~~No~~

Is it the same character/description for fee purposes? Yes/~~No~~ (Refer to Admin if in doubt)
If No, but amendment requested, the following must be completed if the amendment is to be accepted

Certified That The Development Objectives Outweigh The Financial Objectives

Senior Officer's Signature: Date:

Re-Consults as a result of this amendment

None ☒ All ☐

Partial Parish Council ☐ Ward Member ☐ Press ☐ Site Notice ☐

Residents/Other ☐ - Name/Address:

Case Officer's Decision:

REJECTED – New Application Required ☐

Reason

Do you want this reason to be added to the Rejection Notice? YES/NO

ACCEPTED – Superseded Details Removed ☒

Note

Do you want this note to be added to the Acceptance Notice? YES/NO

Revised Description (if applicable)

Case Officers Signature Date 6-8

Admin To Complete

Agreed Term Date Updated ☒

Re-Consultations Carried Out (if necessary) ☒

Public Register Updated ☒

Acceptance/Rejection Letter Issued ☒

(Plus Library if Re-Consulting Residents)

Peter
If accepted change description to
erection of overhead illuminated signs?

to 4/8



Our Ref: **58249 / 30118**

31 July, 2003

Blaze Neon Limited
Patricia Way
Pysons Road
Broadstairs
Kent
CT10 2XZ
T: +44 (0)1843 601075
F: +44 (0)1843 867924
E: blaze@blazeneon.com
www.blazeneon.com

Peter Udy
Planning Officer
South Holland District Council
Council Offices
Priory Road
Spalding
Lincolnshire
PE11 2XE

pu
Andk argoris

A11

Dear Mr. Udy

RE HALIFAX 25 BRIDGE STREET SPALDING Lincs
APPLICATION REF H16/0565/03

Further to your letter dated 24th July, we enclose herewith our revised drawings showing the projecting sign now overhead illuminated.

We trust that this meets with your requirements and look forward to a favourable decision in due course.

Yours sincerely

Elaine Lambie

encs

Head and Registered
Office at Patricia Way,
Pysons Road,
Broadstairs,
Kent CT10 2XZ.
Reg number
1524697 England

PLANNING AMENDMENT

For office use only

Application No.

H16/0565/03/A1

Date Registered

- 1 AUG 2005

Case Officer

PJS

1. Please complete in block letters

NAME AND ADDRESS OF APPLICANT

HALIFAX PLC.

Tel. No.

NAME AND ADDRESS OF AGENT

(if form completed by agent)

BLAZE NEON LTD

Tel. No.

(Contact)

Please complete in block letters

FULL POSTAL ADDRESS OF THE APPLICATION SITE

25 BRIDGE STREET, SPALDING

Please complete

APPLICATION No.

This amendment cannot be considered unless the relevant reference is stated

H16/0565/03

Building Regulation reference relating to same development (if any)

2. Please tick **one** box only

Amendment is proposed where permission already granted

If yes, submit two forms and two plans.

A

☐

or

Amendment is to a proposal currently being considered

If yes, submit four forms and four plans.

B

☒

Please complete

I attach the necessary plans and request that the changes described below be accepted as an amendment. I understand that the Council may require a fresh application, together with fee if appropriate. If the amendment relates to a current application, I agree to an extension of the terminal date.

Signed

Date

3. Please complete in block letters

FULL DESCRIPTION OF DEVELOPMENT IN ORIGINAL APPLICATION

ERECTION OF SIGNAGE

State details of amendments proposed

(Give a full detailed list of the changes, and also mark these clearly on the accompanying plans. Only the changes listed here will be considered.)

PROJECTING SIGN
NOW OVERHEAD
ILLUMINATED

State drawing no's of the current submission

Has this amendment been requested by the Council?
(If so, state Officer dealing with the application)

YES / NO

Describe any part of the original development which is excluded by virtue of the amendment, and state any alteration to plot numbers

Has a similar amendment been submitted under Building Regulations?

Yes / No



Blaze Neon Limited
Patricia Way
Pysons Road
Broadstairs
Kent
CT10 2XZ
T: +44 (0)1843 601075
F: +44 (0)1843 867924
E: blaze@blazeneon.com
www.blazeneon.com

Our Ref: **58249 / 30043**

24 July, 2003

P.J. Udy
South Holland District Council
Planning Department
Council Offices
Priory Road
Spalding
Lincolnshire
PE11 2XE

Dear Sirs


**RE HALIFAX 25 BRIDGE STREET SPALDING
APPLICATION REF H16/0565/03**

Further to our Advertisement Application, made on behalf of our clients Halifax, we note that the 'hereby date' of 1st July has passed and we have not received a decision.

Could you please confirm what the latest situation with our application is, to enable us to keep our clients informed.

Thank you for your assistance in this matter.

Yours sincerely

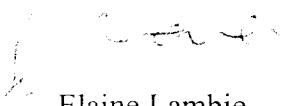
Elaine Lambie

Head and Registered
Office at Patricia Way,
Pysons Road,
Broadstairs,
Kent CT10 2XZ.
Reg number
1524697 England

date: 24 July 2003
your reference: H16/0565/03
our reference: PJU/
ask for: Peter Udy
email: pudy@sholland.gov.uk

Blaze Neon Ltd
5 Patricia Way
Pysons Road
Broadstairs
Kent
CT10 2XZ

FILE COPY

Council Offices
Priory Road
Spalding
Lincolnshire PE11 2XE

tel: 01775 761161
fax: 01775 710772
www.sholland.gov.uk


Dear Sirs

Halifax – 25 Bridge Street, Spalding, Lincs PE11 1 XG – Erection of signage.

I write in relation to the above advertisement application that you have submitted for consideration and apologise for the delay in contacting you.

The application is for an internally illuminated projecting sign to replace an existing internally illuminated projecting sign on the building. However, since the original application was considered the Council's Planning Policy in relation to advertisements has changed to prevent such signage within the conservation area. I therefore write to suggest that the design of the sign is changed so that it is externally illuminated with narrow strip lighting concealed at the top of the sign. I enclose amendment forms for you to complete and return with your amended drawings as soon as you are able.


Yours faithfully

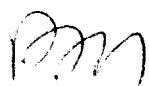


**Peter Udy
Planning Officer**

Enclosures


NEW PROJECTING
SIGN POSITION
(REPLACES EXISTING)

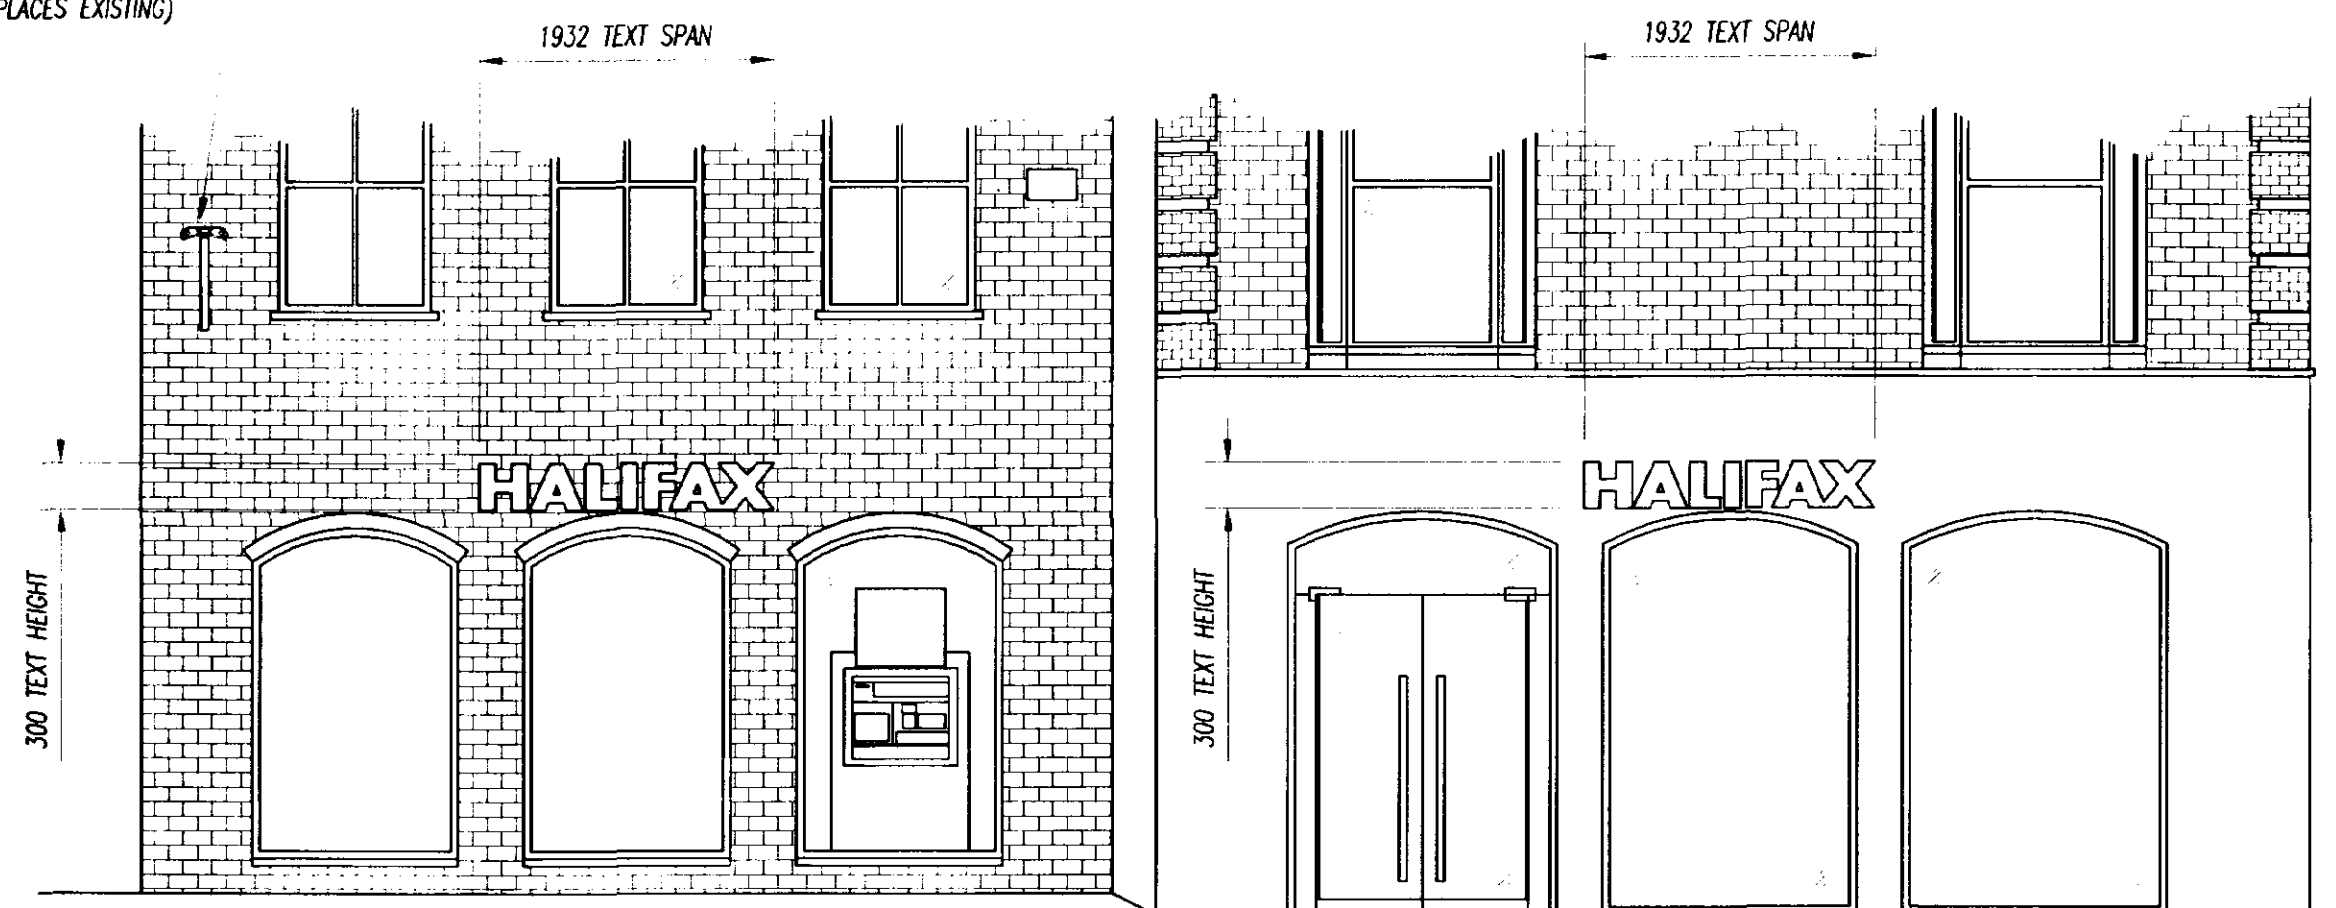

FRONT ELEVATION 1:50
BRIDGE STREET

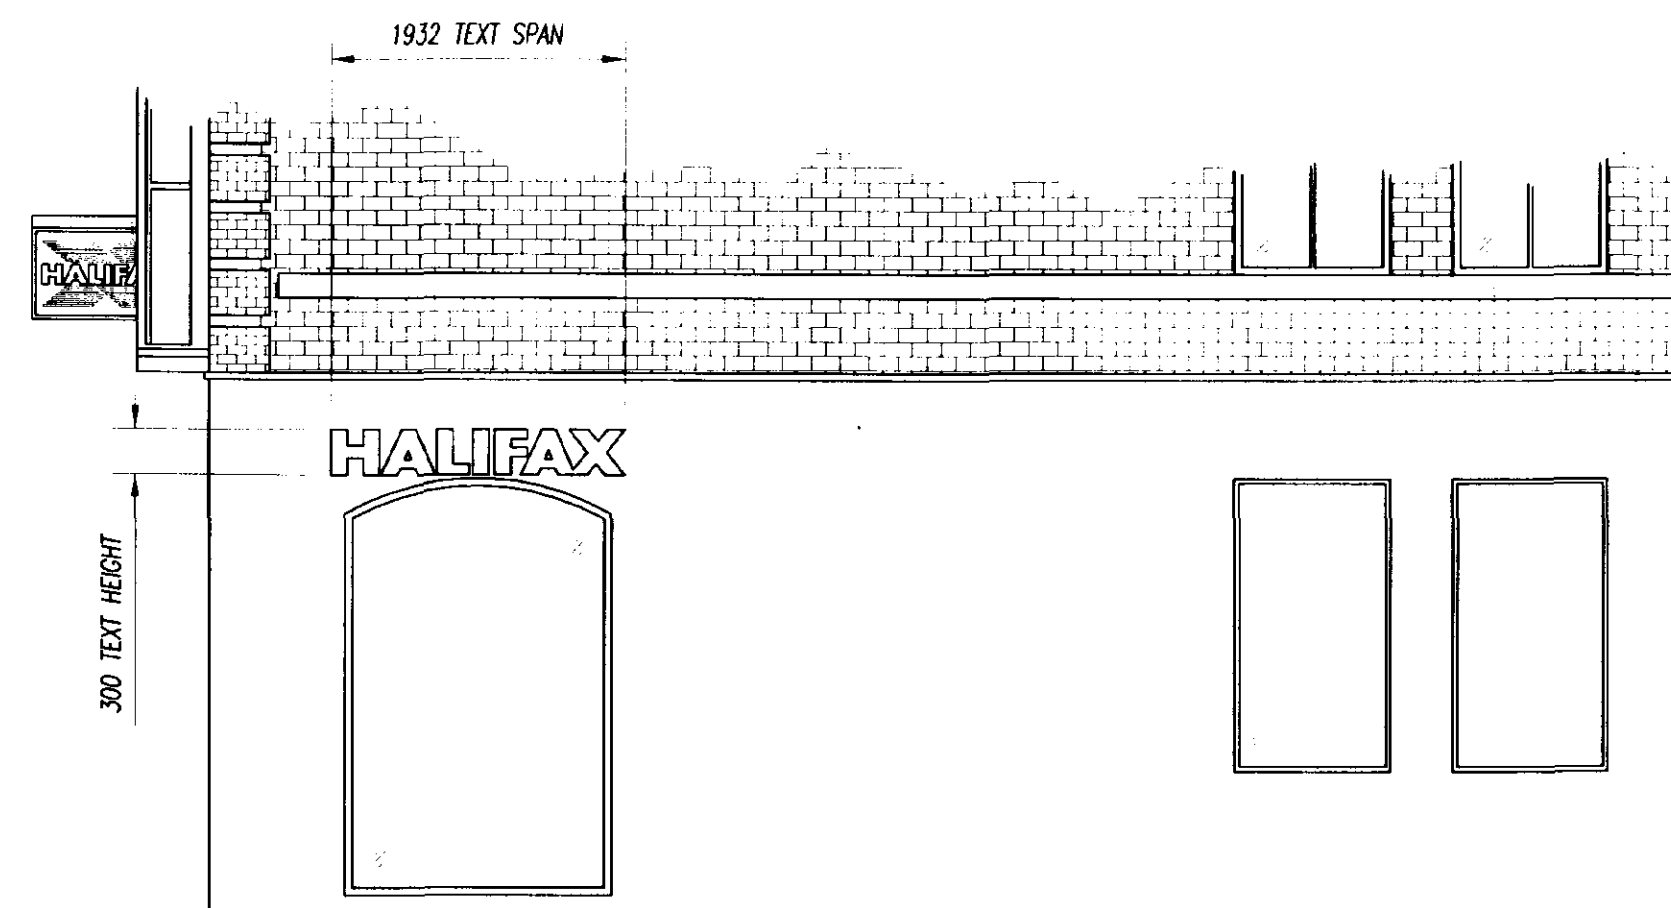

RETURN ELEVATION 1:50
DOUBLE STREET

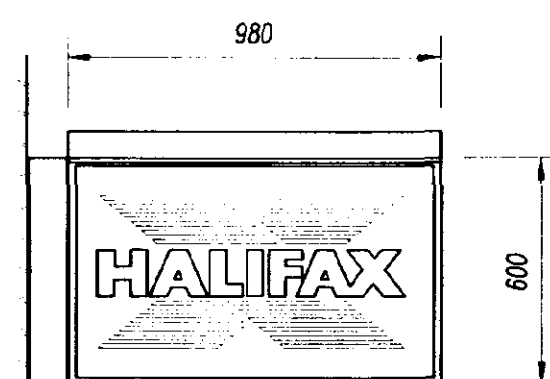


OVER-HEAD ILLUMINATED PROJECTING SIGN 1:20

CONSTRUCTION:-

MILD STEEL FRAME FITTED WITH BACK TO BACK 14g ALUMINIUM PANELS STOVE ENAMELLED BLUE 7181 SILK WITH TEXT AND BORDER IN WHITE.
FIXING HOUSING ALSO STOVE ENAMELLED WHITE.
PANELS FITTED WITH EXTRUDED ALUMINIUM LIGHT UNITS STOVE ENAMELLED WHITE WITH FLUORESCENT LAMPS TO GIVE DOWNWARD ILLUMINATION.

FACE ILLUMINATED TEXT CONSTRUCTION:

INDIVIDUAL FACE/ILLUMINATED LETTERS BUILT UP FROM 18swg DESCALED STAINLESS STEEL. RETURNS AND BACKTRAYS ALL TO BE STOVE BLUE TO MATCH 7181 SILK ACRYLIC EXTERNALLY WHITE INTERNALLY.
LETTER FACES TO BE CUT FROM 5mm OPAL 050 ACRYLIC REBATED AROUND THE PERIMETER TO ACCEPT THE RETURNS ALL SILICONED IN.
LETTERS TO BE INTERNALLY ILLUMINATED USING 15mm DIAM WHITE COLD CATHODE TUBING.
LETTERS TO STAND OFF FASCIA ON 6mm PAXOLINE SPACER PIECES.

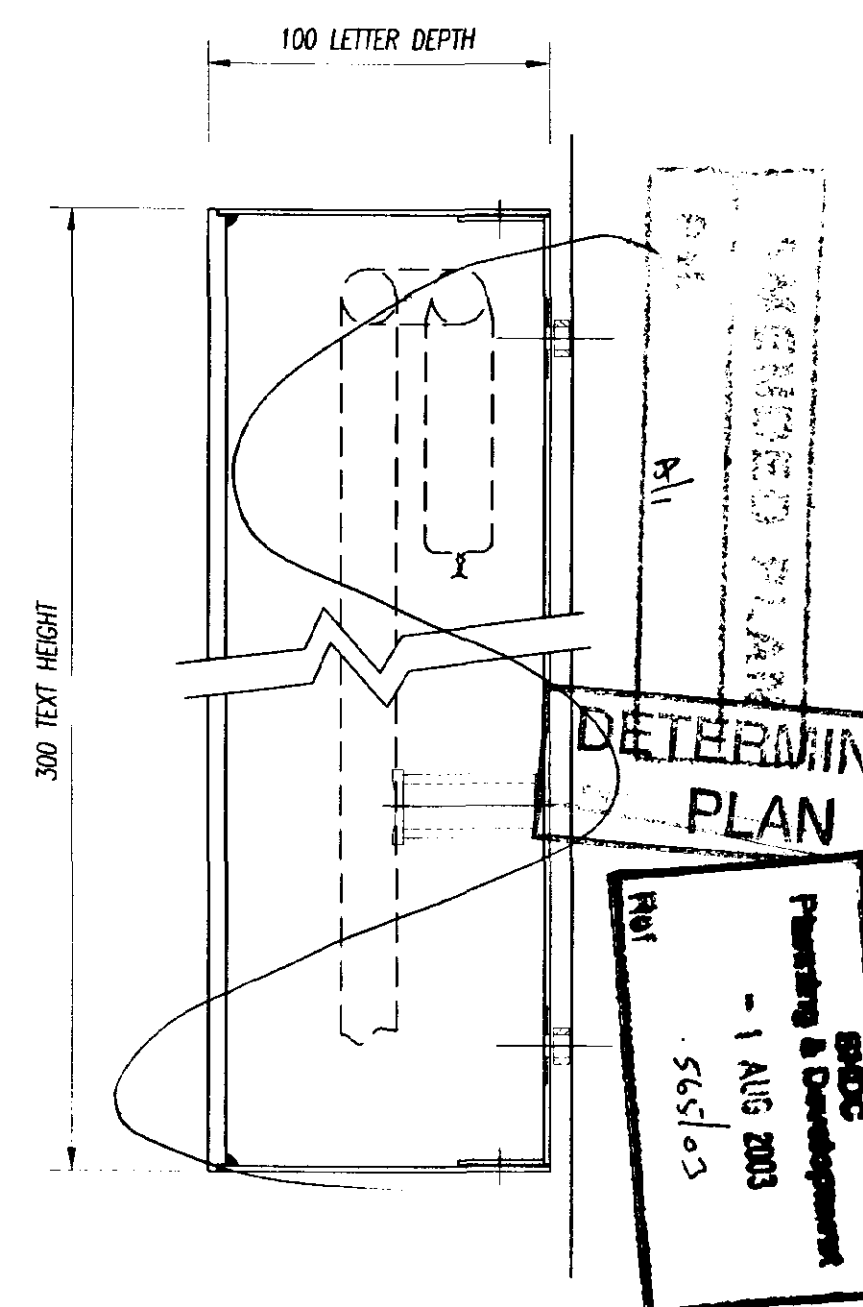

FACE ILLUMINATED LETTER SECTION DETAIL

Job Title H.B.O.S 25 BRIDGE STREET SPALDING, LINCOLNSHIRE (BRANCH CODE - 246100)	
Drawing No.	Sheet no. 1 OF 1
Scale 1:50 1:20 1:10	Date 14.04.03
Drawn By C.KNIGHT	
Revisions A) PROJECTING SIGN CHANGED TO OVERHEAD ILLUMINATED. 30/7/03 BW.	



BLAZE NEON LTD
5 Patricia Way, Pysons Road,
Broadstairs, Kent. CT10 2XZ.
☎ +44 (0) 1843 601075 ☎ +44 (0) 1843 867924
E-mail: cad@blazeneon.com