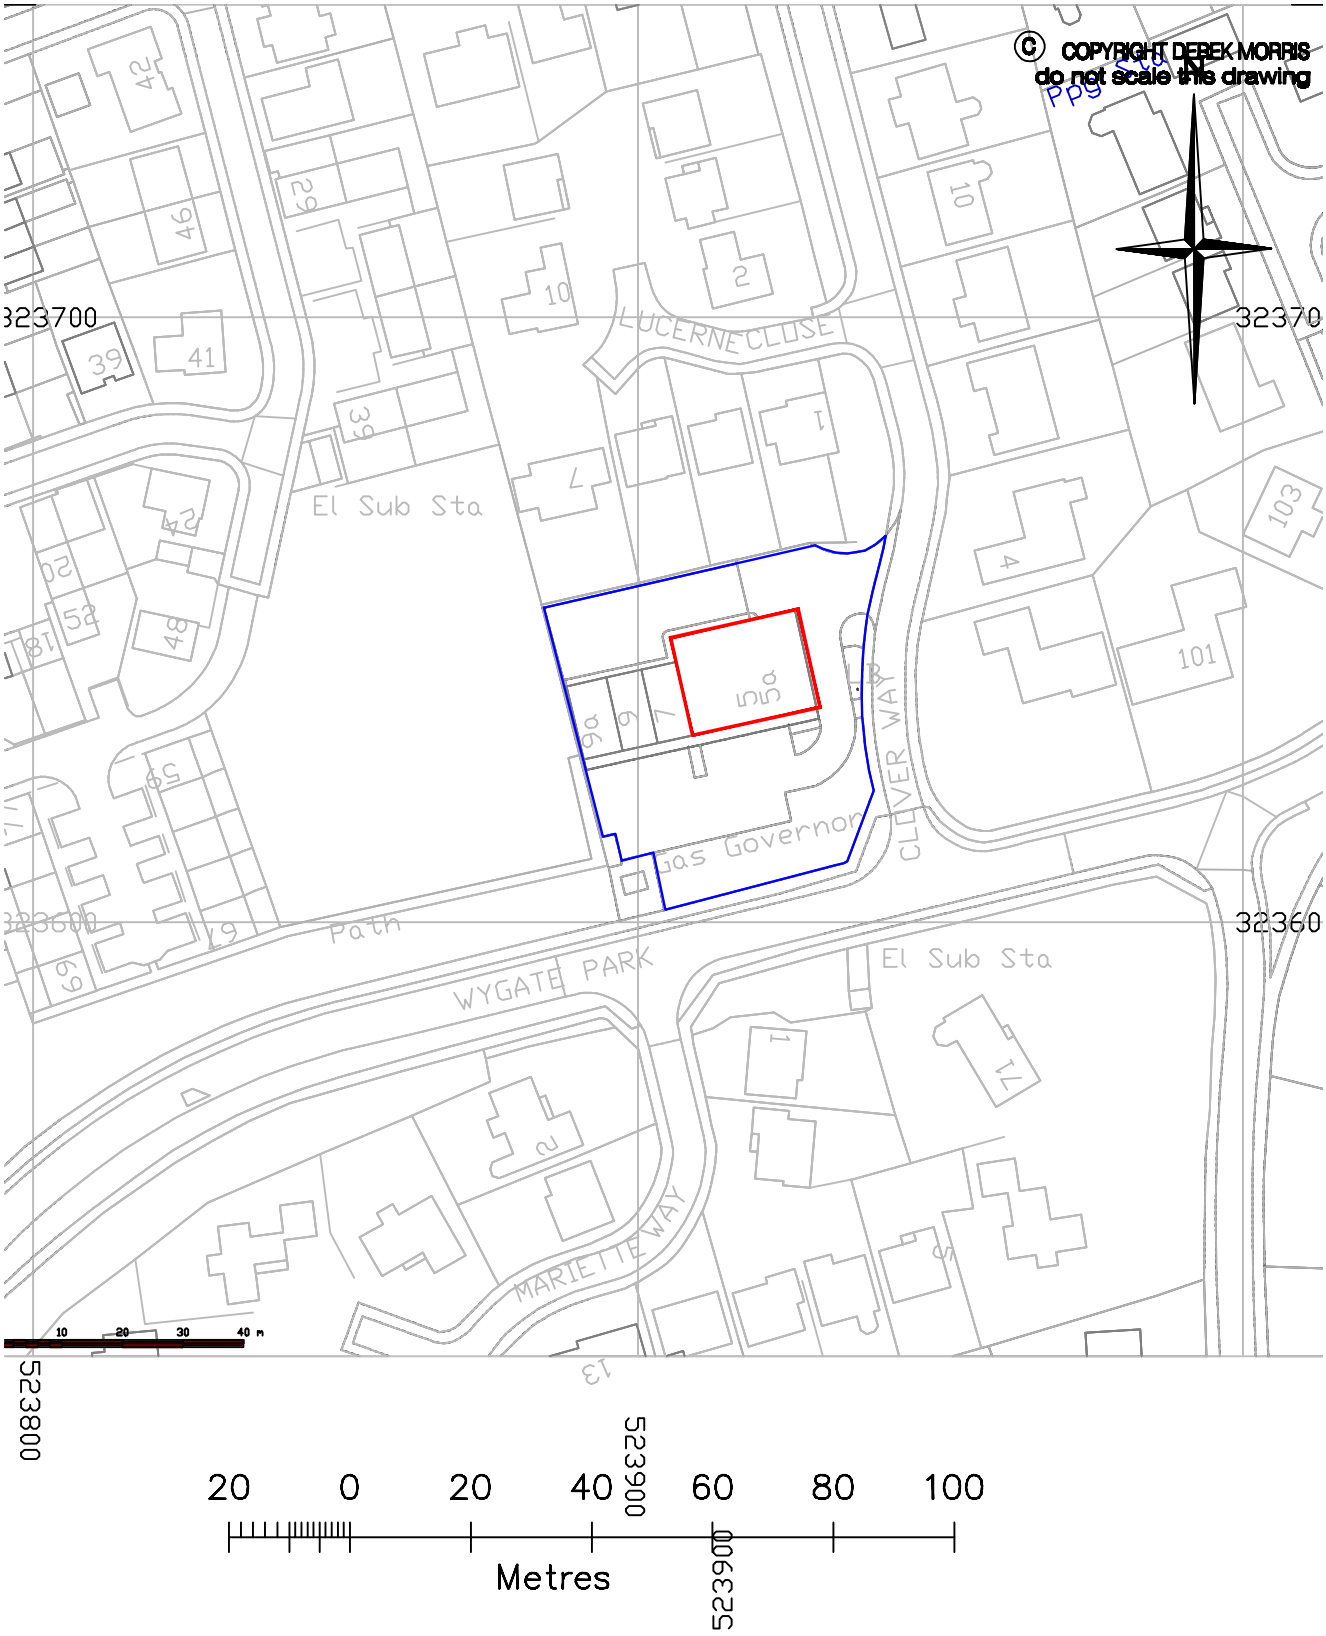


CLIENT + LCS LTD

PROJECT + WYGATE PARK PLANT

DRAWING + LOCATION PLAN

JOB NUMBER + 17-09 DRAWING NUMBER + 1709-L

SCALE + 1=1250@A4 REVISION + -

DEREK MORRIS ARCHITECTS LIMITED
THE STUDIO + MALT KILN ROAD + FENTON + LINCOLN + LN1 2EW
Telephone + 01427 718910 Email + info@derekmorris.co.uk