


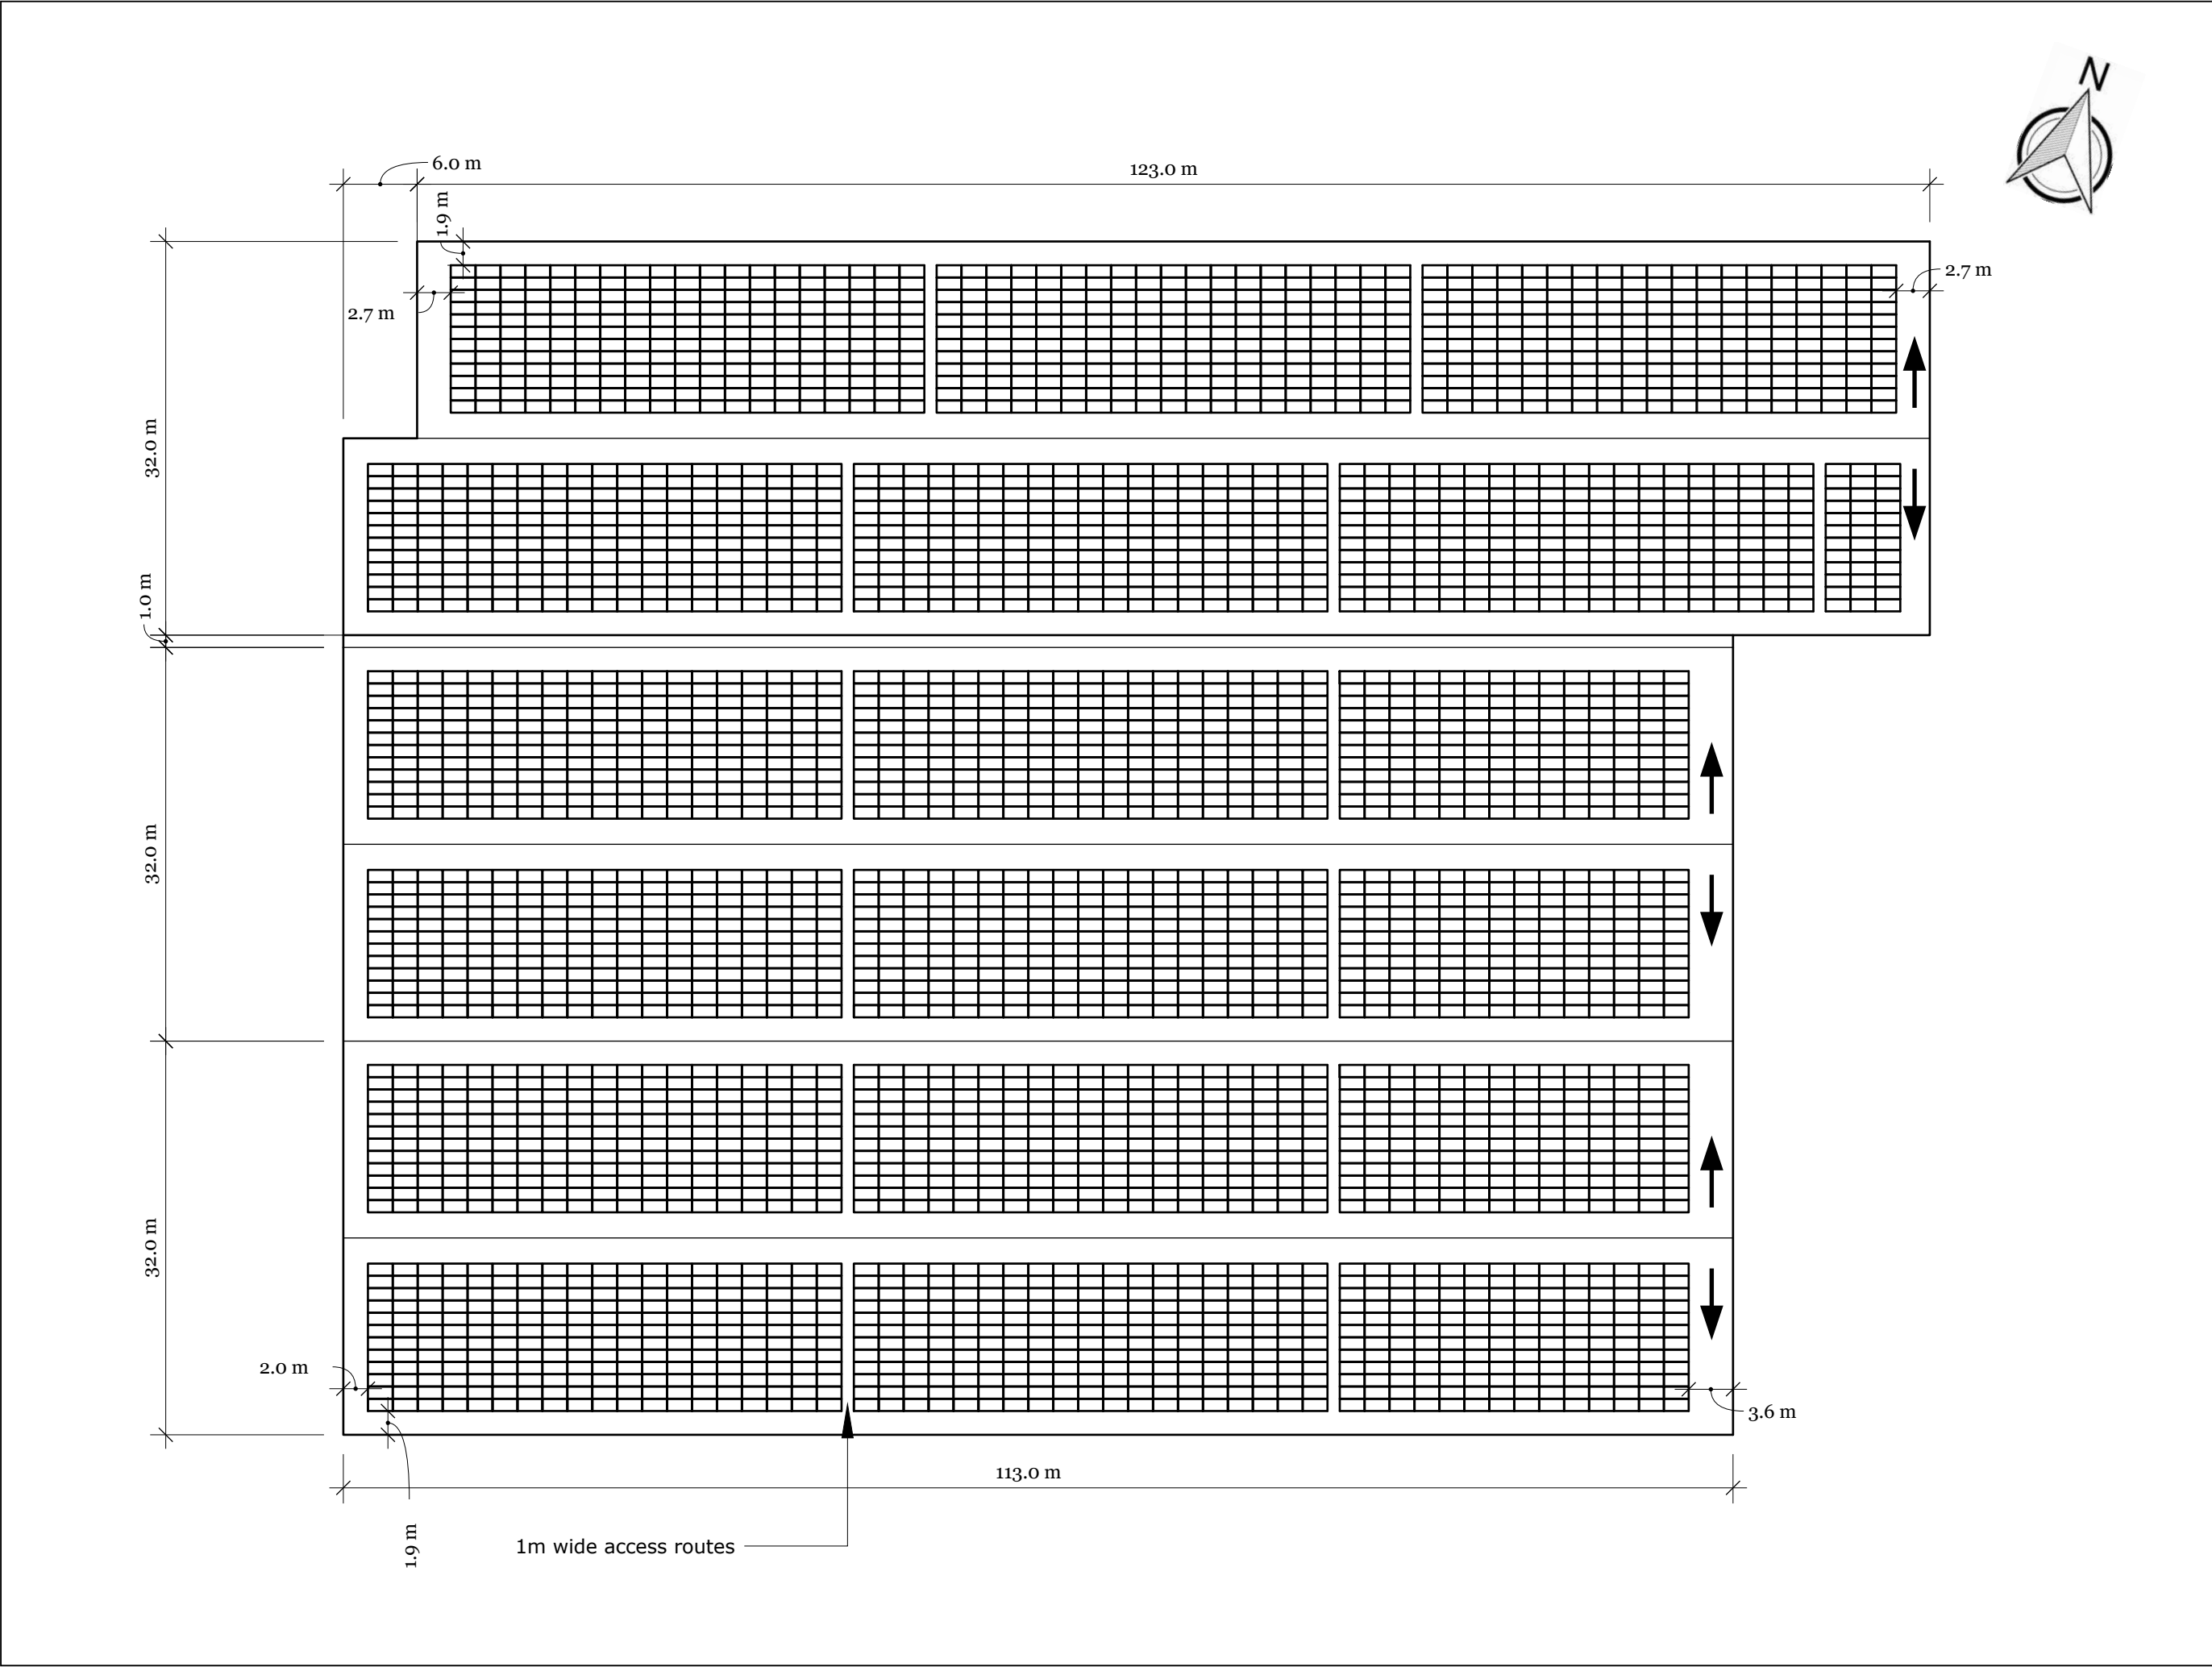

REVISIONS		REMARKS	
DD/MM/YY	u2/u1/4u	Proposed layout for planning	...
1	--/--/--	...	...
2	--/--/--	...	...
3	--/--/--	...	...
4	--/--/--	...	...
5	--/--/--	...	...

Bowman Chilled Stores - Proposed Solar PV

Scale: 1:500

Size A3

Drawn by: JM

Approved: JS

Roof Layout

A

01