


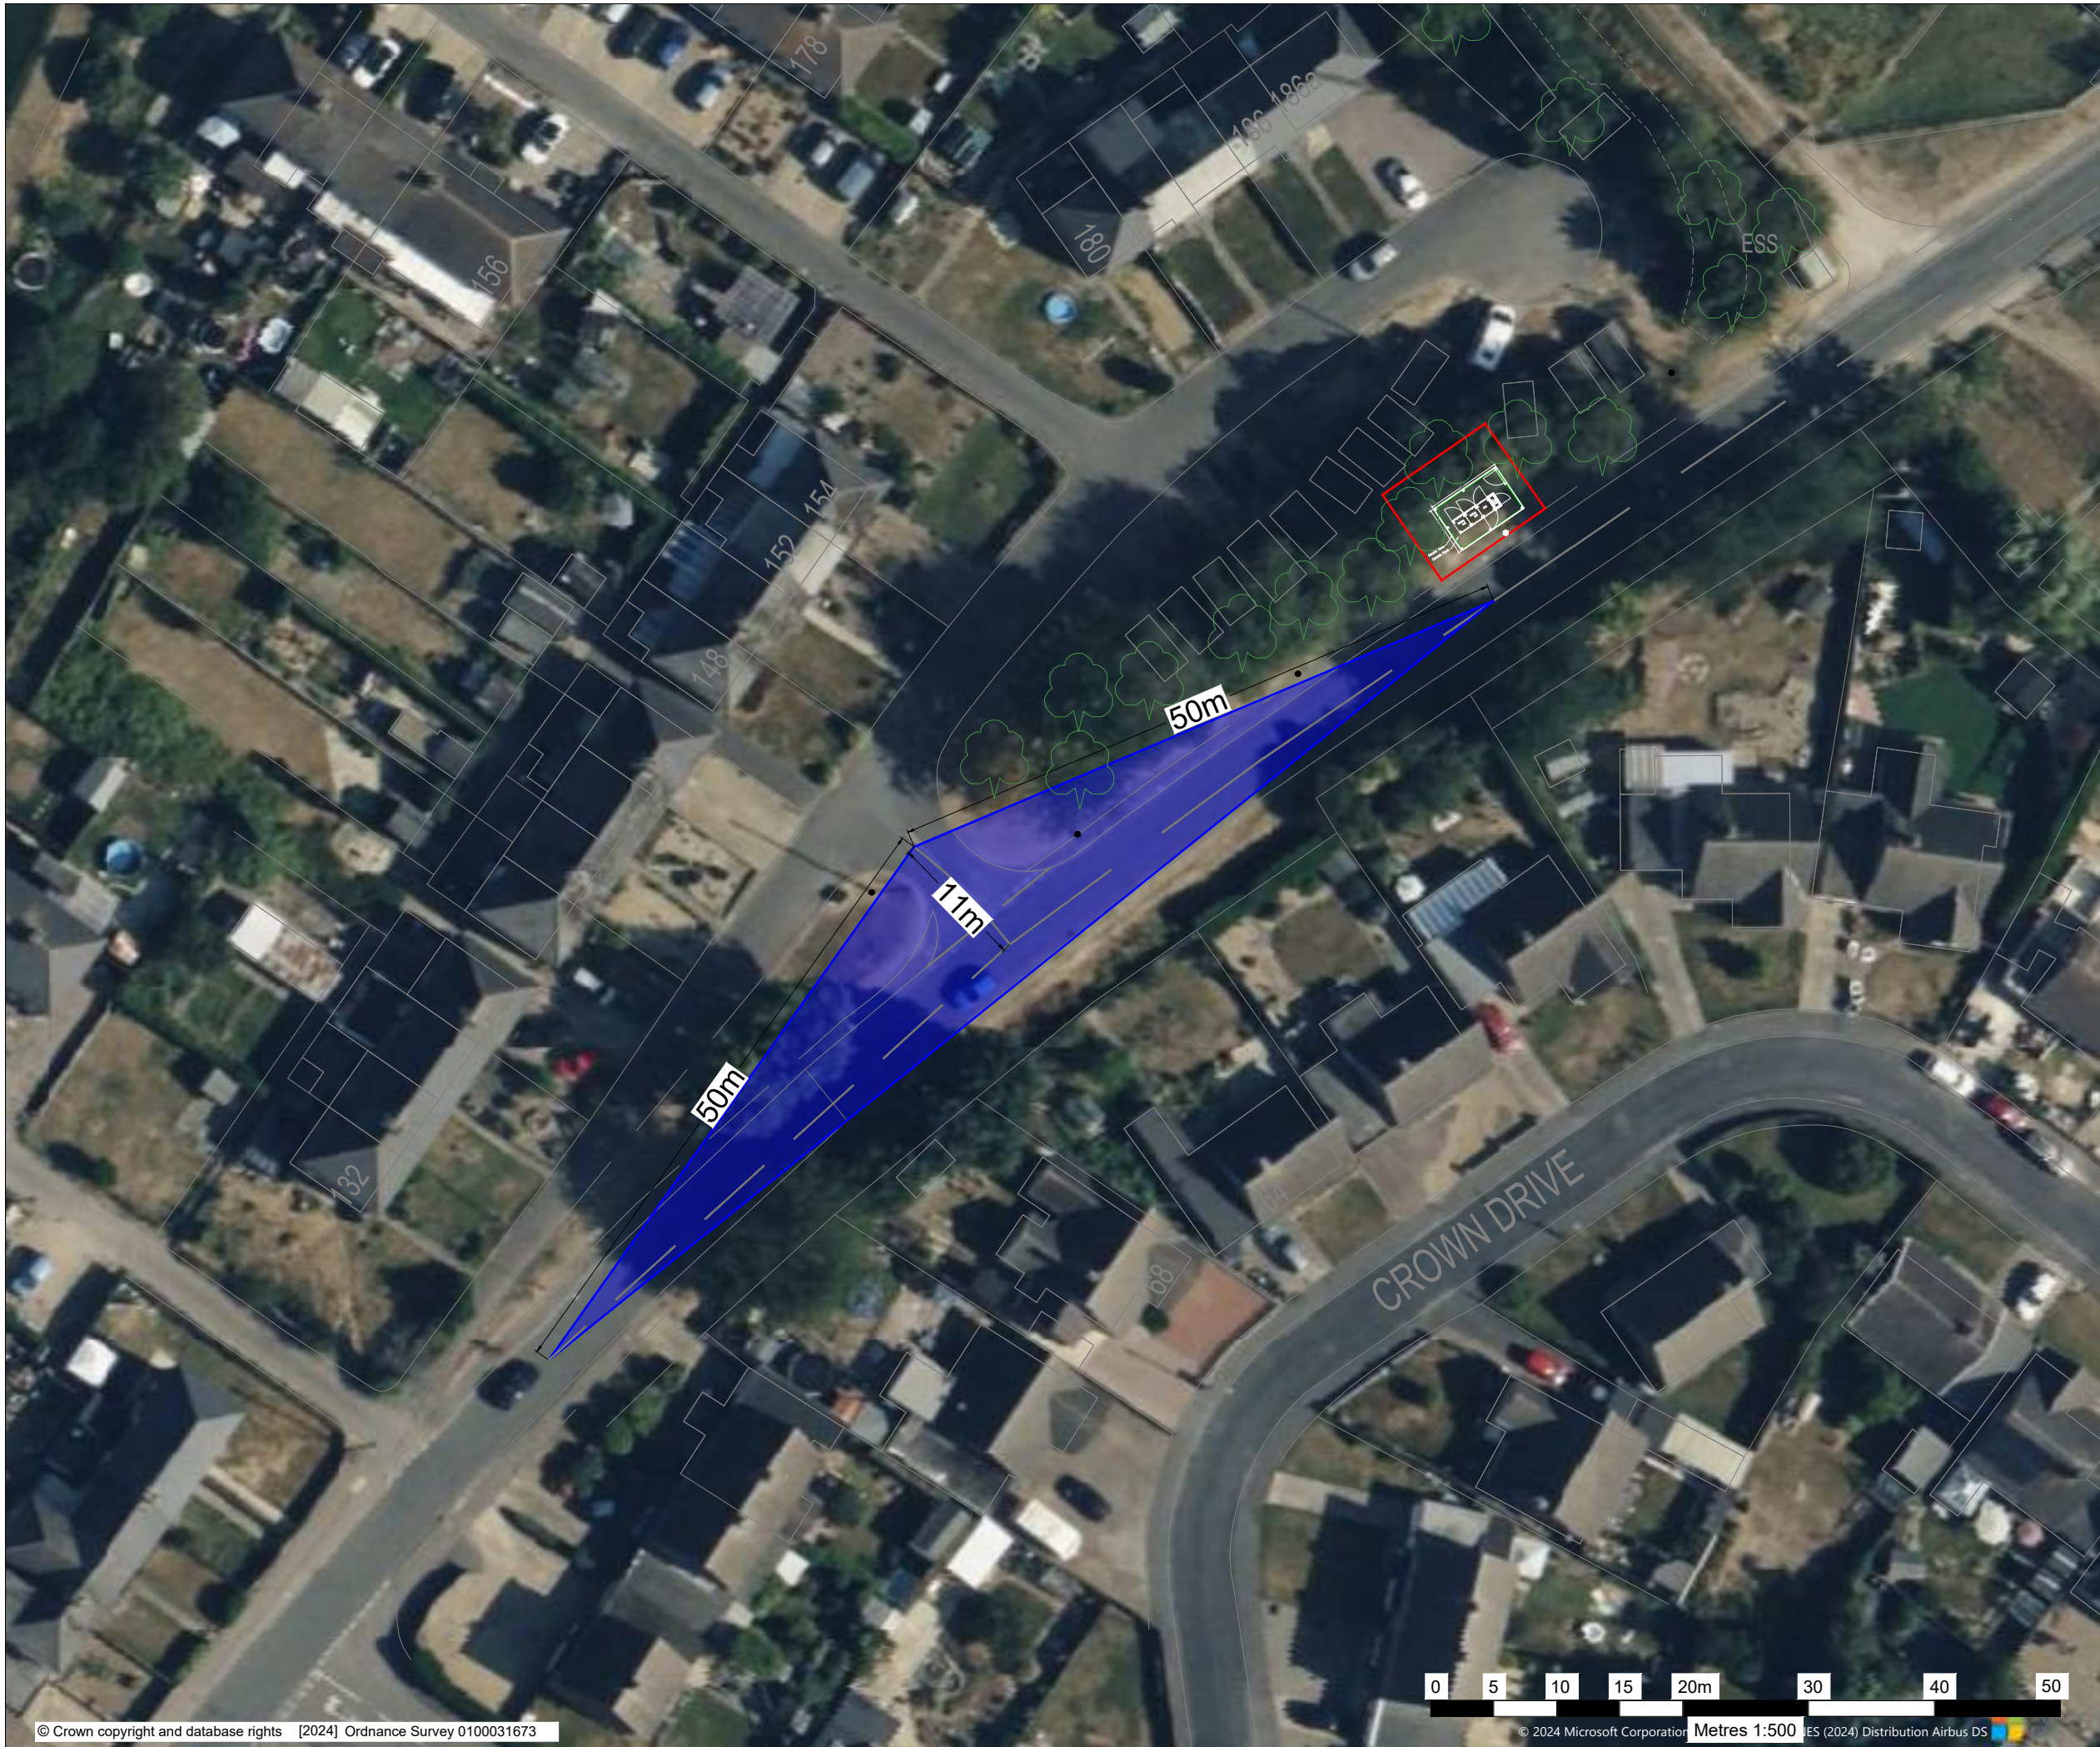

LEGEND

	FENCE LINE
	SITE BOUNDARY
	VISIBILITY SPLAY

**BATTERY
BOX**

AMP CLEAN ENERGY
1 DOVER STREET
LONDON
W1S 4LD

Land On The North West Side Of Roman Bank,
Spalding, PE11 2HR

ROMAN BOX
BATTERY BOX BB - 01290

SITE LAYOUT PLAN

PLAN 2

Scale SCALE AS SHOWN	Date JUNE 2024
-------------------------	-------------------