


Key

 Application Boundary

— Proposed Biocabin Location

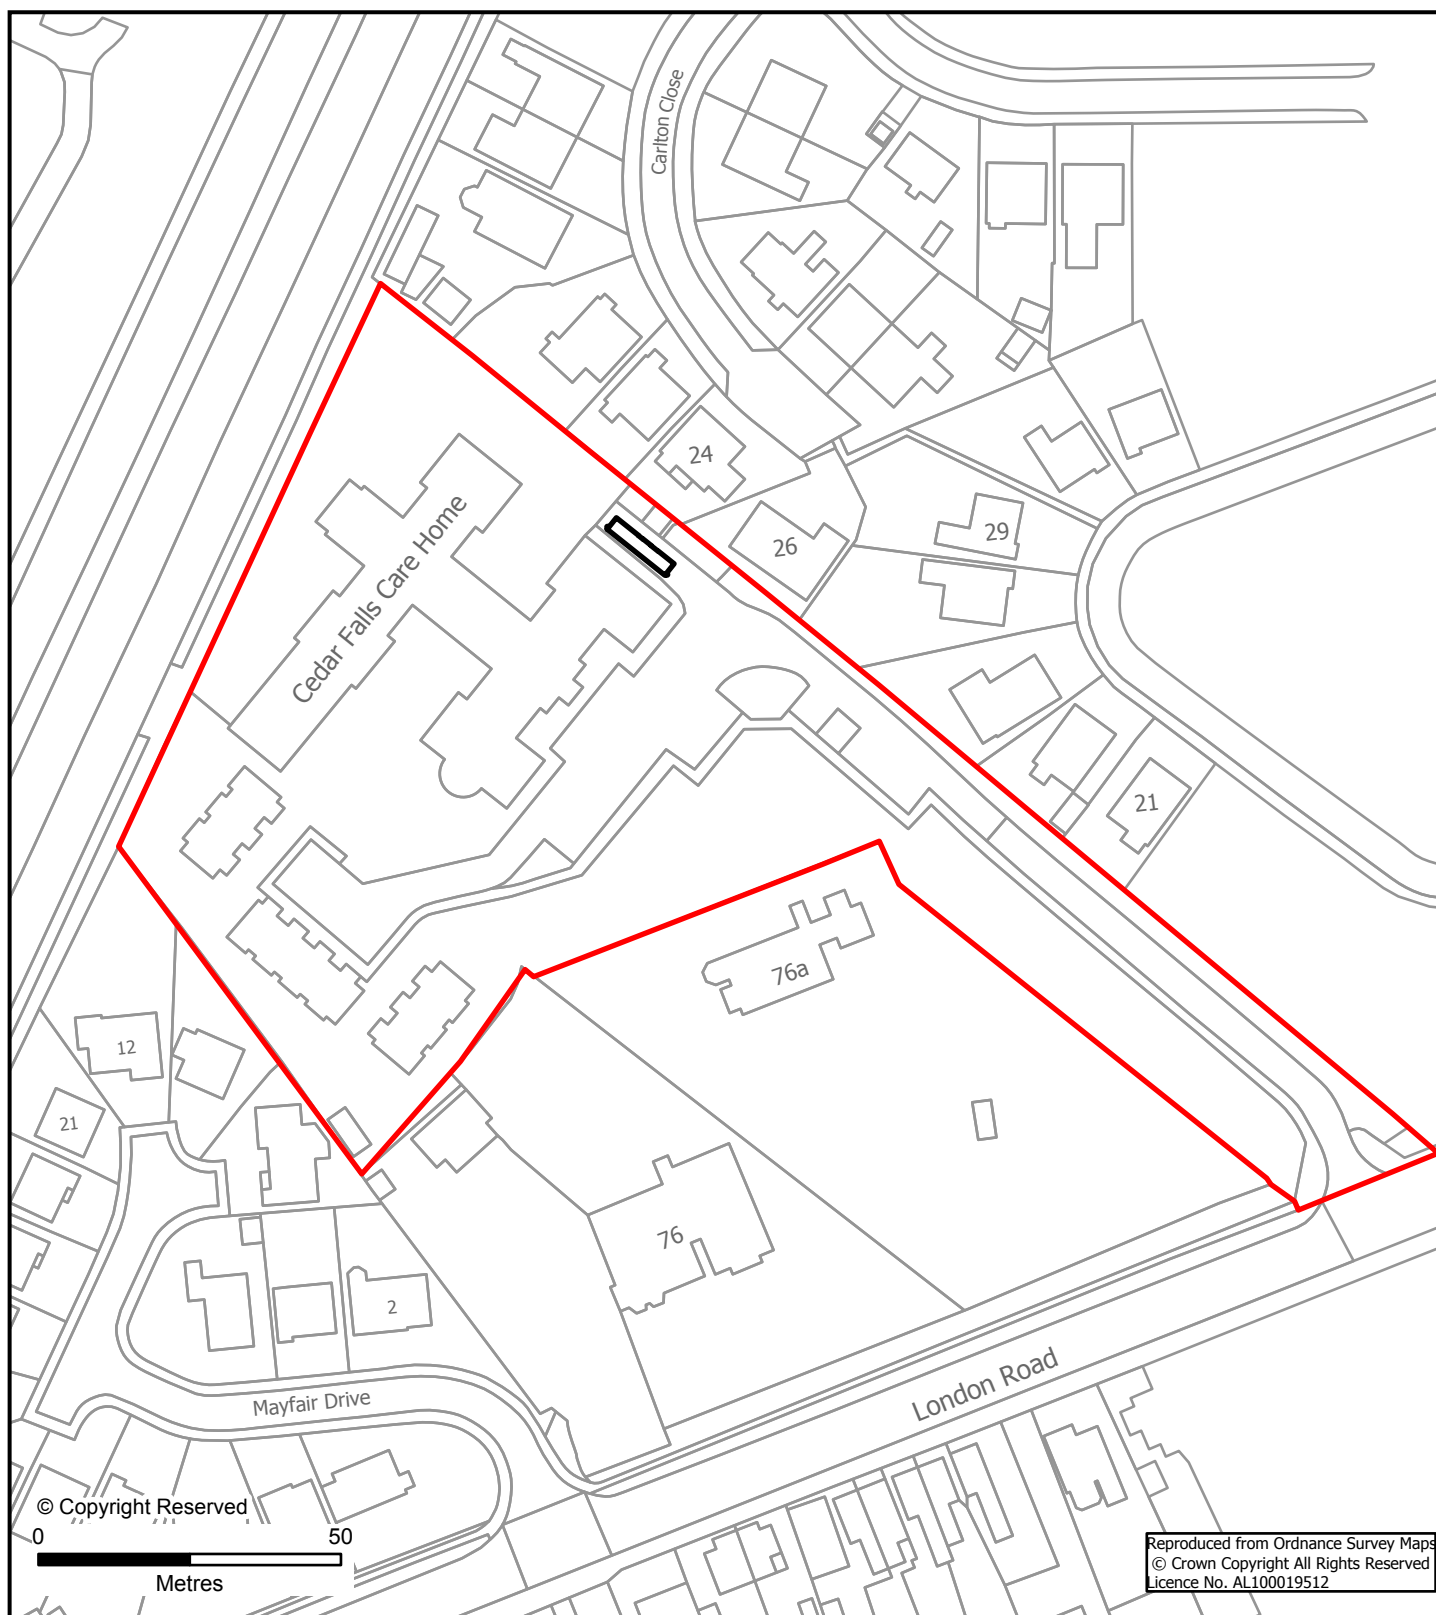

CLIENT	The Engineering Support Partnership Ltd	DRG No NT13503/059/01	SCALE 1:1,250 @ A4	DATE May 2018
PROJECT	Cedar Falls Care Home Energy Centre	DRAWN BY EF	CHECKED BY BP	APPROVED BY HK
DRAWING TITLE	Location Plan  wardell armstrong your earth our world			