


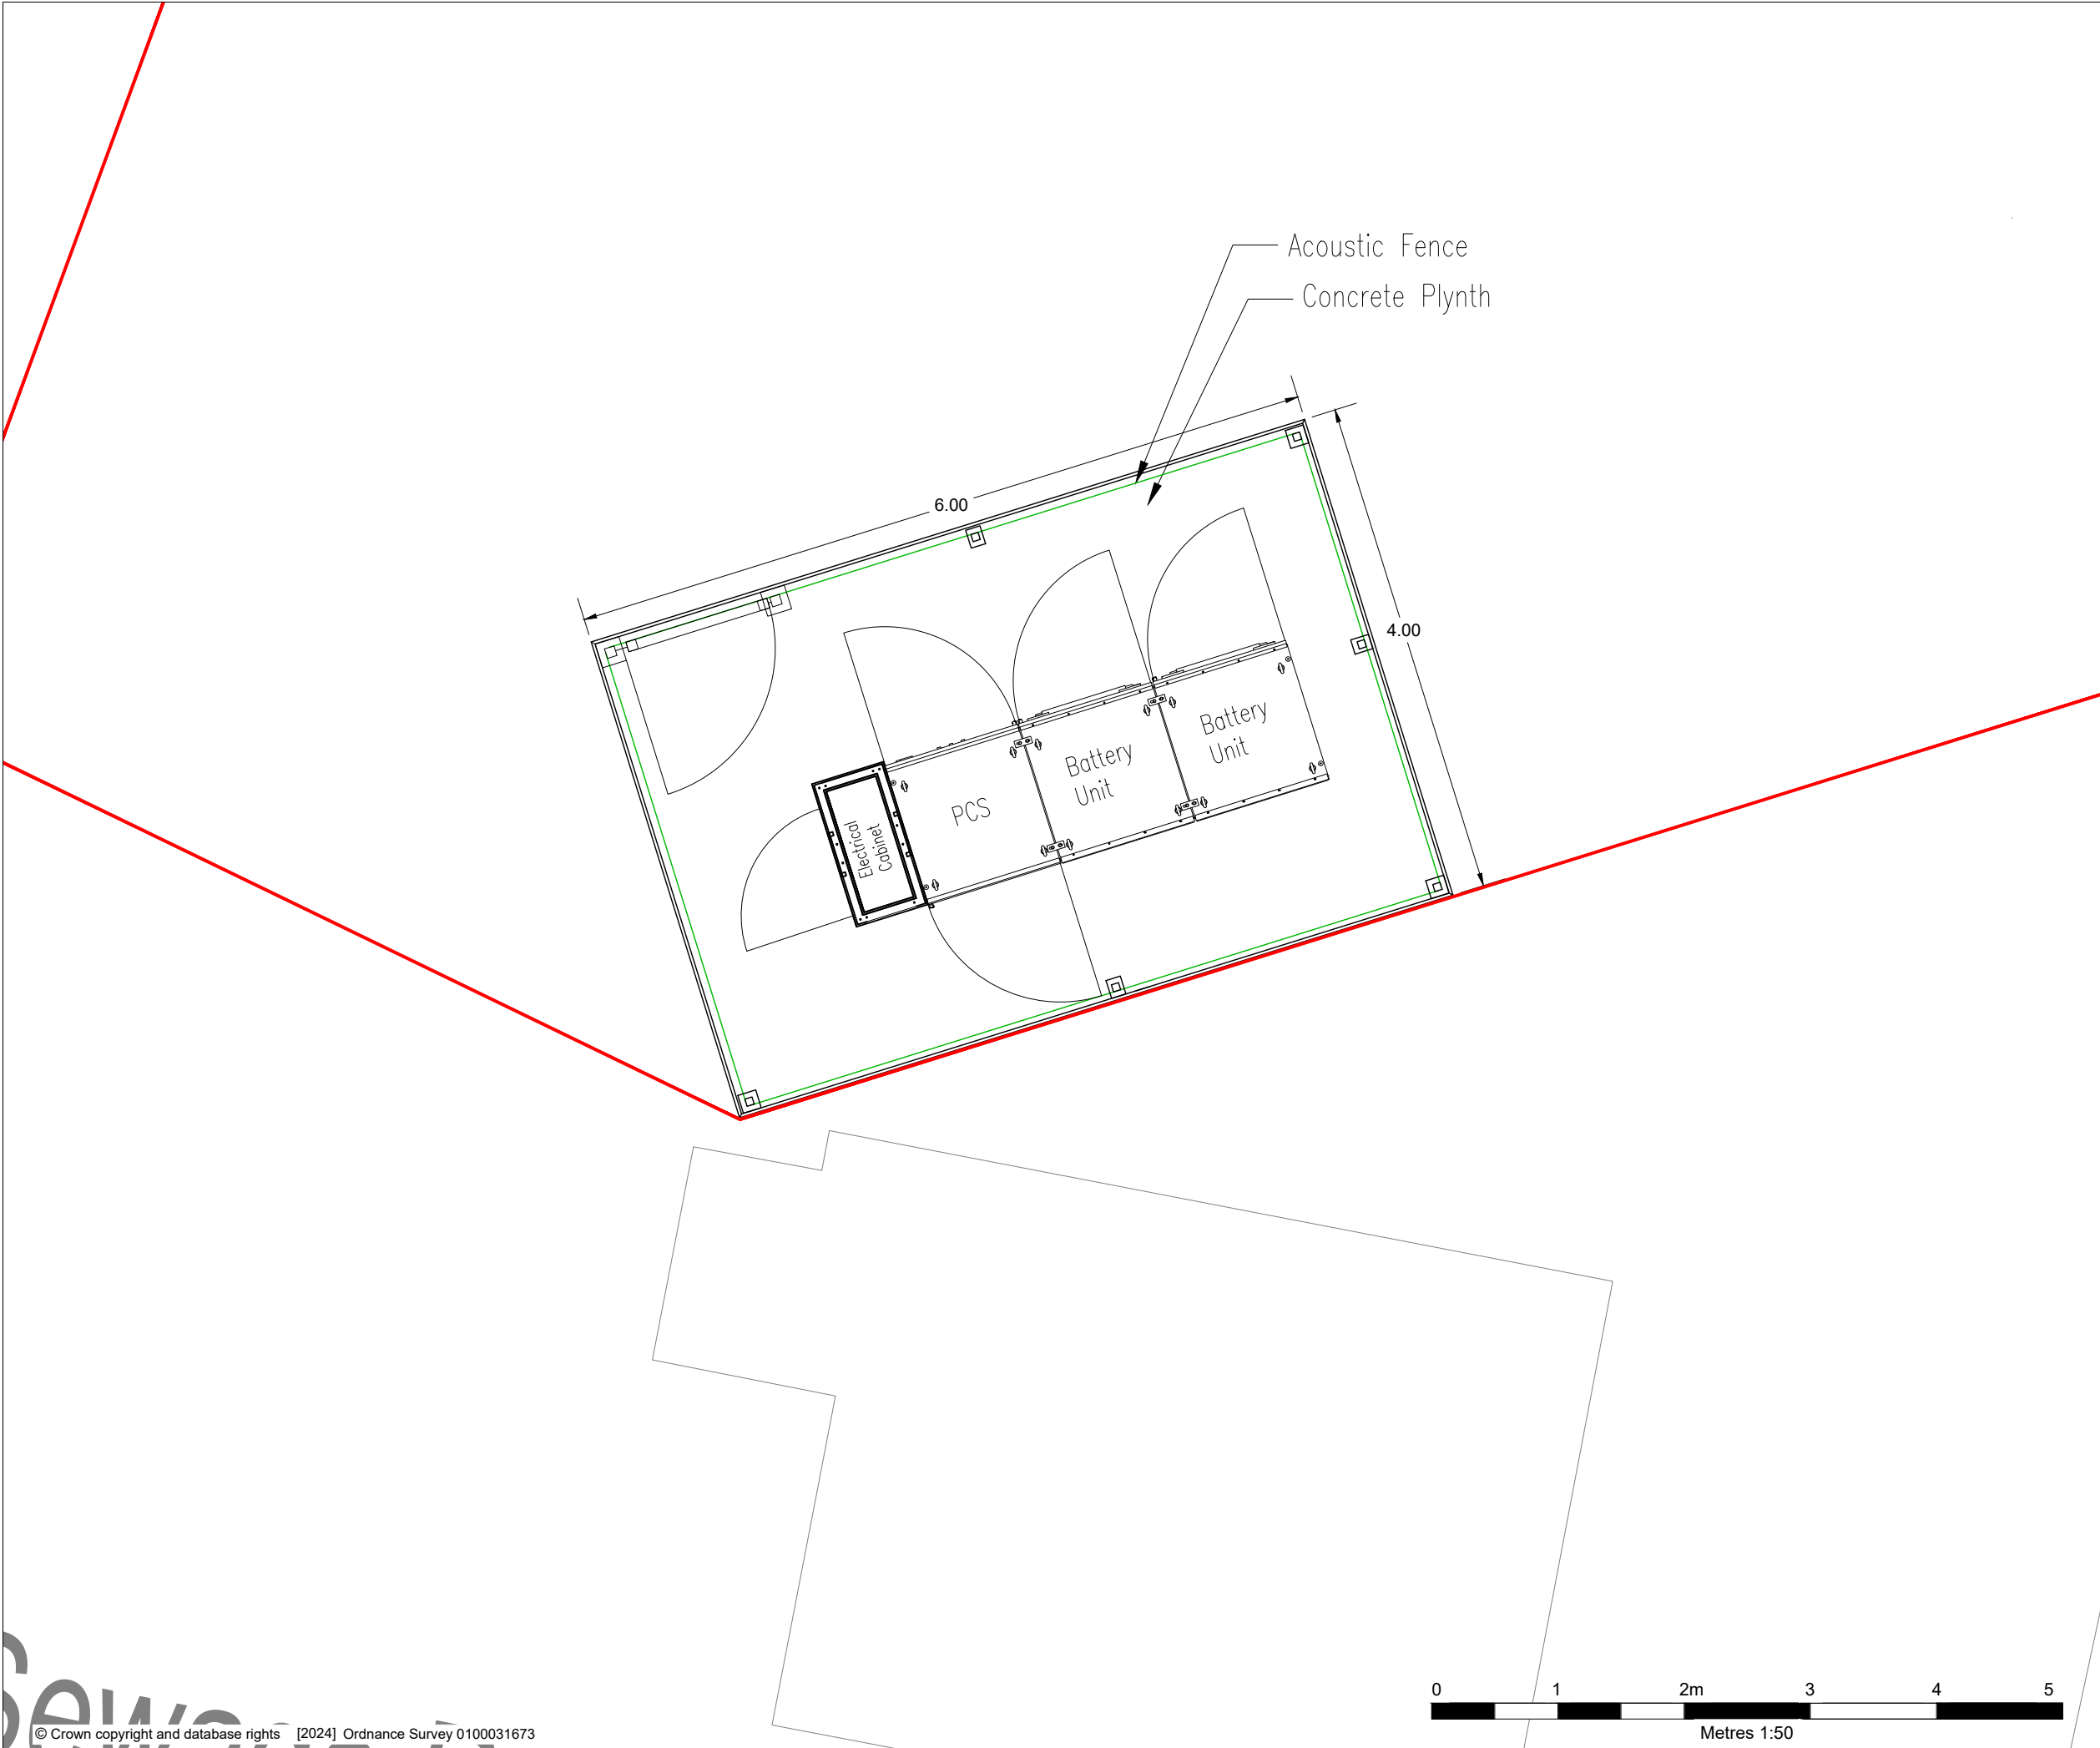

LEGEND

FENCE LINE

SITE BOUNDARY

BATTERY BOX



AMP CLEAN ENERGY
1 DOVER STREET
LONDON
W1S 4LD

Land On The South Side Of Holbeach Road,
Spalding, PE11 2HX

FULNEY BOX
BATTERY BOX BB - 01296

SITE LAYOUT PLAN

PLAN 2

Scale
SCALE AS SHOWN

Date
JUNE 2024