



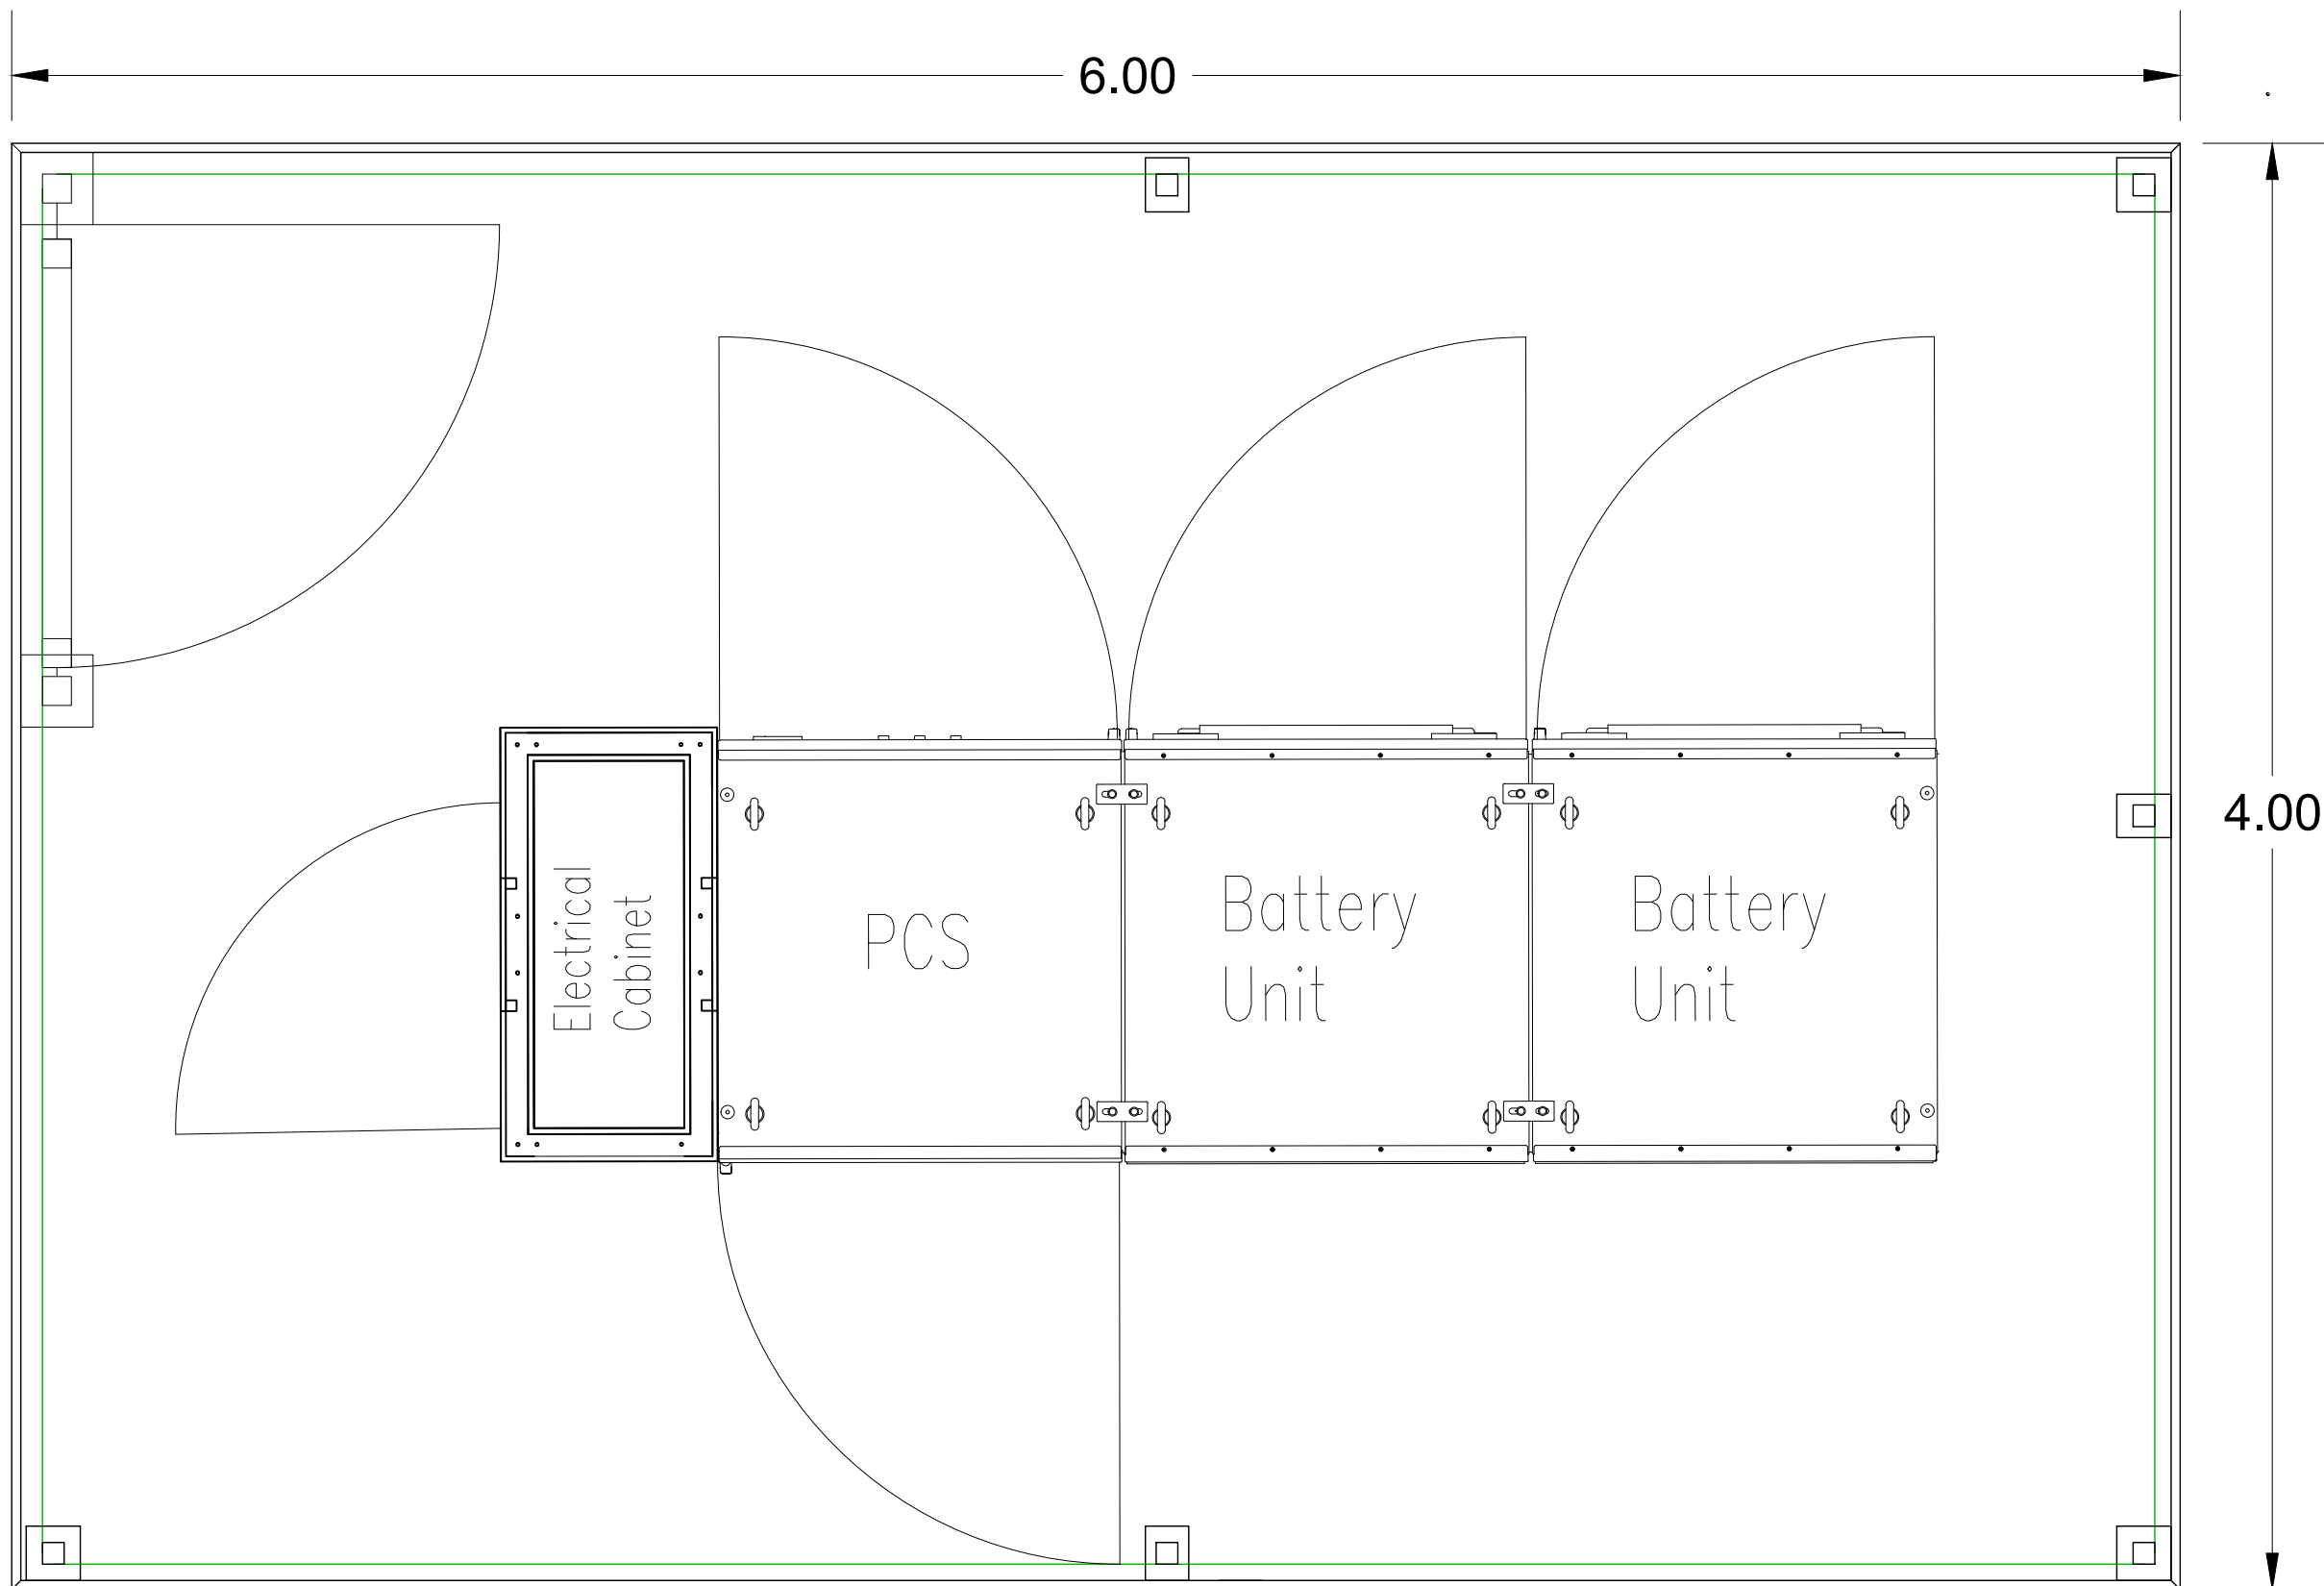

LEGEND

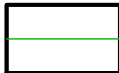

FENCE LINE





AMP CLEAN ENERGY
1 DOVER STREET
LONDON
W1S 4LD

200kW/800kWh
MICRO ENERGY STORAGE PROJECT

BATTERY BOX
Plan Depicting Battery Layout

BATTERY LAYOUT PLAN

PLAN 3

Scale
SCALE AS SHOWN

Date
APRIL 2024