

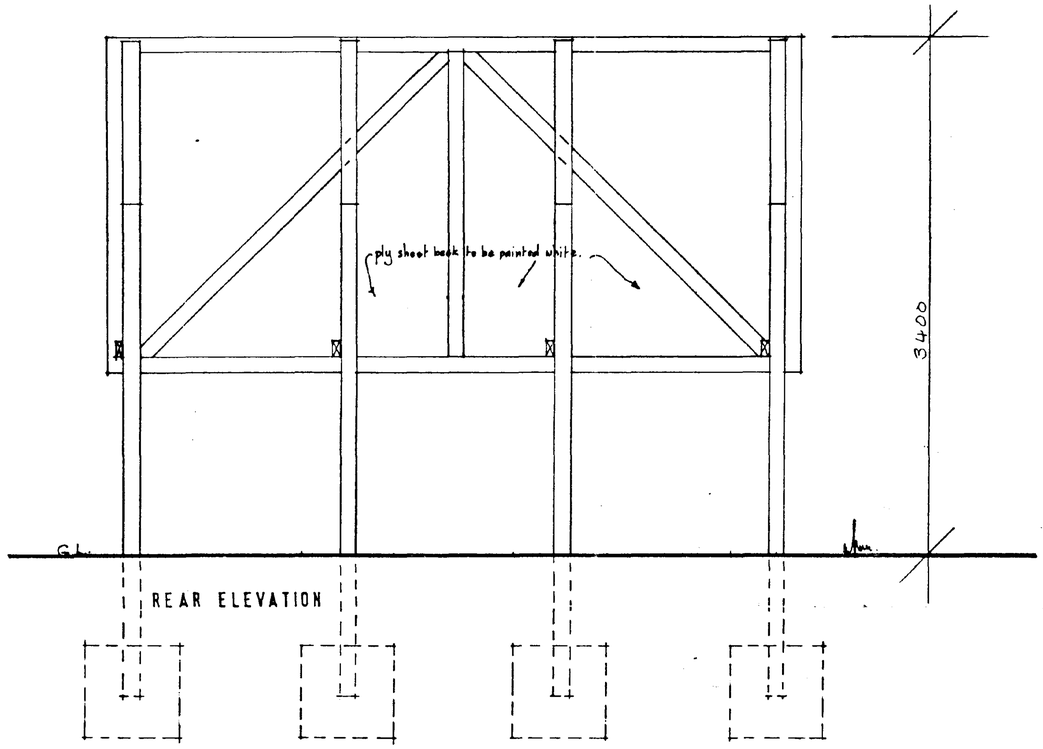


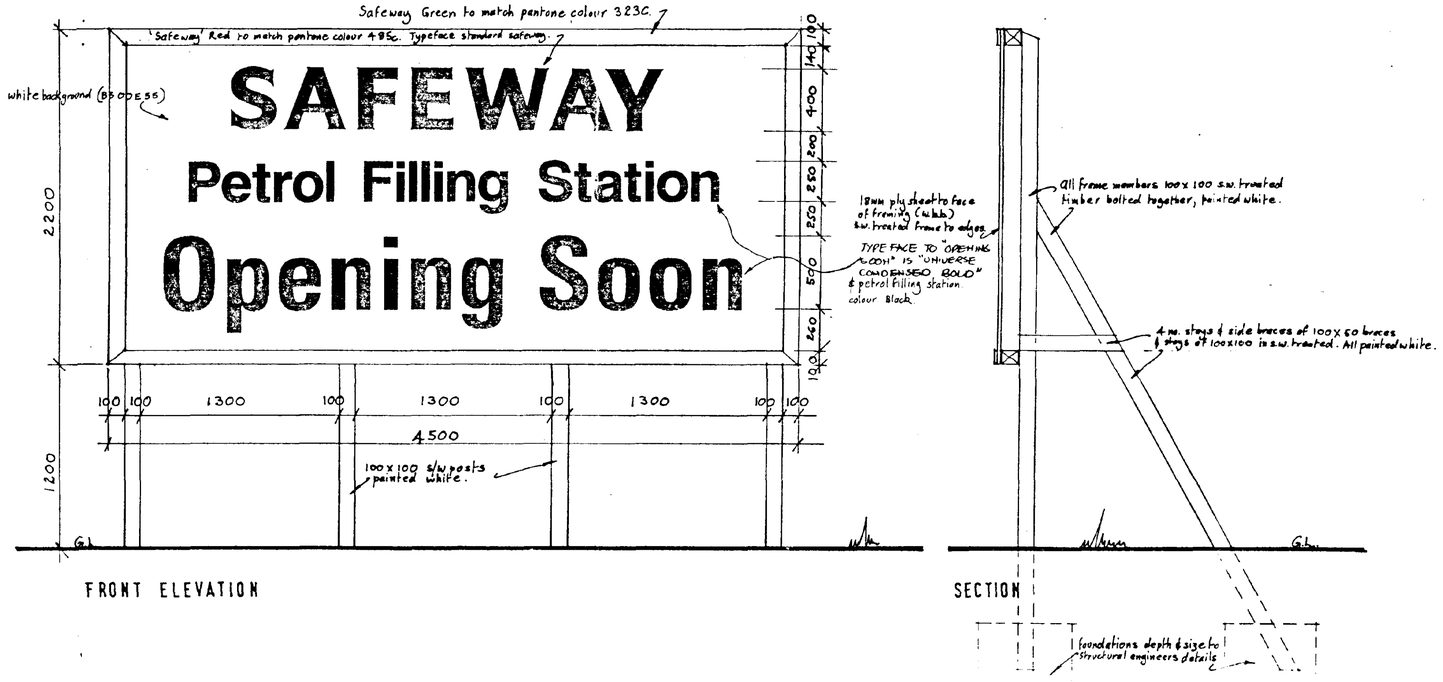

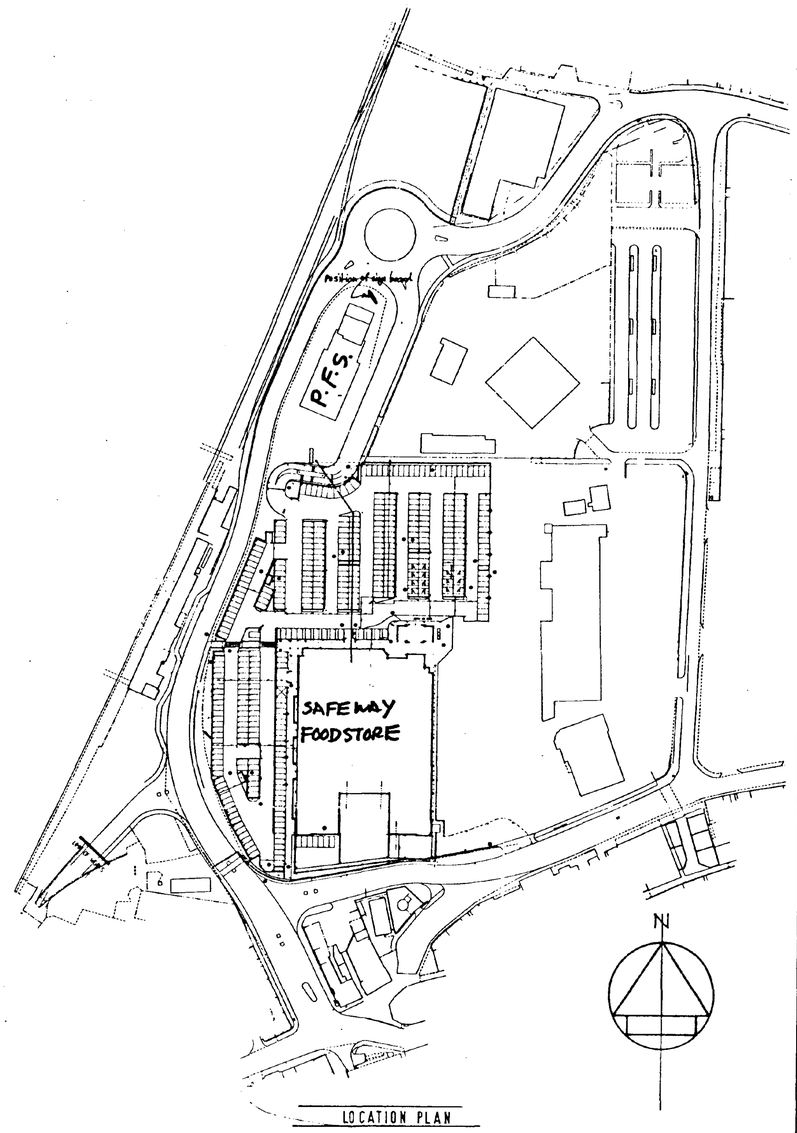

Notes

Do not Scale. Use figured dimensions only. Subject to site survey and all necessary consents. All dimensions to be checked by user and any discrepancies, errors or omissions to be reported to the Architect before work commences. This drawing is to be read in conjunction with all other relevant materials.

Initial	Revision	Date	Init

SOUTH HOLLAND DC
HOUSING & PLANNING
29 MAY 1995
Ref: 0568/95
DETERMINED PLAN

Lyons+Sleeman+Hoare
CHARTERED ARCHITECTS · DESIGNERS · PLANNERS
Nero Brewery, Cricket Green, Hartley Wintney, Hampshire RG27 8QA
Telephone (01252) 844144 Facsimile (01252) 844800

Job
HOLLAND MARKET
SPALDING
SAFEWAY PHASE 2

Drawing
SAFEWAY P.F.S. OPENING SOON
SIGN BOARD

Scale 1:20 Date 17/5/95 Drawn KWS Rev

95/0617/ADV.06