
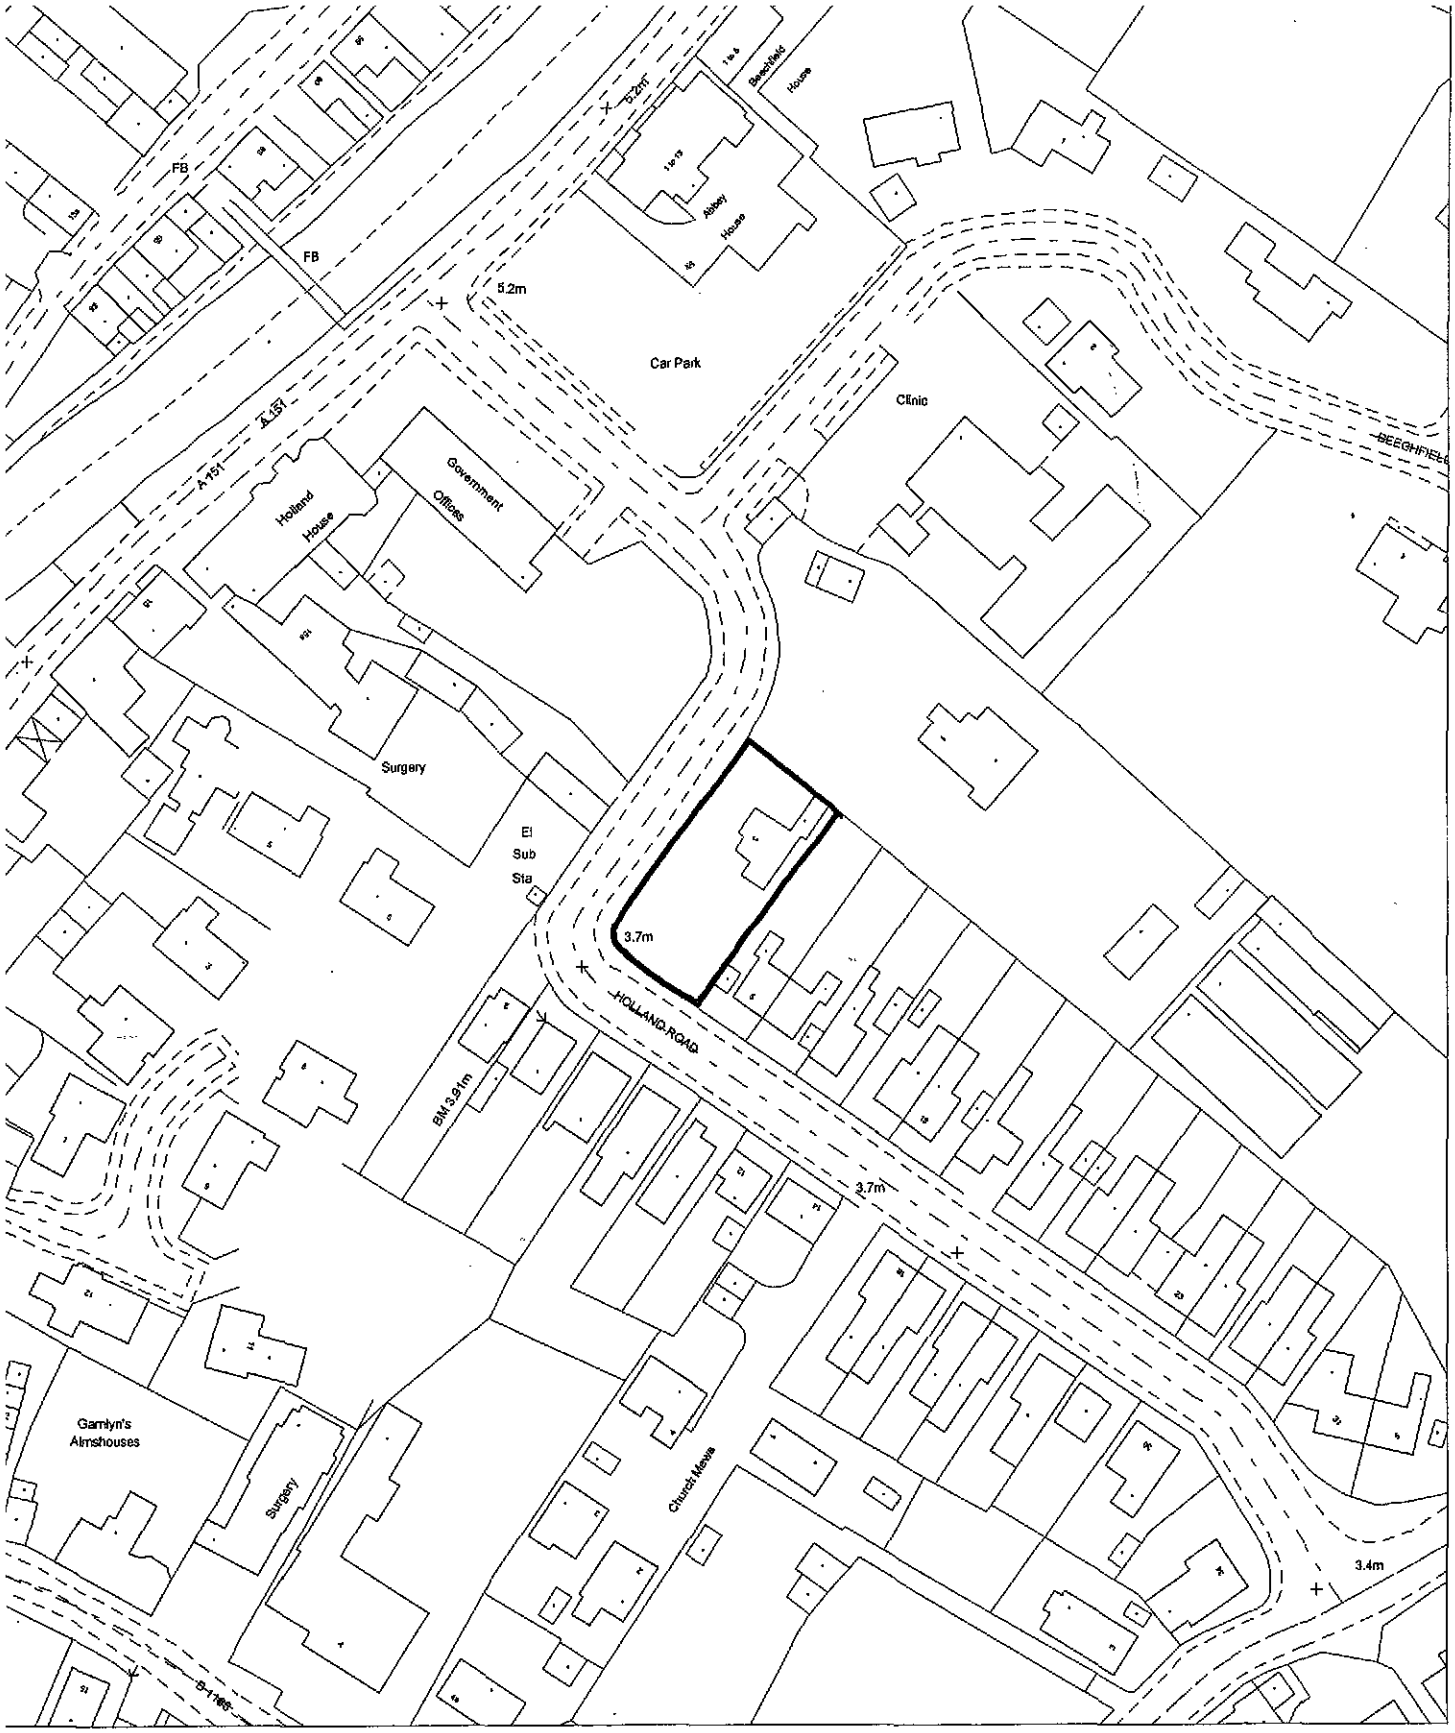


1:1250 ↑N

SHDC
Planning & Development
12 JUL 2010
Ref: 0569-10

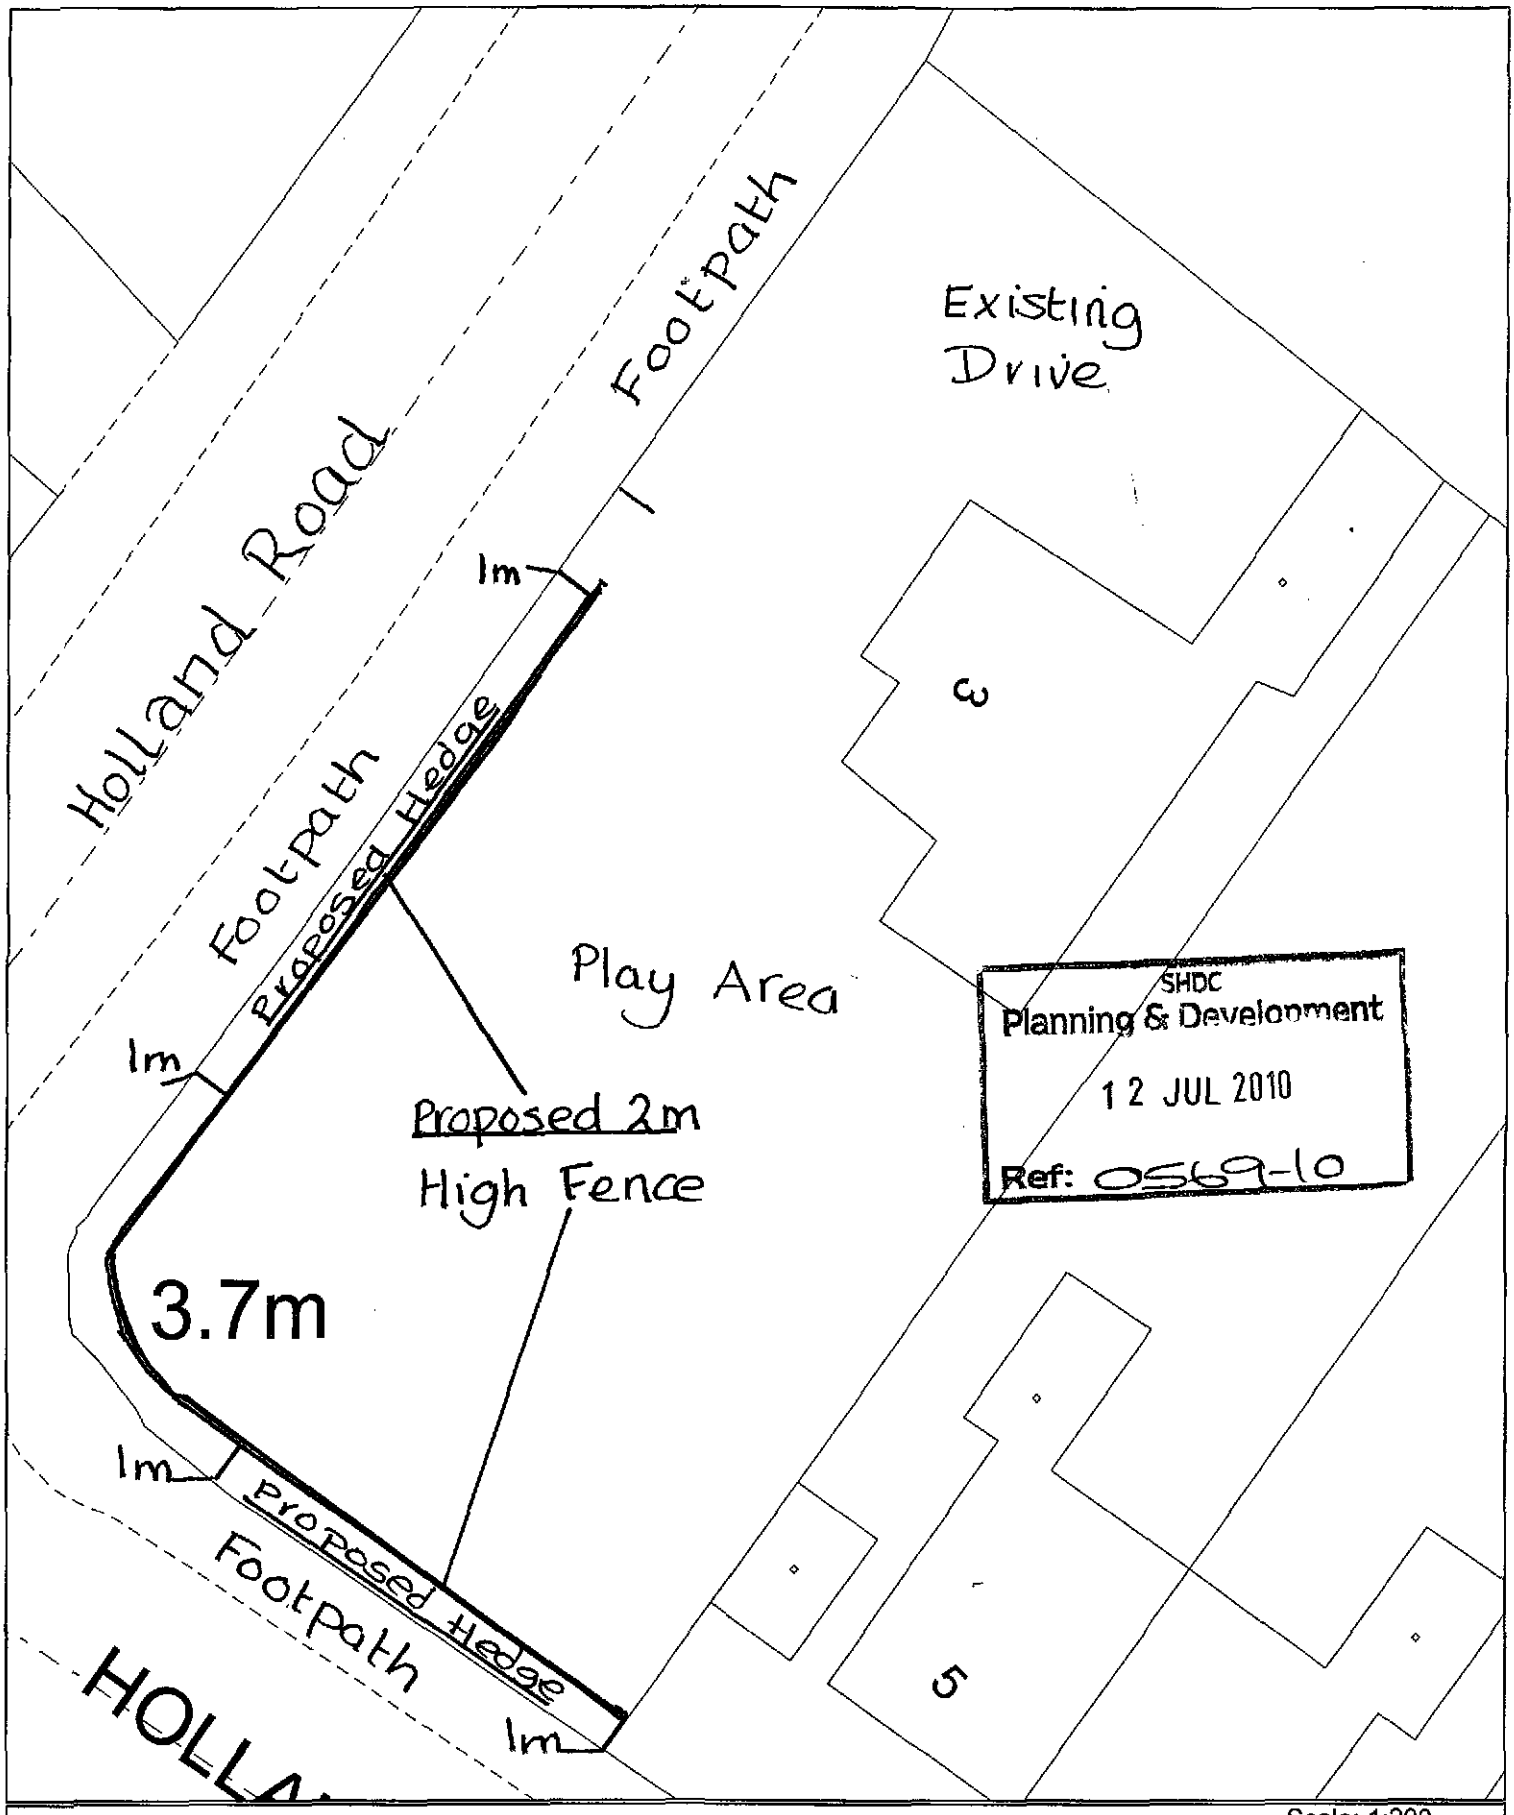

BLOCK PLAN

PROPOSED FRONTAGE HEDGE:- Hawthorn, Holly and Pyracantha.

To be planted in the next planting season 30cms high to grow and maintain at 2m.

N