

This Drawing is the property of Ryland Design Services Ltd. Copyright is reserved by them and the Drawing is issued on the condition that it is not copied, reproduced, retained or disclosed to any unauthorised person either wholly or in part without the written consent of Ryland Design Services Ltd.

Notes

1. All dimensions to be verified on site prior to any fabrication or site works being commenced.
2. Any discrepencies to be reported to Ryland Design before any work is put in hand.
3. Do not scale from this Drawing, use figured dimensions only, Contractors are responsible for taking and checking all site dimensions.
4. All dimensions are in millimetres unless stated otherwise.
5. This Drawing is to be read in conjunction with relevant Consultant and Specialists Drawiongs.
6. This Drawing is to be read in conjunction with Drawing Nos.

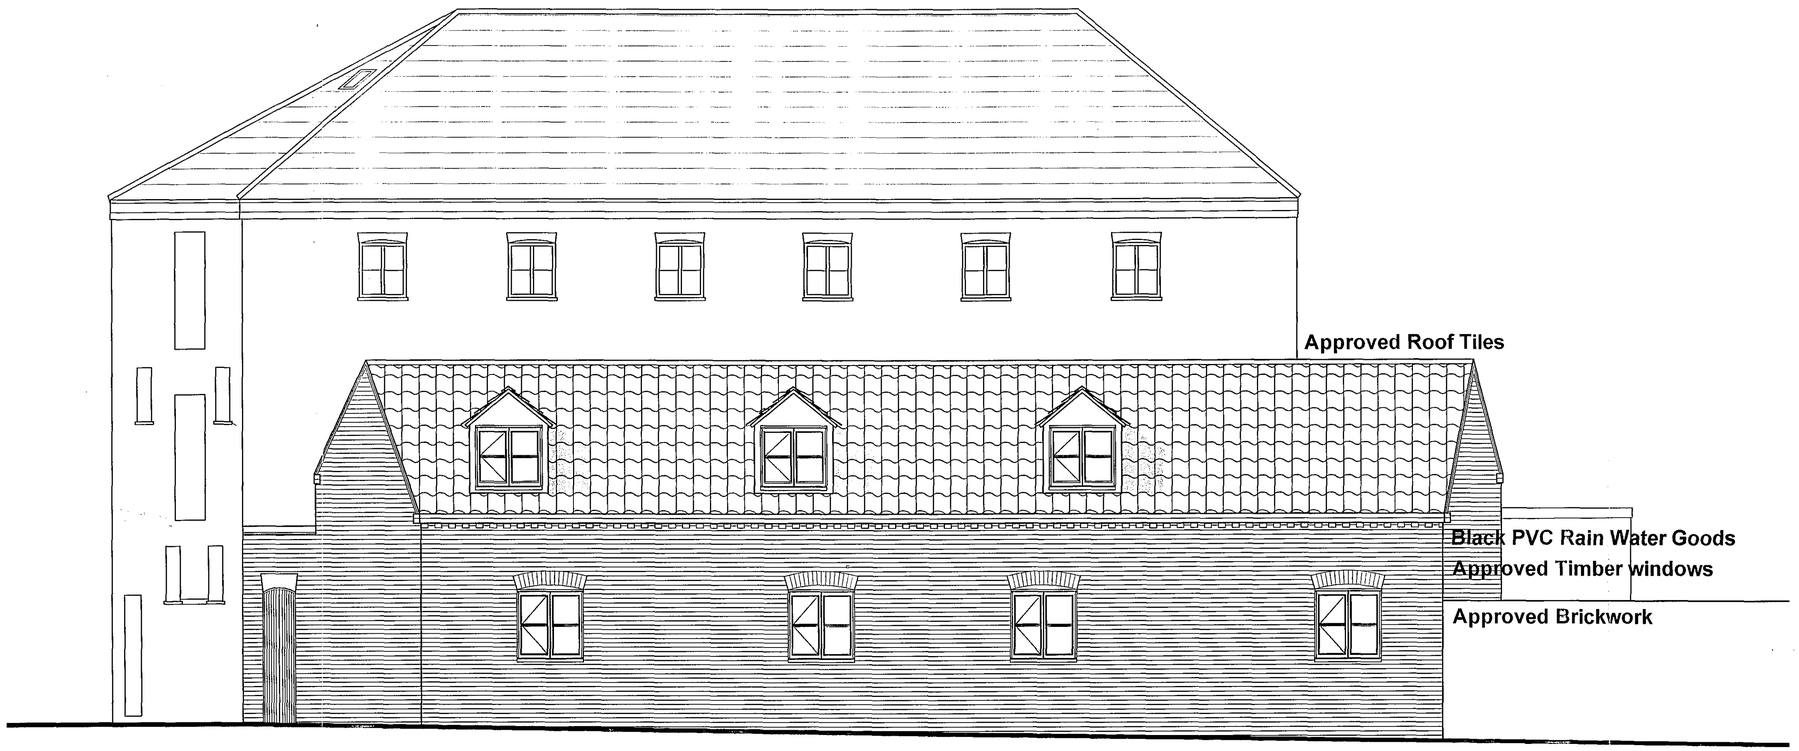

SIDE ELEVATION

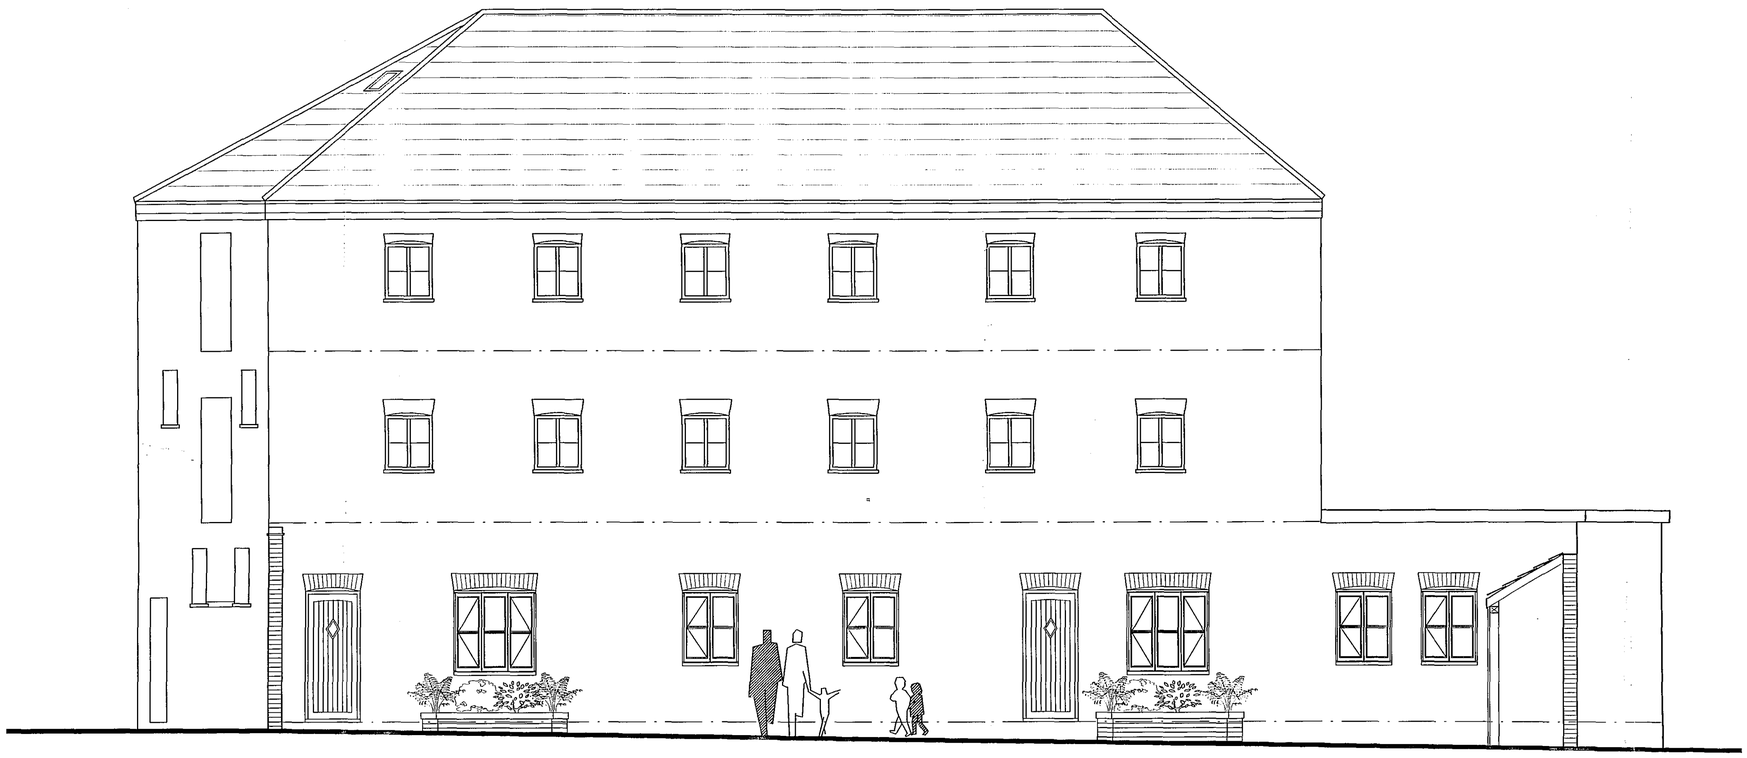

VIEW FROM WALKWAY

SHDC
Planning & Development
29 APR 2005
Ref: 0570/05

B	11/04/05	altered to suit planning requirements
A	17/03/05	altered to suit planning requirements

Client: Rhodes Hamilton Ltd

Project: Conversion of Night club to Residential Development

Site: The Granary, Vine Street, Spalding

Title: Proposed Side Elevation

Scale: 1:50

Date: March 2005

Drawing No.: RDS 10044/10 B

RYLAND DESIGN SERVICES LTD
ARCHITECTURAL DESIGN AND PLANNING
Woodlands Business Centre
Lincoln Road WELTON
Lincoln LN2 3PZ
Tel: Welton (01673) 860100
Fax: (01673) 863344
RDS