

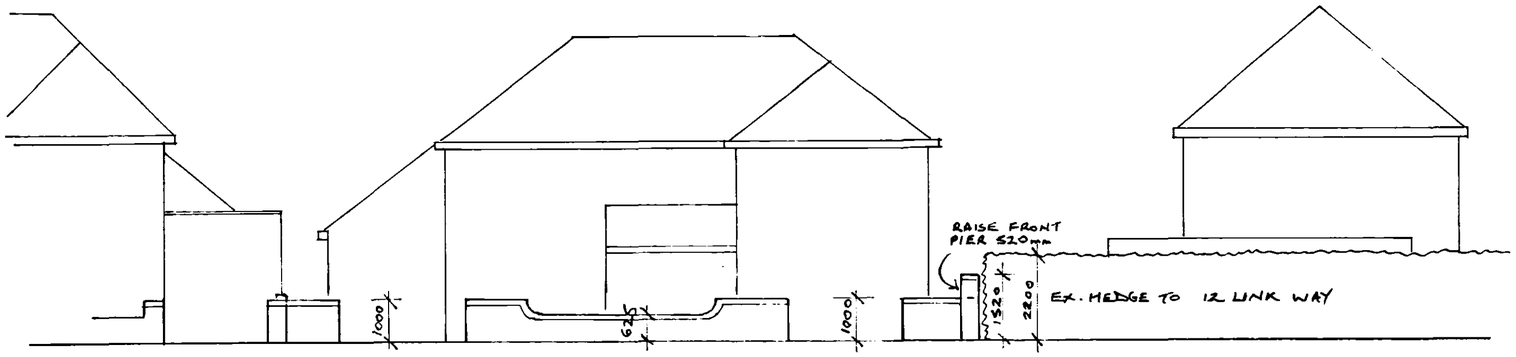



Front (East) Elevation to Cley Hall Drive

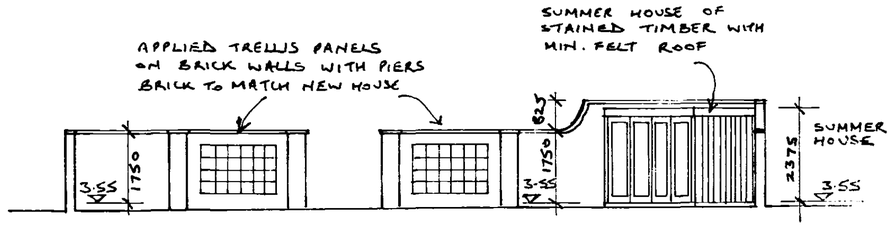

Rear Wall to Garden

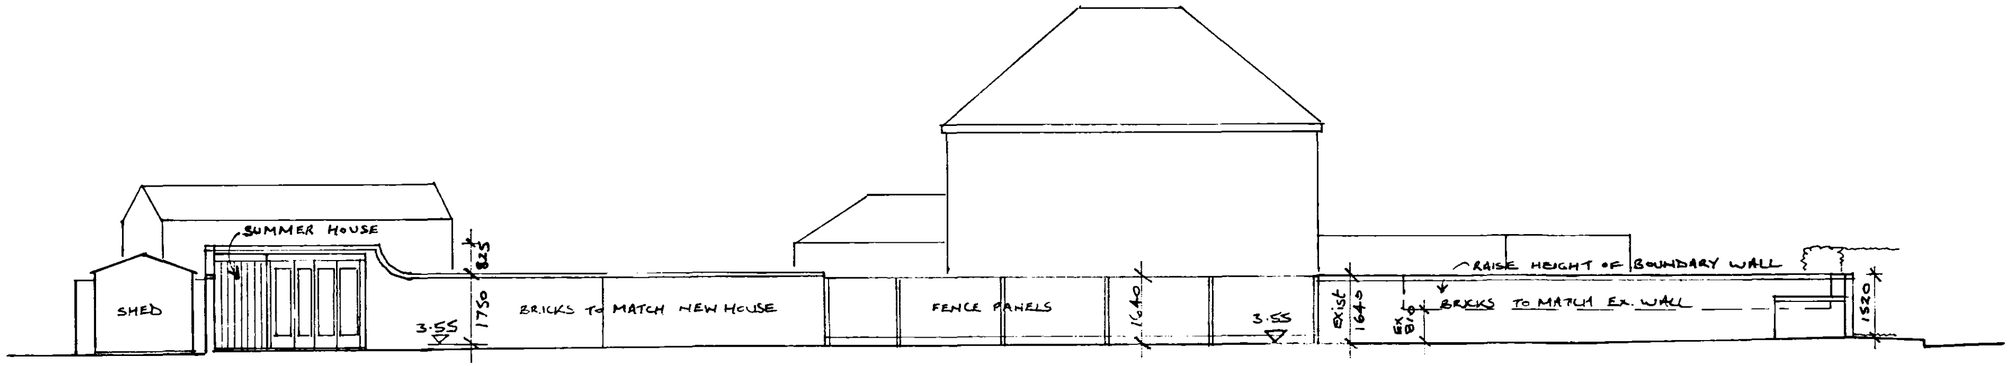

North Side Wall to Garden

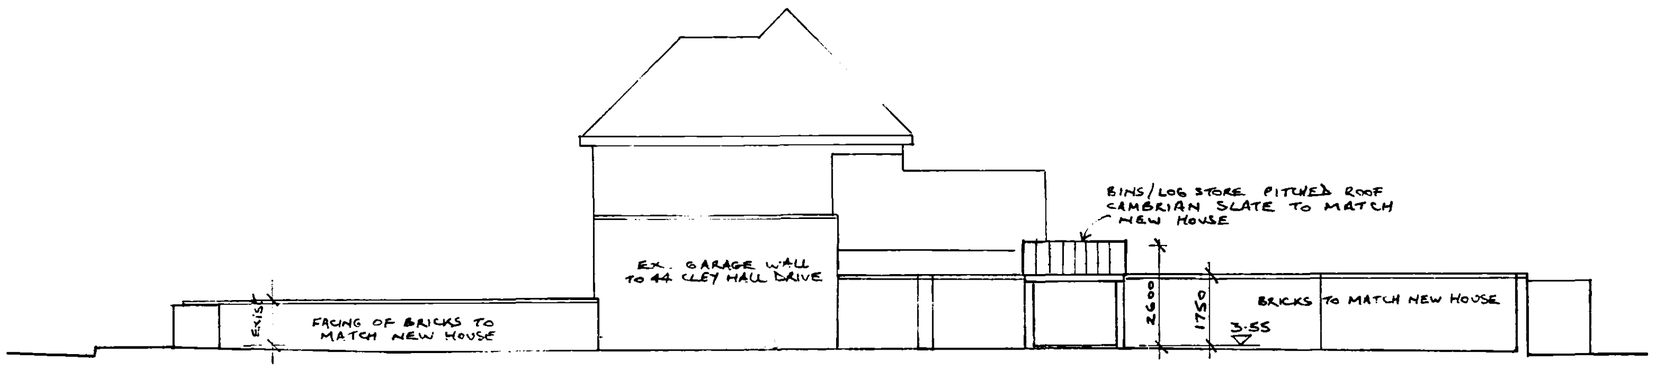

South Side Wall to Garden

DETERMINED PLAN

Planning SHDC
23 MAY 2008
Ref: S70/081

Rev C RAISED BOUNDARY WALL DIMENSIONED
DIMENSIONS AS drg 355/40
Rev B CLIENT CHANGES INCORPORATED.

Proposed Replacement House
42 Cley Hall Drive, Spalding
For Mr & Mrs S Kingston

Elevations to Garden Walls
Scale : 1 : 100

Drg. 355/39 C

A.A.Parr. M.A., Dip. Arch., RIBA, Chartered Architect
9, Tilton Drive, Oadby, Leics. LE2 5WW - 0116 2712625.–tony_a_parr@hotmail.com