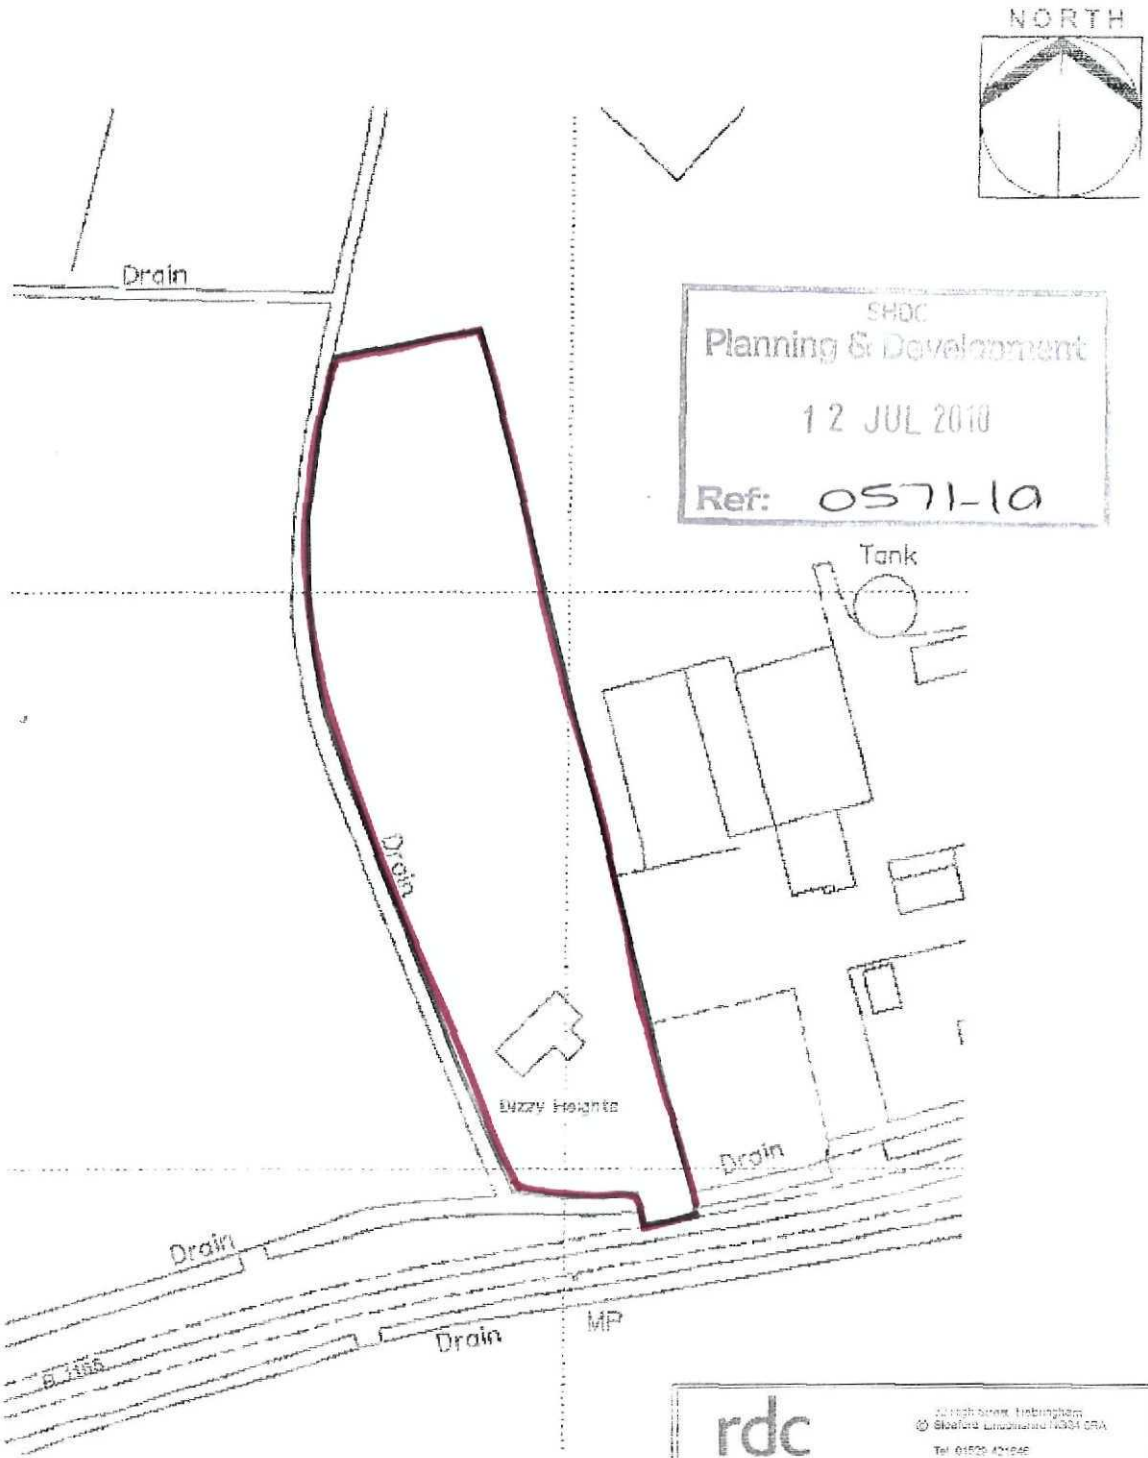


SHDC
Planning & Development
12 JUL 2010
Ref: 0571-10

Based upon the 2010 Ordnance Survey 1:1250 Map with the permission of the controller of HM Stationery Office. © Crown Copyright Reserved Robert Doughty Consultancy Licence No. 100010613

rdc
Robert Doughty Consultancy
20 High Street, Nottingham
© Stafford Lincolnshire NG34 0RA
Tel: 01529 421646
Fax: 01529 421339
Email: admin@rdc.landplan.co.uk
Web: www.rdclandplan.co.uk

Client:	Mr R Hargreaves		
Project:	Dizzy Heights, Low Fulney		
Drawing title:	Location Plan		
Job No. 979 1	Drawing No. LP01	Rev.	Drawn JR
Scale 1:1250		Date 09/07/2010	Checked