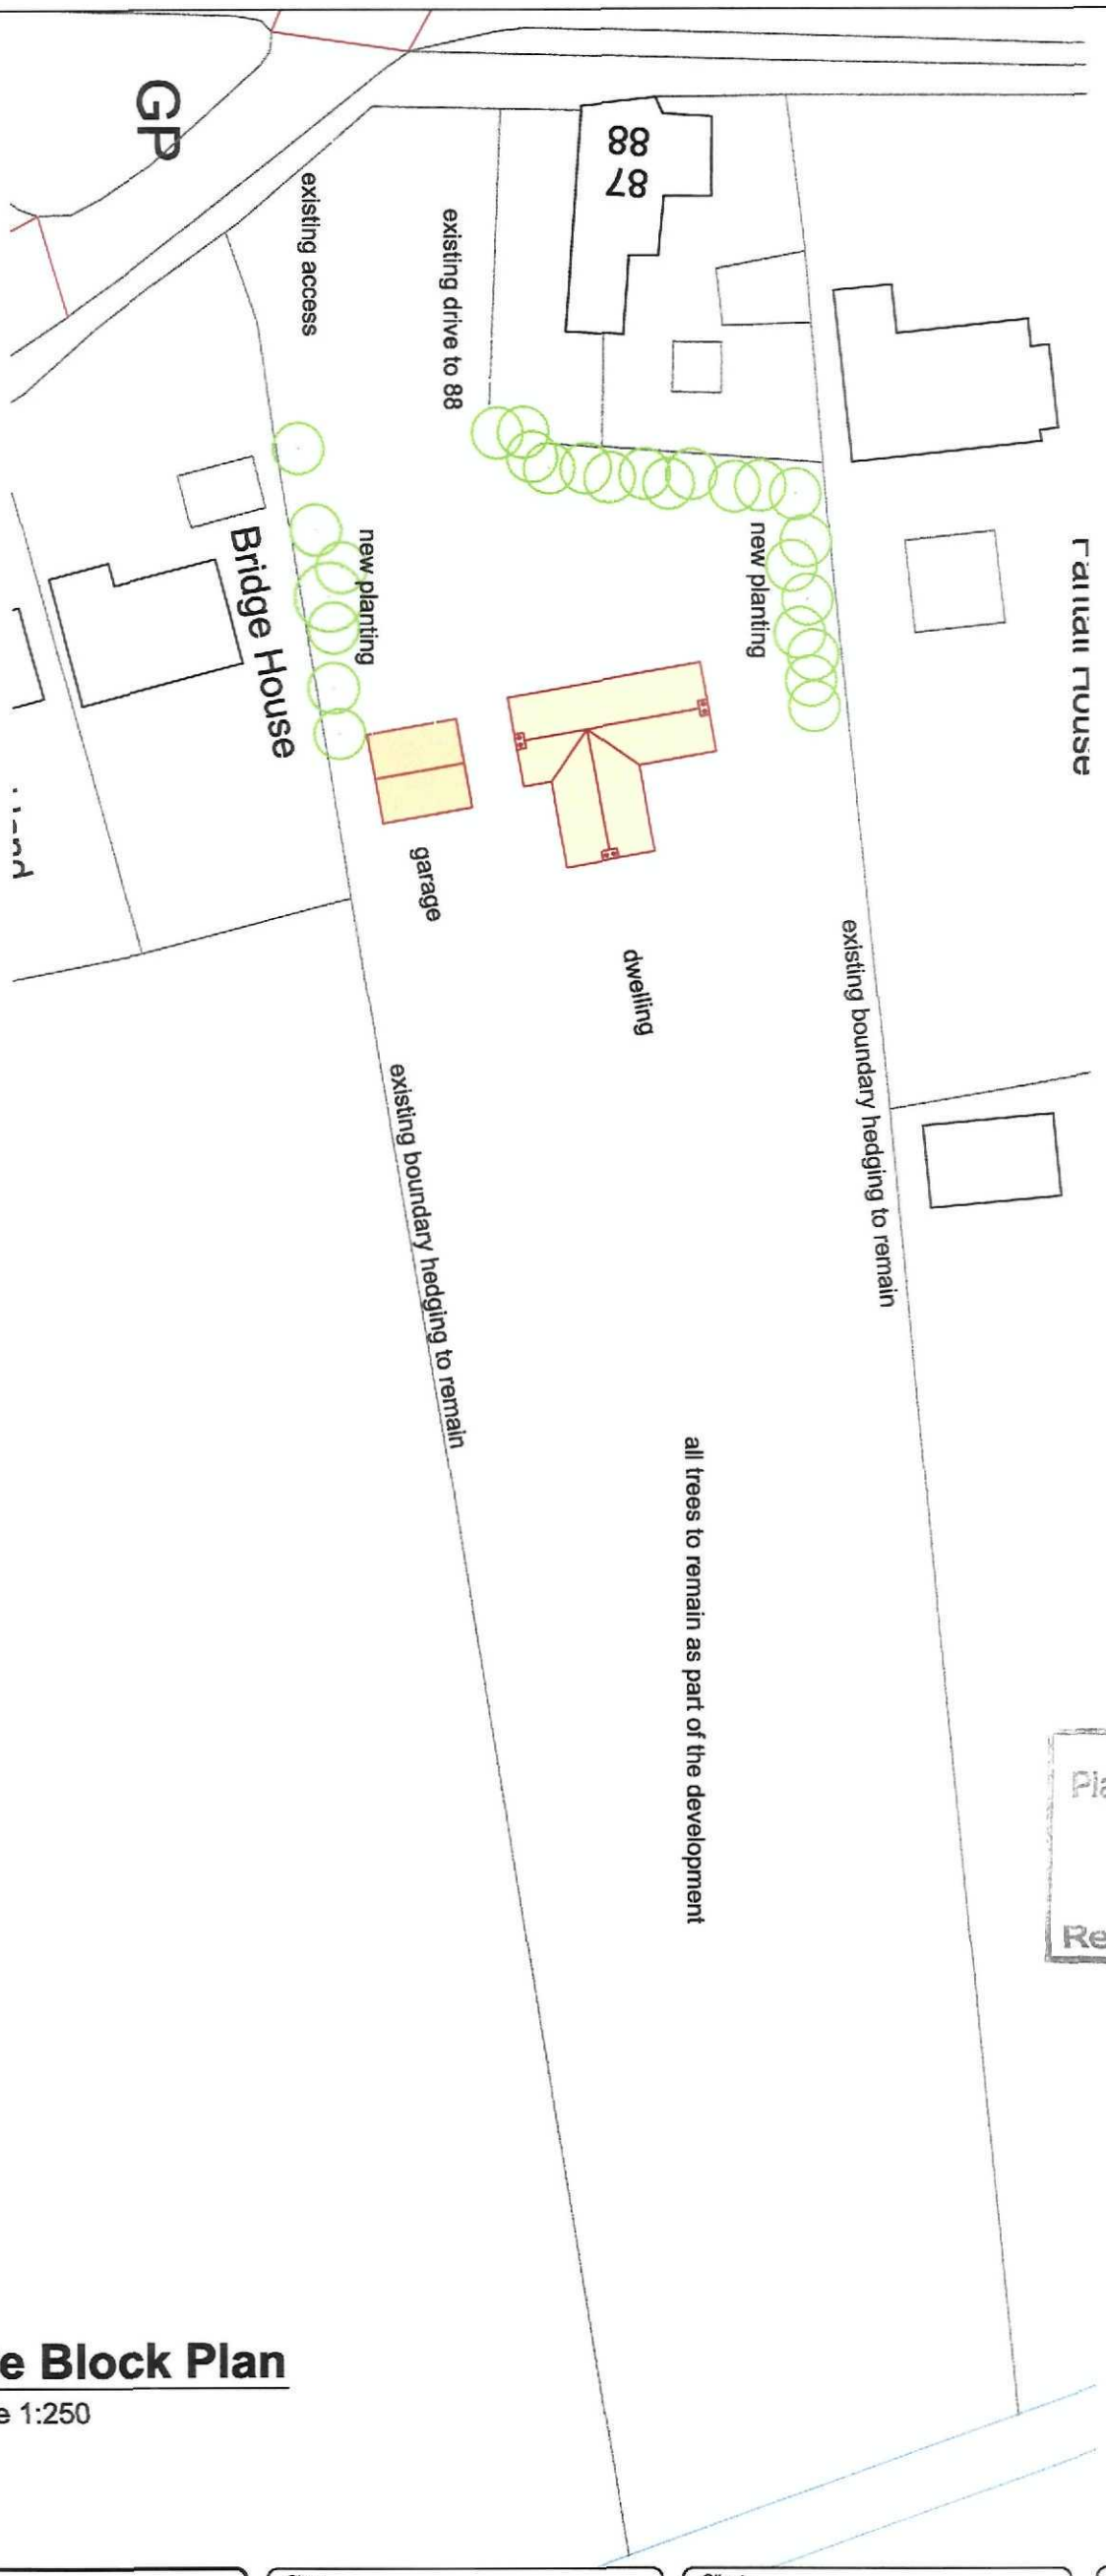


Site Block Plan

Scale 1:250

remway Design Ltd
2nd Floor - 5B Sheepmarket
Spalding
PE11 1BH
Tel: 01775 768 921
e-mail: enquiries@remwaydesign.co.uk

Site :
Replacement Dwelling at:
88A Spalding Common,
Spalding
PE11 3AU

Client :
Mr M Woolsey

Date : *****
Scale : as noted

Drawing No:
2022 - 02A