

Planning Application Location Plan
Ward Member Notification

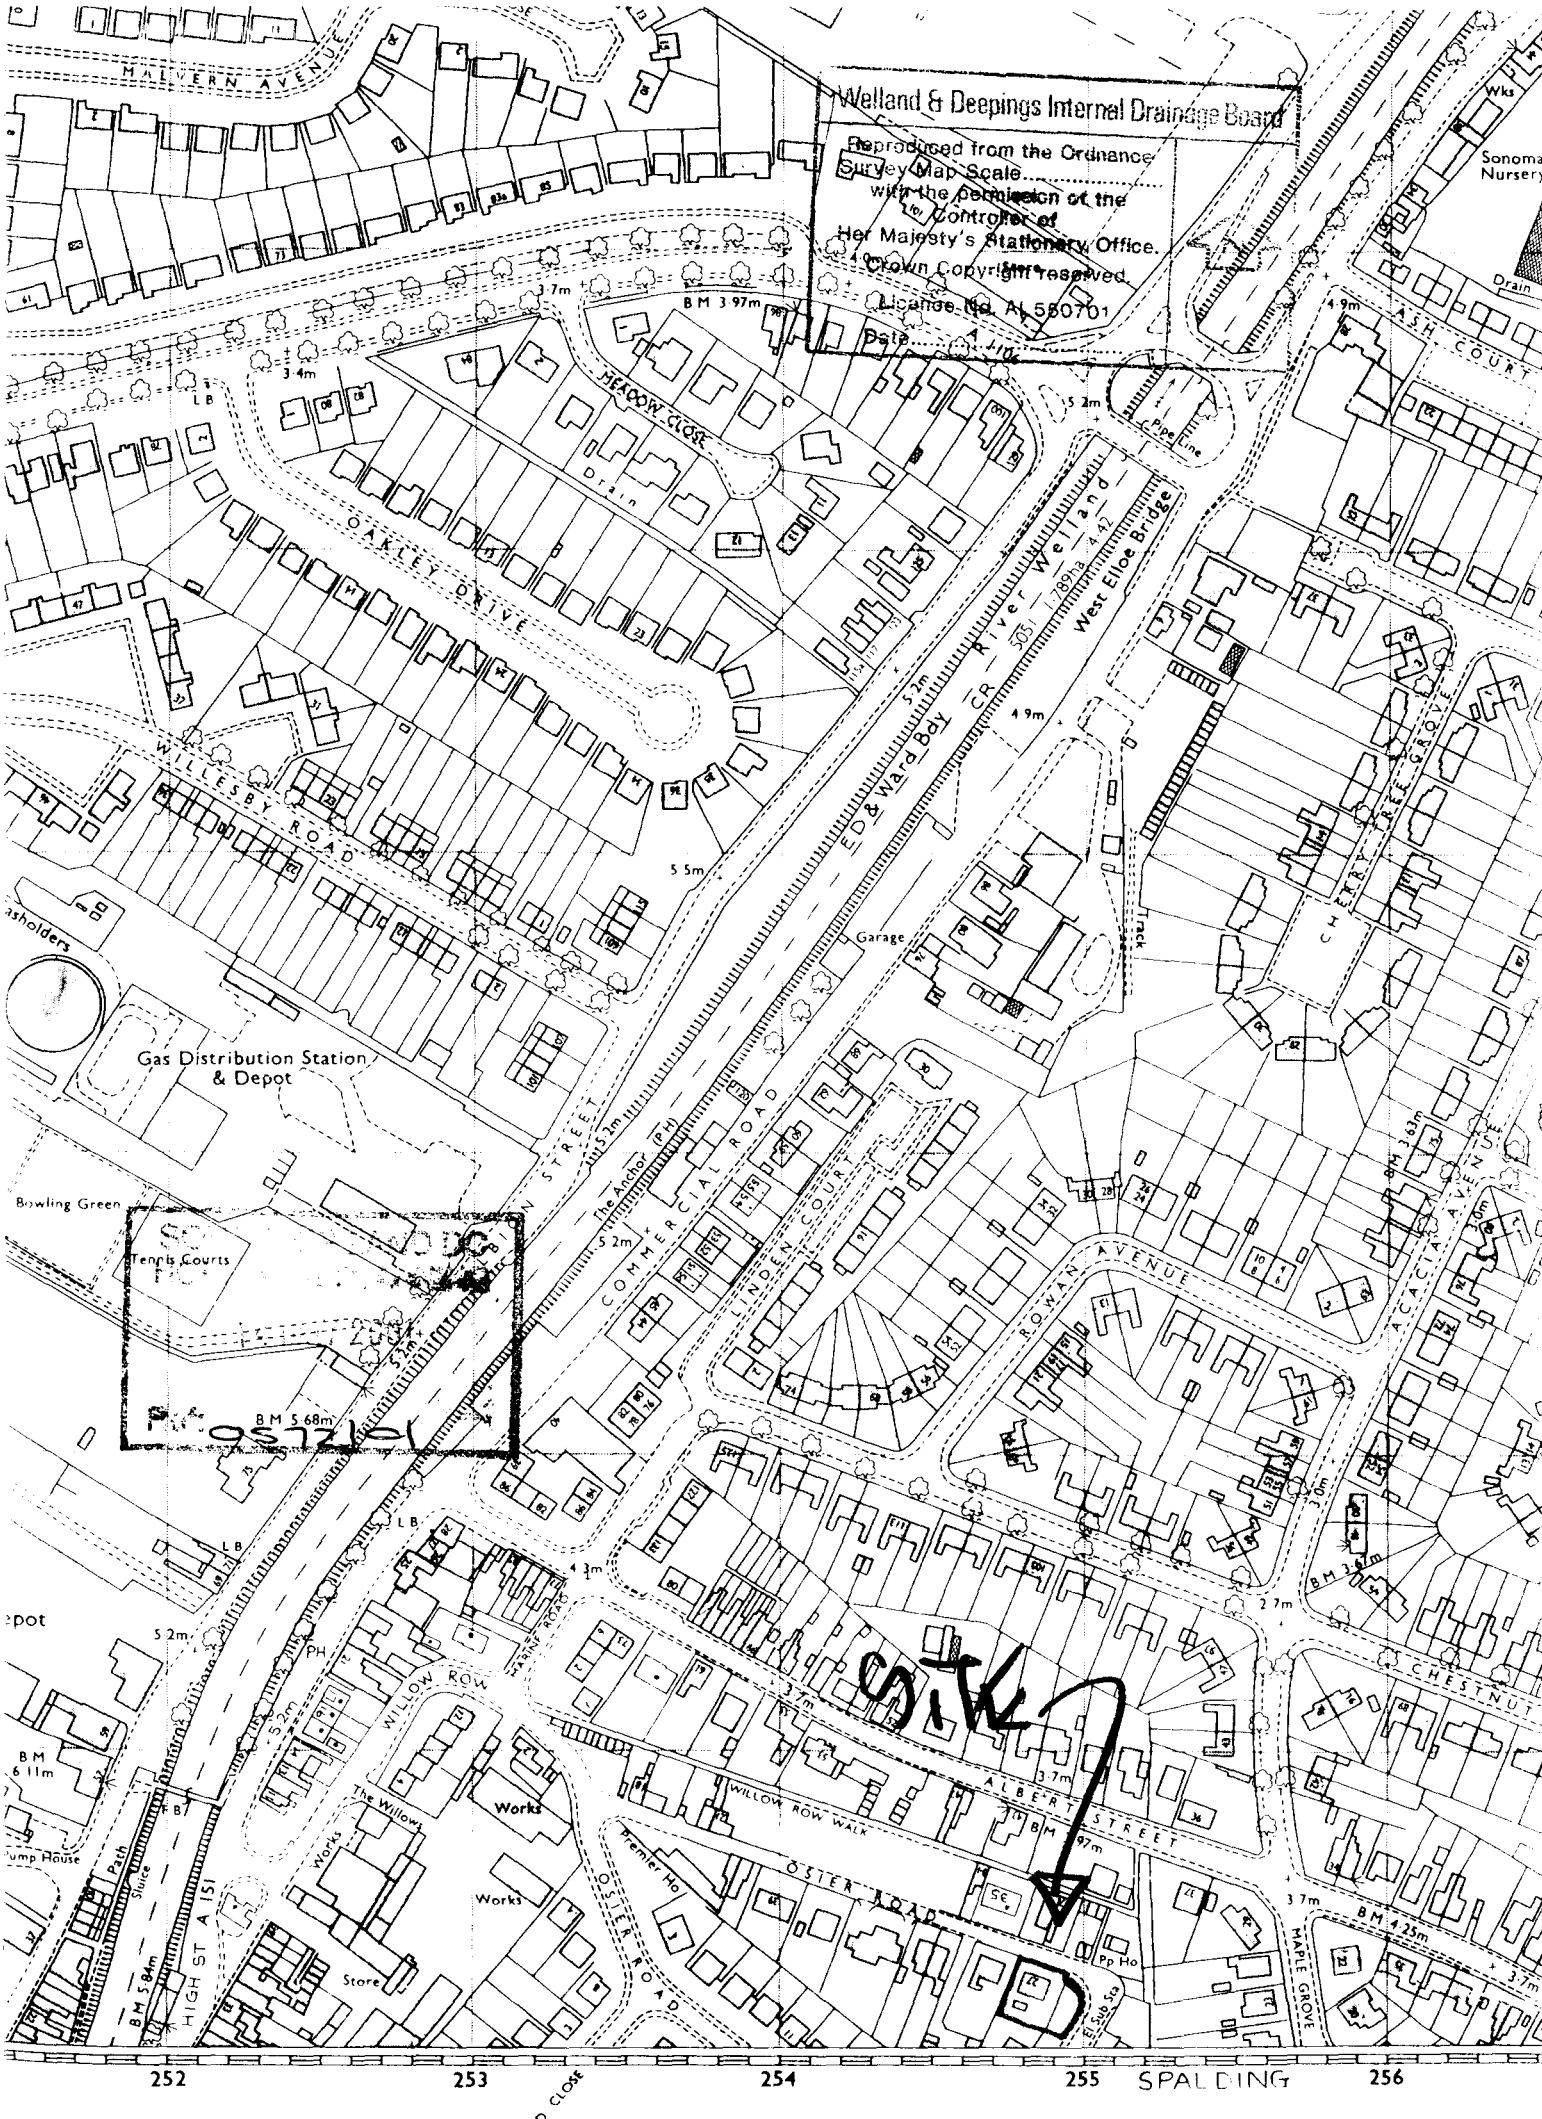
H16/0572/01

Scale: 1:1250

Housing and Planning Services Department

Council Offices, Priory Road, Spalding, Lincolnshire

PLEASE DO NOT COPY THIS PLAN
This map is reproduced from Ordnance Survey material with permission of Ordnance Survey on behalf of Her Majesty's Stationery Office (c) Crown copyright. Unauthorised reproduction infringes Crown copyright and may lead to prosecution or civil


Welland & Deepings Internal Drainage Board
Reproduced from the Ordnance Survey Map Scale
with the permission of the Controller of Her Majesty's Stationary Office.
Crown Copyright reserved.
Licence No. AL 550701
Date
MALVERN AVENUE
MEADOW CLOSE
OAKLEY DRIVE
WILLESBY ROAD
ASH COURT
CHERRY TREE GROVE
West Elloe Bridge
River Welland
ED & Ward Bdy
Gas Distribution Station & Depot
Bowling Green
Tennis Courts
Garage
COMMERCIAL ROAD
LINDEN COURT
ROWAN AVENUE
ACACIA AVENUE
CHESTNUT
The Anchor (PH)
WILLOW ROW
WILLOW ROW WALK
ALBERT STREET
OSTER ROAD
HIGH ST A151
The Willows
Works
Store
Premier Ho
Pp Ho
MAPLE GROVE
Sonoma Nursery
Drain
Pipe Line
Track
252
253
254
255
SPALDING
256
RUTLAND CLOSE
TF 2522