NORTH

Tank

Drain

Dizzy Heights


SHDC
Planning & Development
12 JUL 2010
Ref: 0572-10

Based upon the 2010 Ordnance Survey 1:1250 Map with the permission of the controller of HM Stationery Office. © Crown Copyright Reserved. Robert Doughty Consultancy Licence No. 100010613

rdc
Robert Doughty Consultancy
32 High Street, Helpringham
Sleaford, Lincolnshire NG34 0RA
Tel: 01529 421646
Fax: 01529 421358
Email: admin@rdc-landplan.co.uk
Web: www.rdc-landplan.co.uk

Client: Mr R Hargreaves			
Project: Dizzy Heights, Low Fulney			
Drawing title: Block Plan			
Job No. 979 1	Drawing No. BP01	Rev.	Drawn JR
Scale 1:500		Date 09/07/2010	Checked

DO NOT SCALE from this drawing. All measurements should be checked against on site conditions and any discrepancies should be brought to the attention of the Robert Doughty Consultancy.

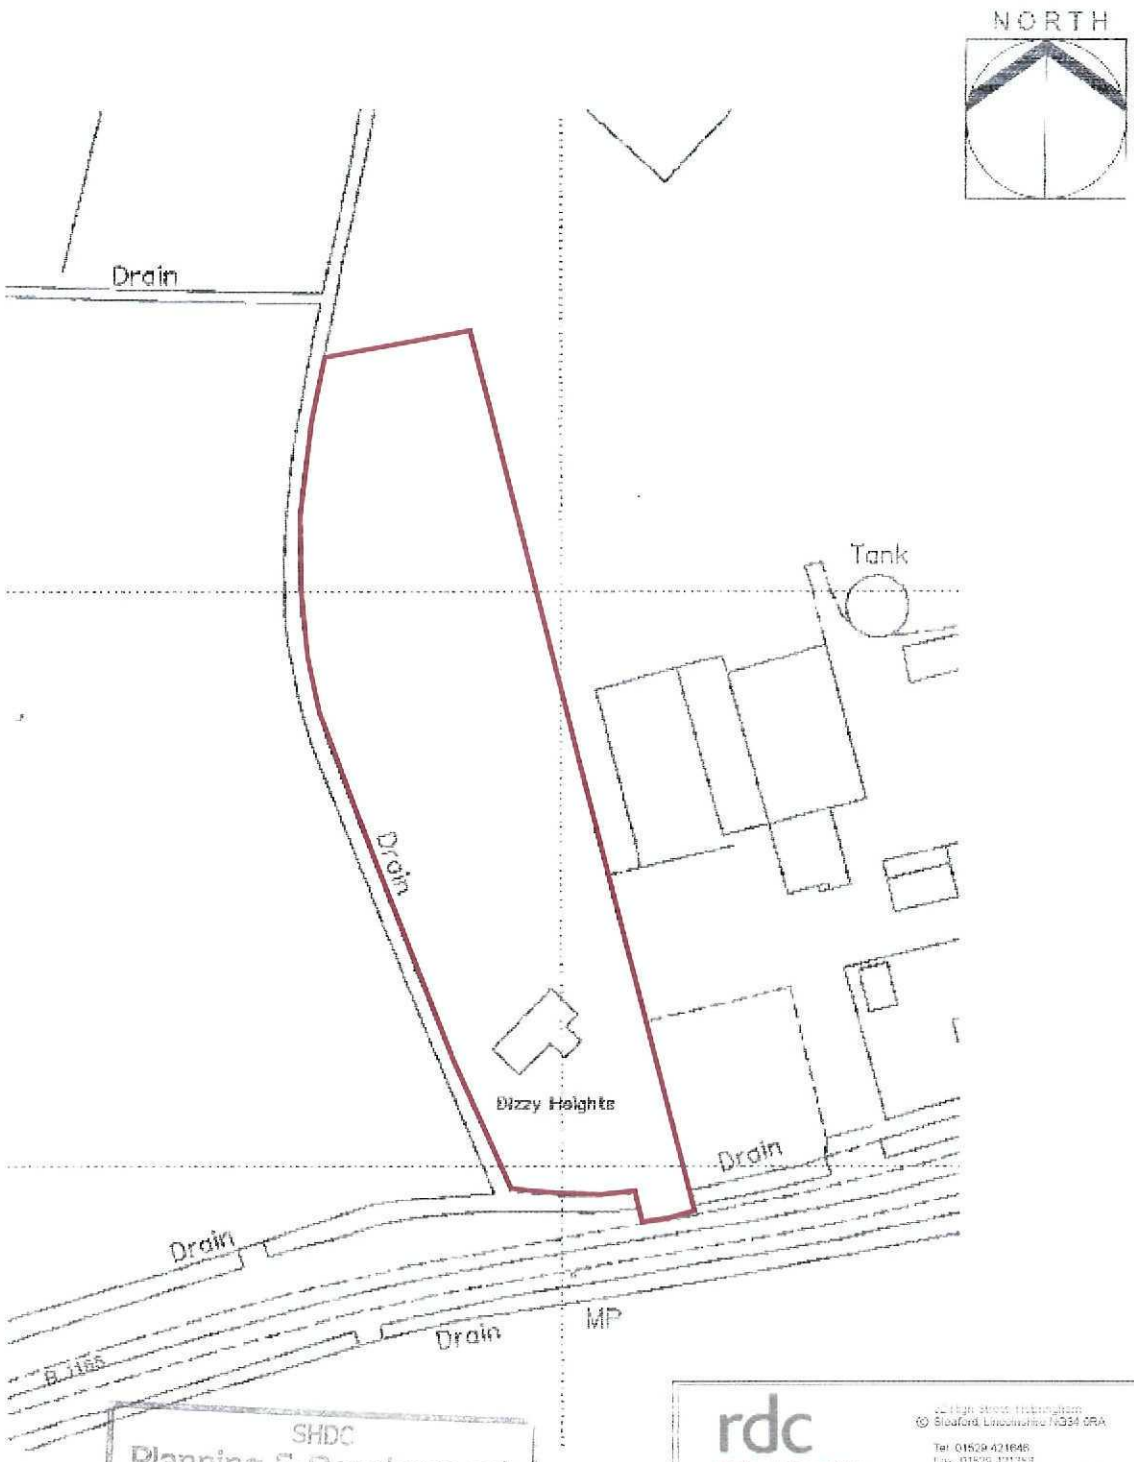

SHDC
Planning & Development
12 JUL 2010
Ref: 0572-10

Based upon the 2010 Ordnance Survey 1:1250 Map with the permission of the controller of HM Stationery Office. © Crown Copyright Reserved
Robert Doughty Consultancy Licence No. 100010613

rdc
Robert Doughty Consultancy
22 High Street, Hickling, Nr Bleasford, Lincolnshire NG34 0RA
Tel: 01529 421646
Fax: 01529 421753
Email: admin@rdc-landplan.co.uk
Web: www.rdc-landplan.co.uk

Client: Mr R Hargreaves			
Project: Dizzy Heights, Low Fulney			
Drawing title: Location Plan			
Job No. 979 1	Drawing No. LP01	Rev.	Drawn JR
Scale 1:1250		Date 09/07/2010	Checked