
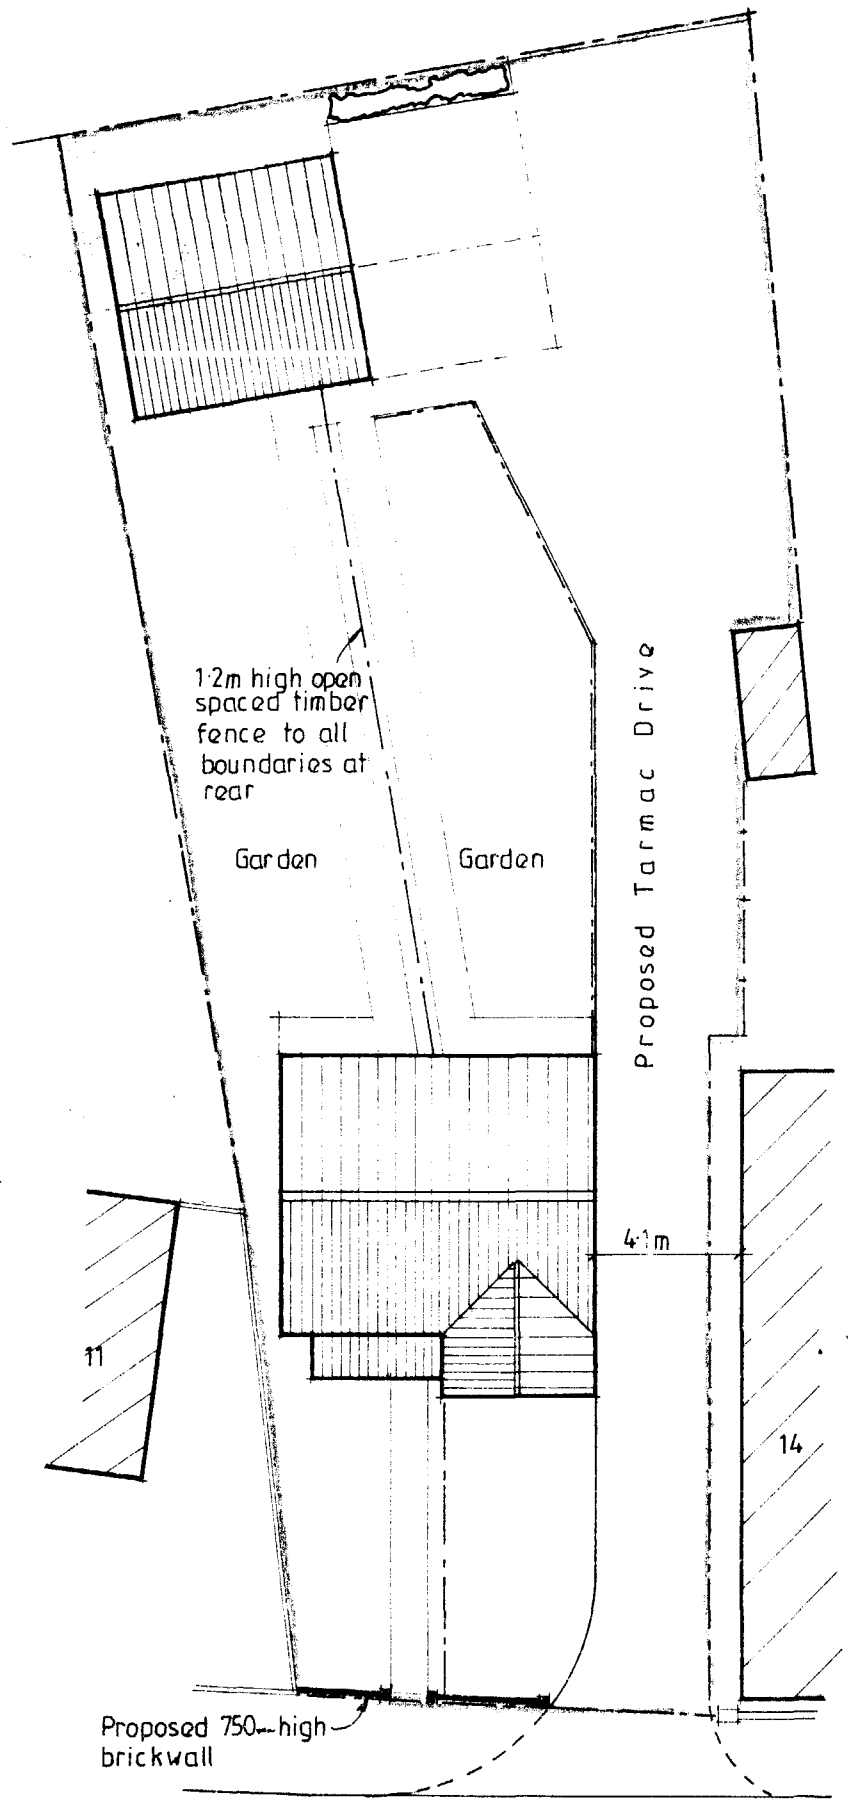


Block Plan. 1:200

NORTH

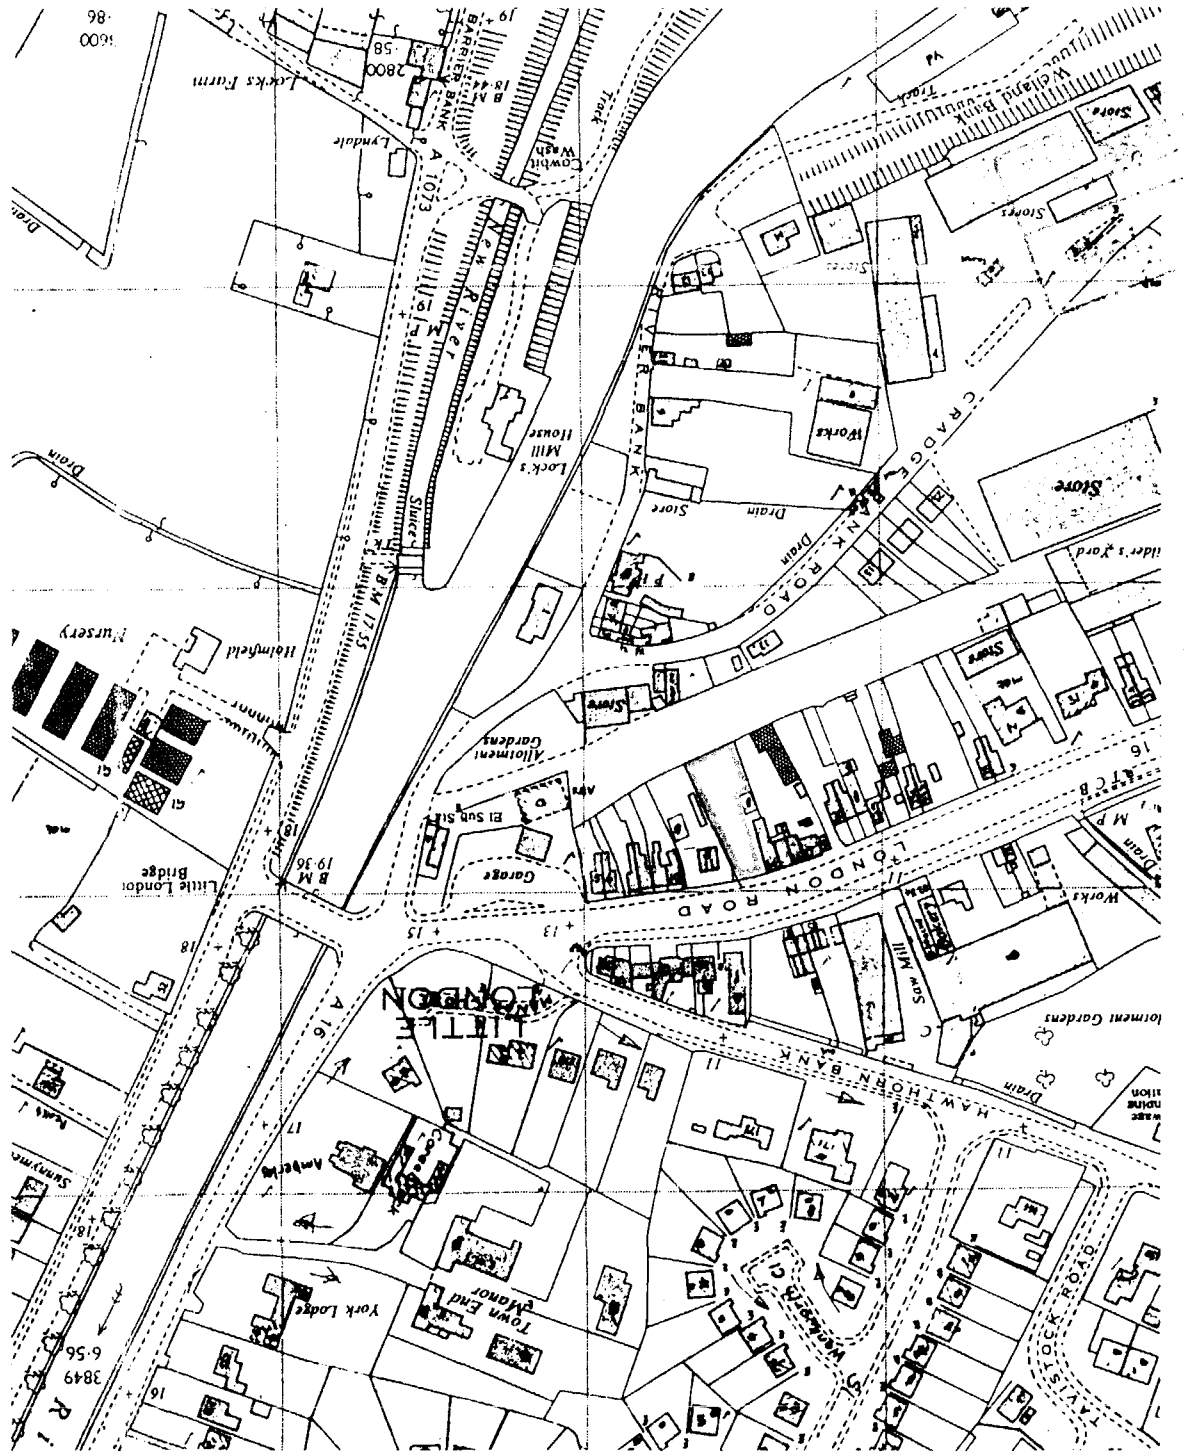

Location Plan 1:2500

SOUTH HOLLAND DC
HOUSING & PLANNING
- 1 JUL 1998
Ref: S73/98

DETERMINED
PLAN

J. TYRRELL
LONDON ROAD,
SPALDING,
LINC'S.