

Do not scale off this drawing - All dimensions and setting out to be verified on site. If in doubt contact the originator for clarification.
This drawing is the property of BANKS LONG & Co. Copyright is reserved by them and the drawing is issued on the condition that it is not copied, reproduced, retained or disclosed to any unauthorized person, either wholly or in part without the consent in writing of BANKS LONG & Co.

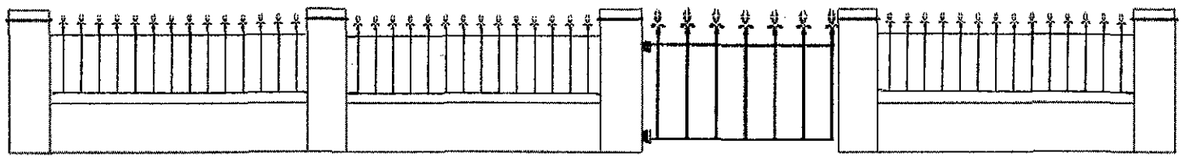

400mm low level brickwall with brick on edge coping, 600mm high railings above.
1150mm piers with tile crease detail and brick on edge coping

To be read in conjunction with Drg B733-5-6

SHDC
Planning & Development
13 JUL 2010
Ref: 0574-10

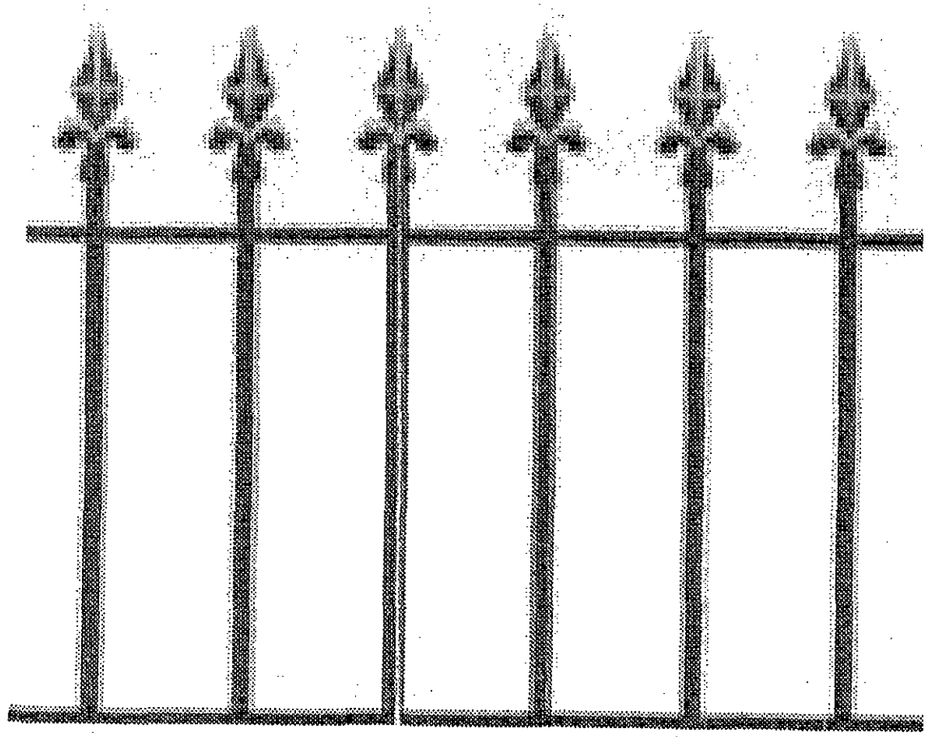

Rails at 1:5 Black Metal

REV	REVISION NOTE	DATE	DRAWN BY

PROJECT: 150 Winsover Road Spalding			
CLIENT: Making Space			
TITLE: Front Wall Detail			
DRAWN BY: SDB	DWG NO.: B733-5-Front Wall	DATE: July 10	SCALE: 1:50

Tel: 01522 544515
Fax: 01522 544522
Email: enquiries@banksiong.com

RICS

COPYRIGHT 2008 BANKS LONG & CO. ALL RIGHTS RESERVED.



Planning & Development
13 JUL 2010
Ref: 0574-10