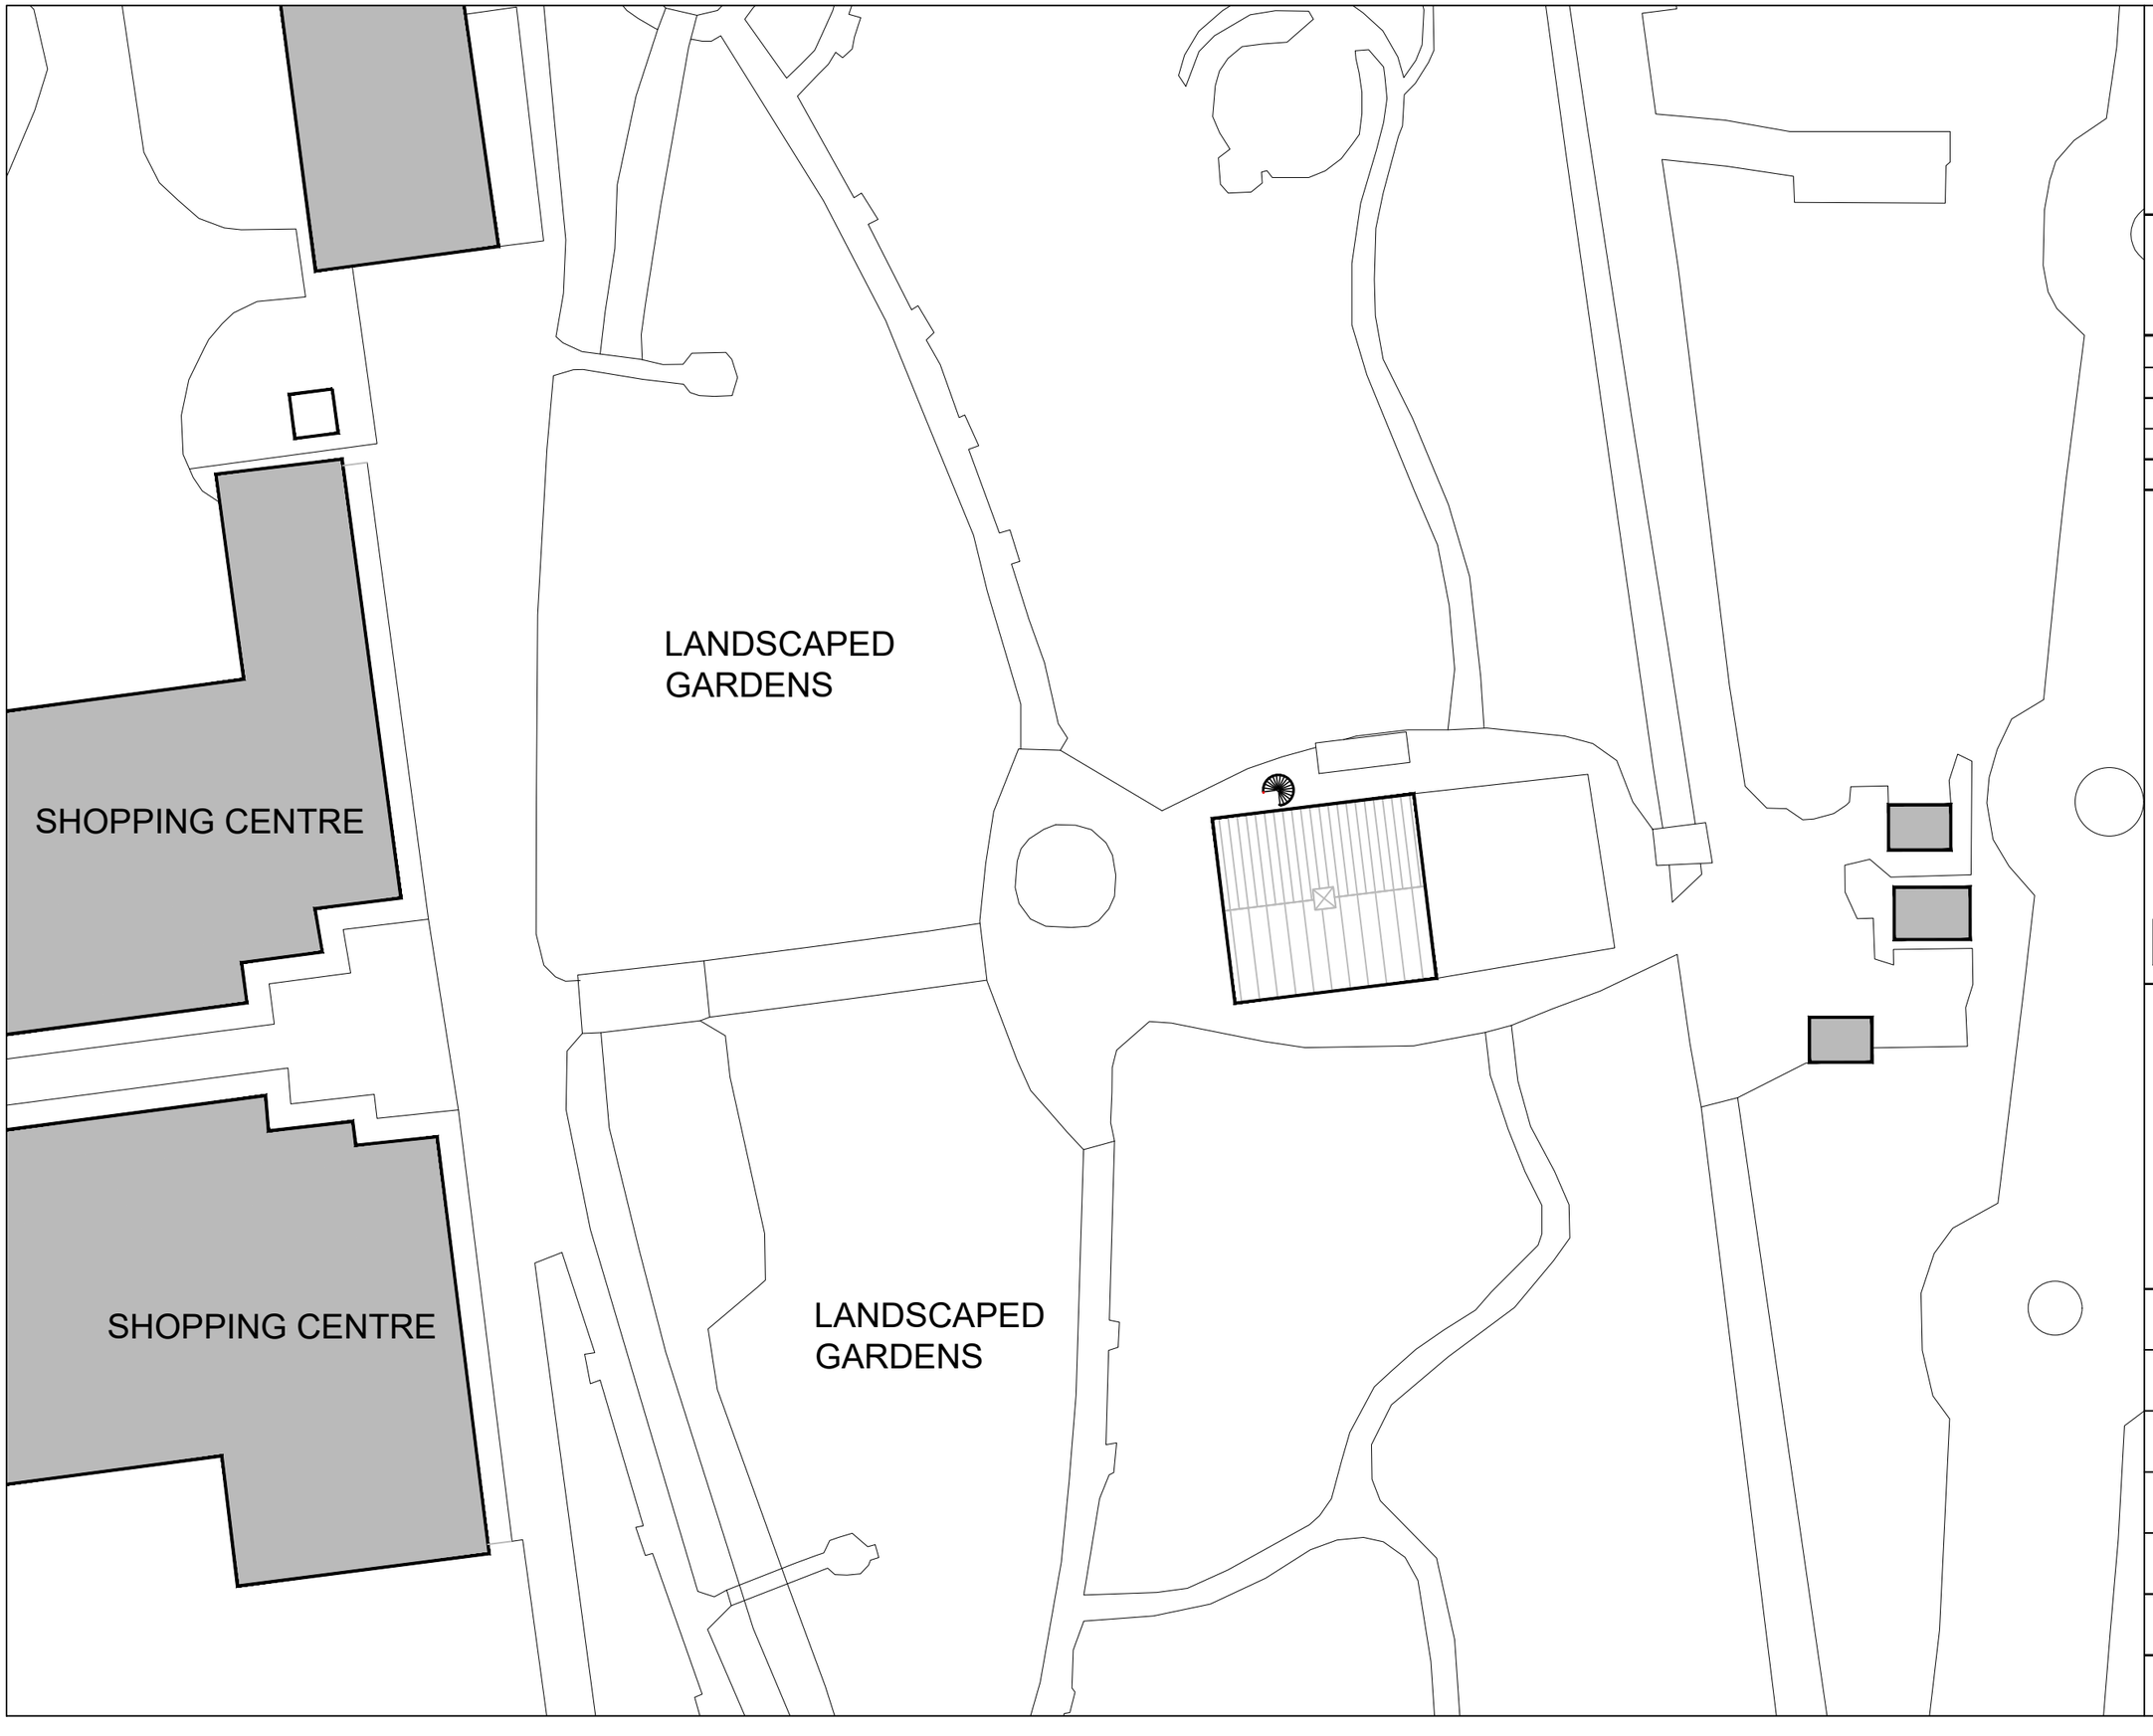


This drawing is protected by the Design Copyright Act 1968 and may not be copied or reproduced without consent.

Do not scale from this drawing. Dimensions are to be confirmed on site and subject to building control and statutory approvals.

Dimensions shown on these drawings are based on the best information available at the time of site check. If in doubt ask.

THIS DRAWING IS INDICATIVE OF DESIGN INTENT ONLY.
Not created as a Construction drawing. Further investigation & detail to be added by a professional body before Construction can start.

Approved

Date

Checked

Date

Description	Rev	Date	Drawn

INFORMATION

UK WORKSPACE

UK Workspace Ltd
Canada House
11 Commercial Street
Sheffield
S1 2AT
0844 463 9701
07710 001 442
www.ukworkspace.co.uk

Preliminary		Infomation	*
Tender		Contract	
Construction		As Built	

Client
SPRINGFIELDS OUTLET SHOPPING

Location
SPALDING, SOUTH LINCOLNSHIRE

Level
GROUND FLOOR LEVEL

Title
GENERAL ARRANGEMENT
LOCATION PLAN

Dwg no
QQ1395_(90)026

Scale	1:500 @ A3	Drawn	RJJ
		Revision	-
Date	14-03-2018	Survey	OS