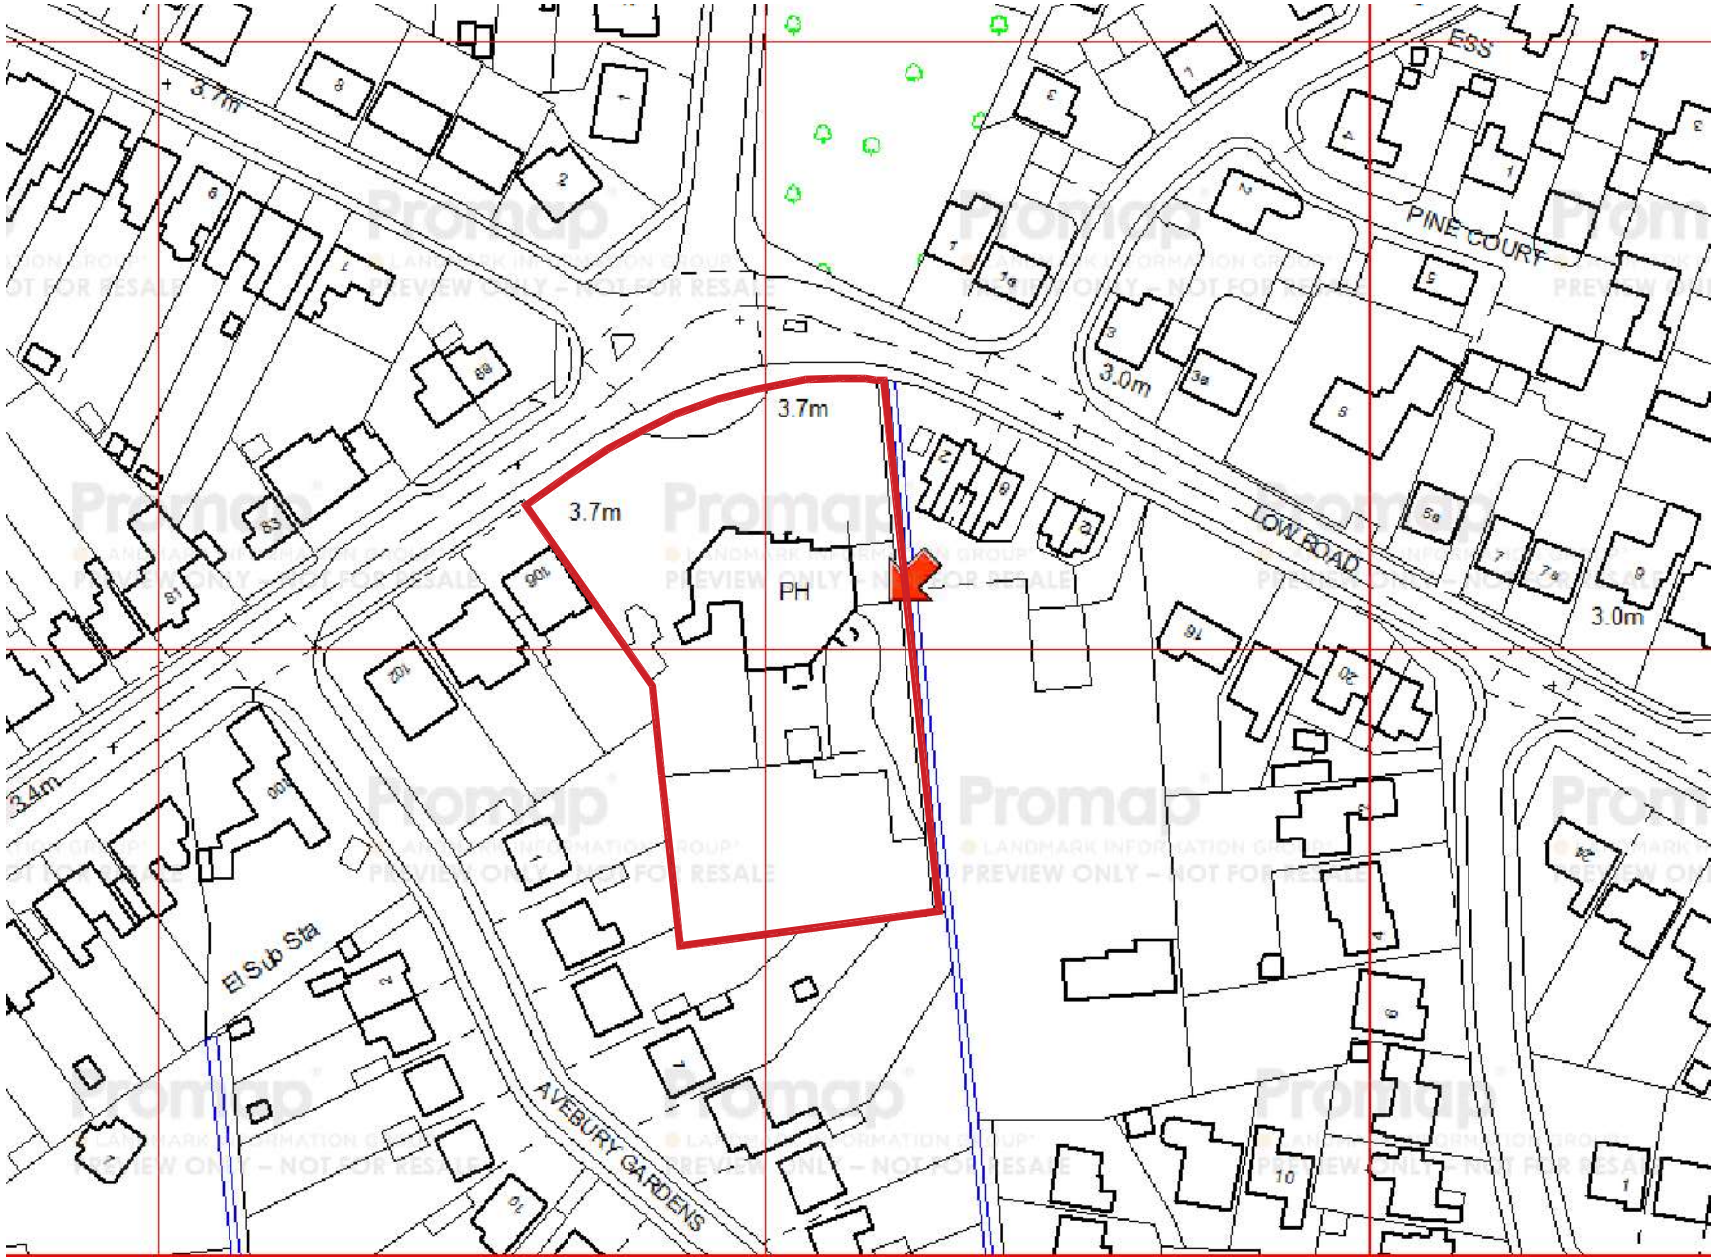


N
NORTHPOINT

0 50 100 150 m

SCALE 1 : 1250

DRAWING REVISIONS				
REV	DESCRIPTION	DATE	BY	CHK

NOTES

DO NOT SCALE, USE FIGURED DIMENSIONS ONLY.

ALL DIMENSIONS TO BE VERIFIED ON SITE PRIOR TO THE COMMENCEMENT OF ANY WORK OR THE PRODUCTION OF ANY SHOP DRAWING. ALL DISCREPANCIES TO BE REPORTED TO THE ARCHITECT.

THIS DRAWING IS TO BE READ IN CONJUNCTION WITH ALL RELATED ARCHITECT'S AND ENGINEER'S DRAWINGS AND ANY OTHER RELEVANT INFORMATION.

THIS DRAWING IS COPYRIGHT © OF DWA ARCHITECTS (LONDON) LTD.

DWA ARCHITECTS

DWA Architects (London) Ltd
Cyclops House
Link Business Park
York
United Kingdom
YO10 3JB

01904 544 400
dwa@dwa-architects.co.uk
www.dwa-architects.co.uk

CLIENT

Life Property Construction Ltd for Glenholme

PROJECT

Proposed 61 Bedroom Care Home on the Former Birds PH Site

DRAWING TITLE

Site Location Plan

DRAWING STATUS

PLANNING

SCALE	DATE	
1:1250 @ A4	03.01.2019	
DRAWN BY	CHECKED BY	
TE	JS	
JOB NO.	DWG NO.	REV
G5105	SLP01	-