
Proposed works at the site of Oliver's Nursery
Submitted by J. Ball, Horseshoe Road, Spalding.


To include
1. Extension to tunnel 1
2. Extended hardcore area
3. New hardstanding for water tank
4. New water tank

DETERMINED PLAN
SOUTH HOLLAND DC
HOUSING & PLANNING
09 MAY 2000
Ref: 0544/00

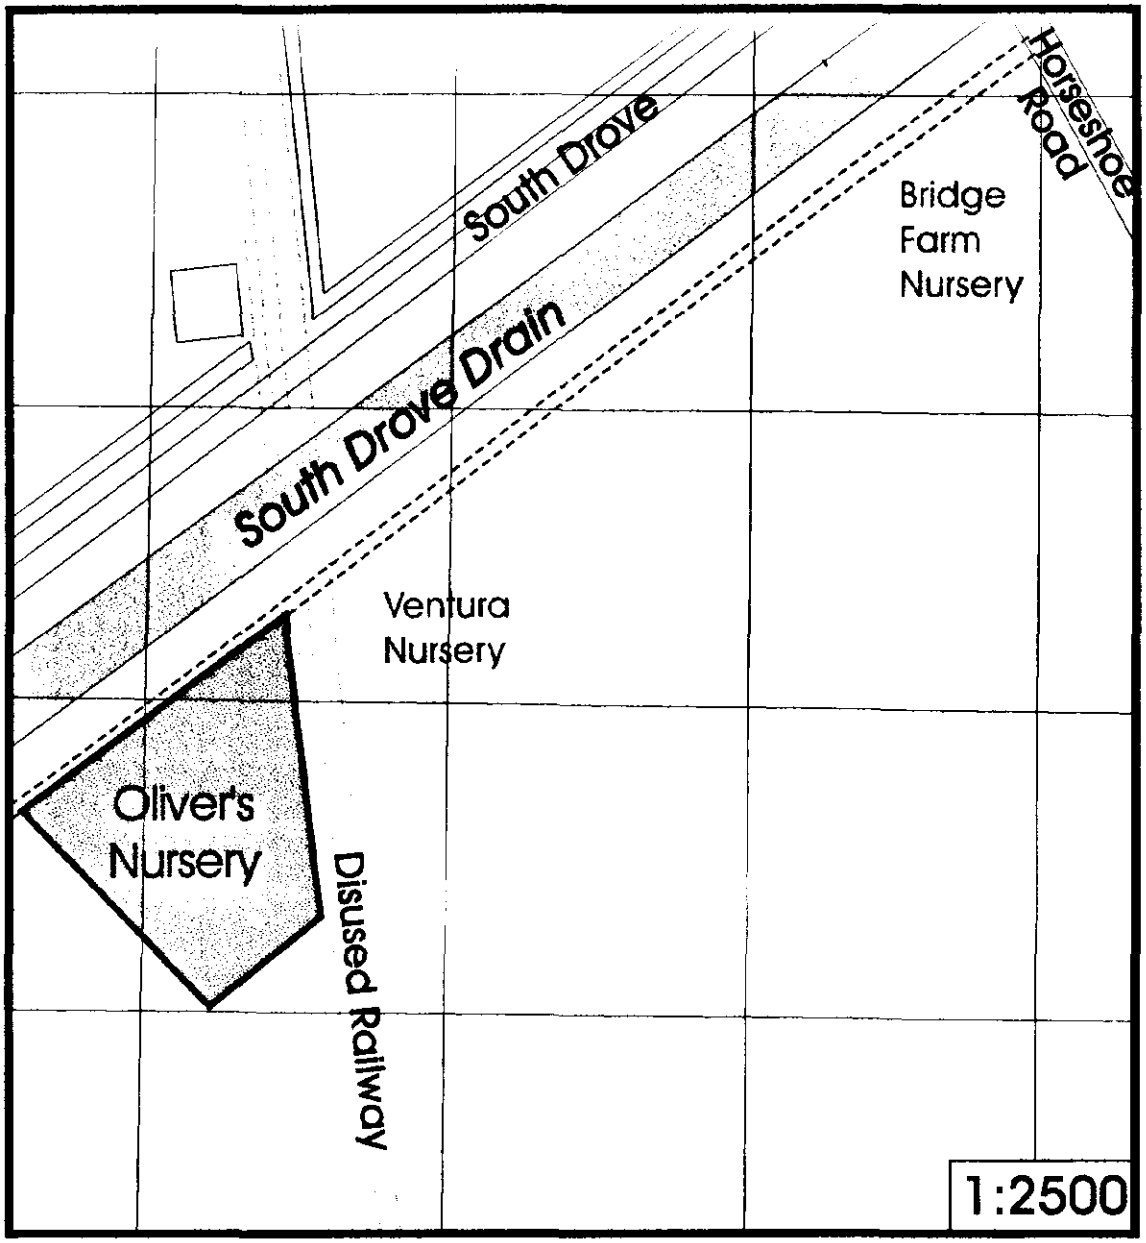


Proposed works at the site of Oliver's Nursery
Submitted by J. Ball, Horseshoe Road, Spalding.


To include
1. Extension to tunnel 1
2. Extended hardcore area
3. New hardstanding for water tank
4. New water tank

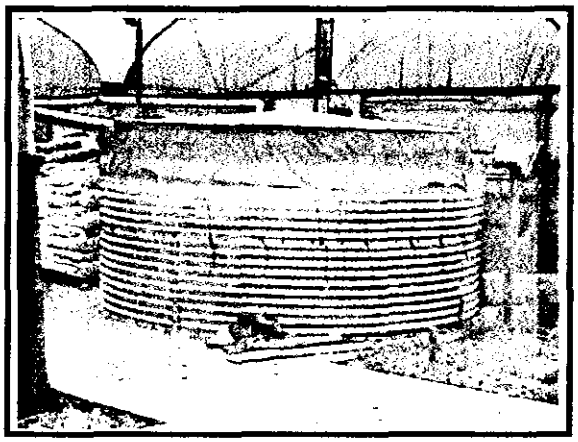

Example of Proposed new
Water Tank
12' diameter 6' high

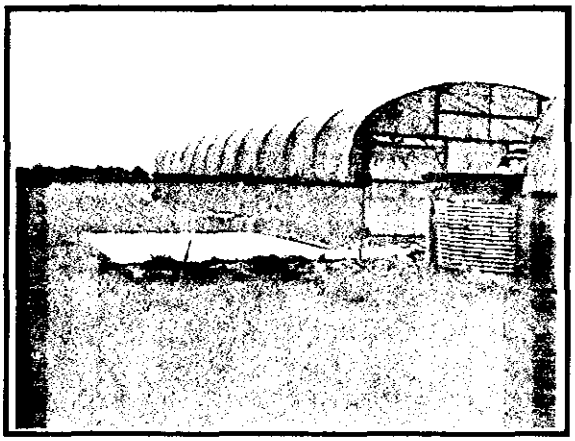

Area of concrete constructed to
place Water Tank on
7m x 5m

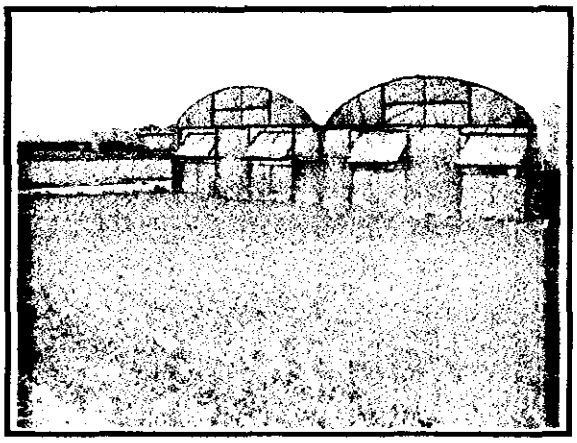

End of Tunnel 1 showing where
permission has been granted for
5m extension already, and where
we are now applying for a
further 2.5m extension.
The grassed area in the foreground
is where the hardcore would go
(between the finished extension and
the conifer boundary)




Another view of Tunnel 1 showing
where the extensions will be built and
where we propose to extend the hardcore

DETERMINED PLAN
SOUTH HOLLAND DC
HOUSING & PLANNING
09 MAY 2000
Ref: 0511/00

Proposed poly tunnel extension at the site of Oliver's Nursery - made by J. Ball, Horseshoe Road, Spalding.

Polythene Tunnel: North-East Facing Elevation

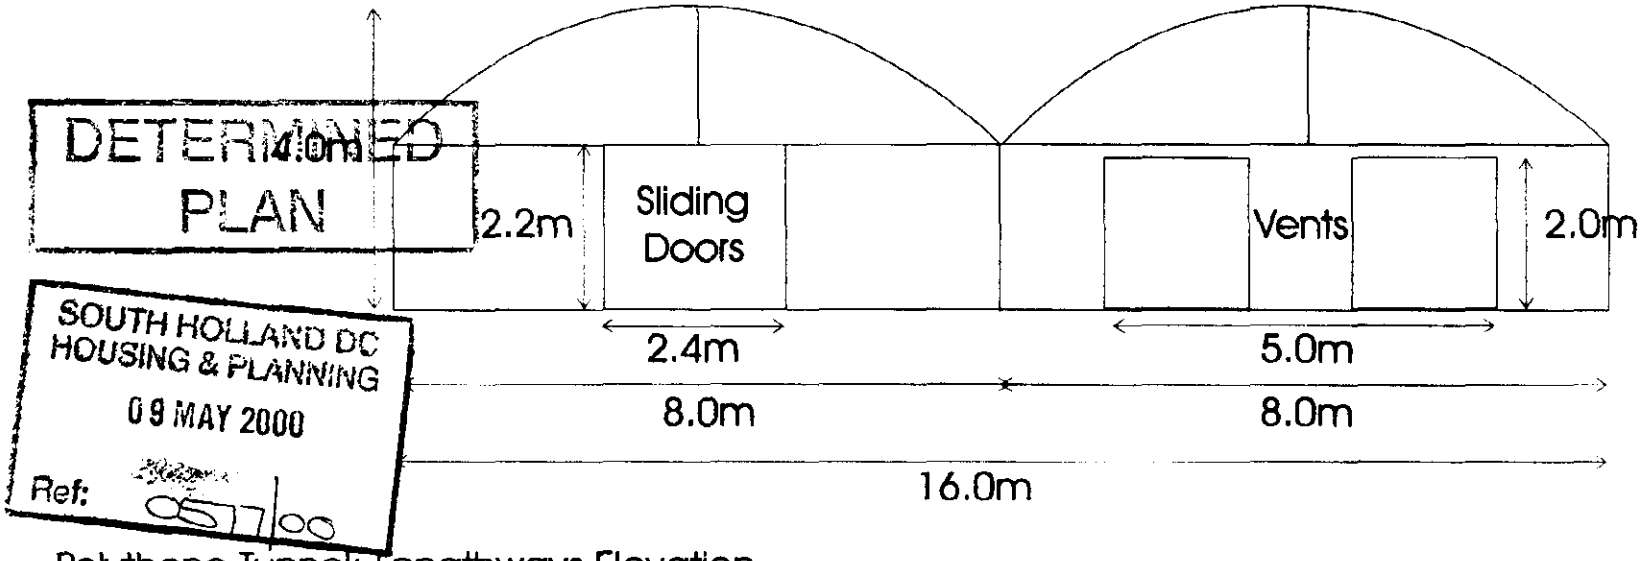



DETERMINED PLAN

SOUTH HOLLAND DC
HOUSING & PLANNING
09 MAY 2000
Ref: S/17/00

Scale 1:100

Polythene Tunnel: Lengthways Elevation

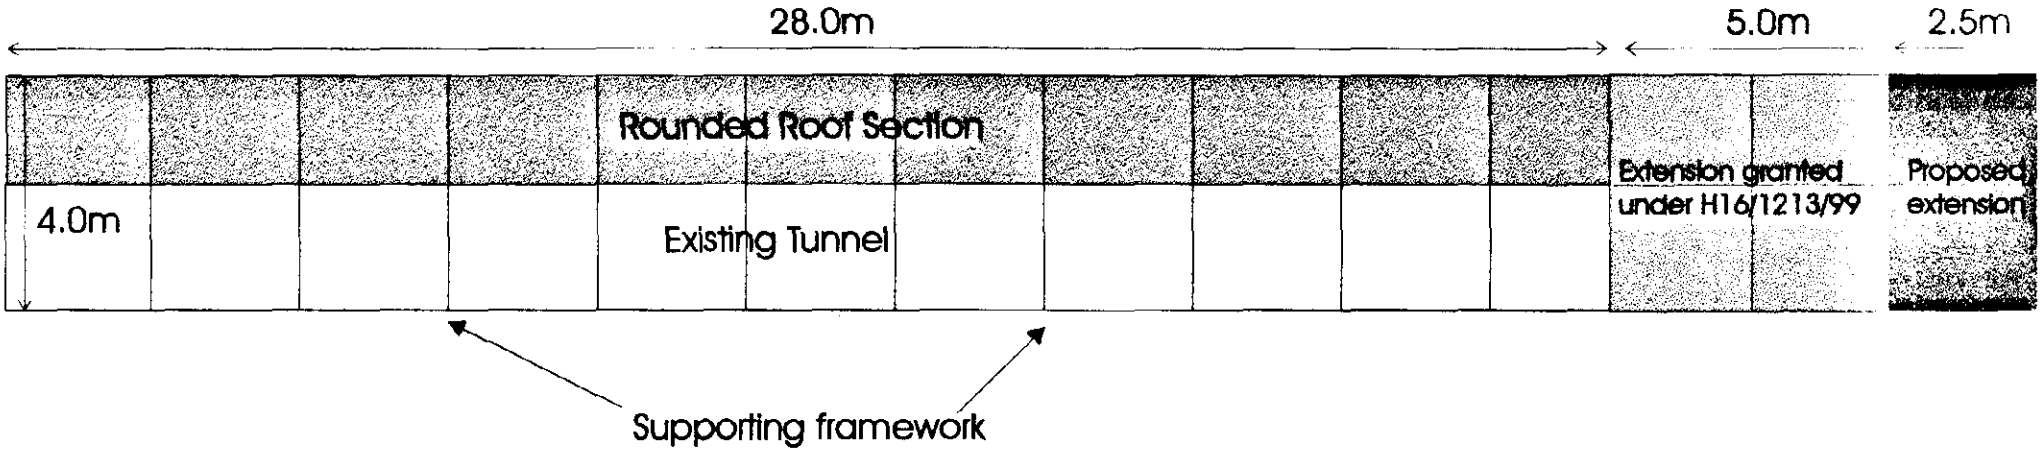

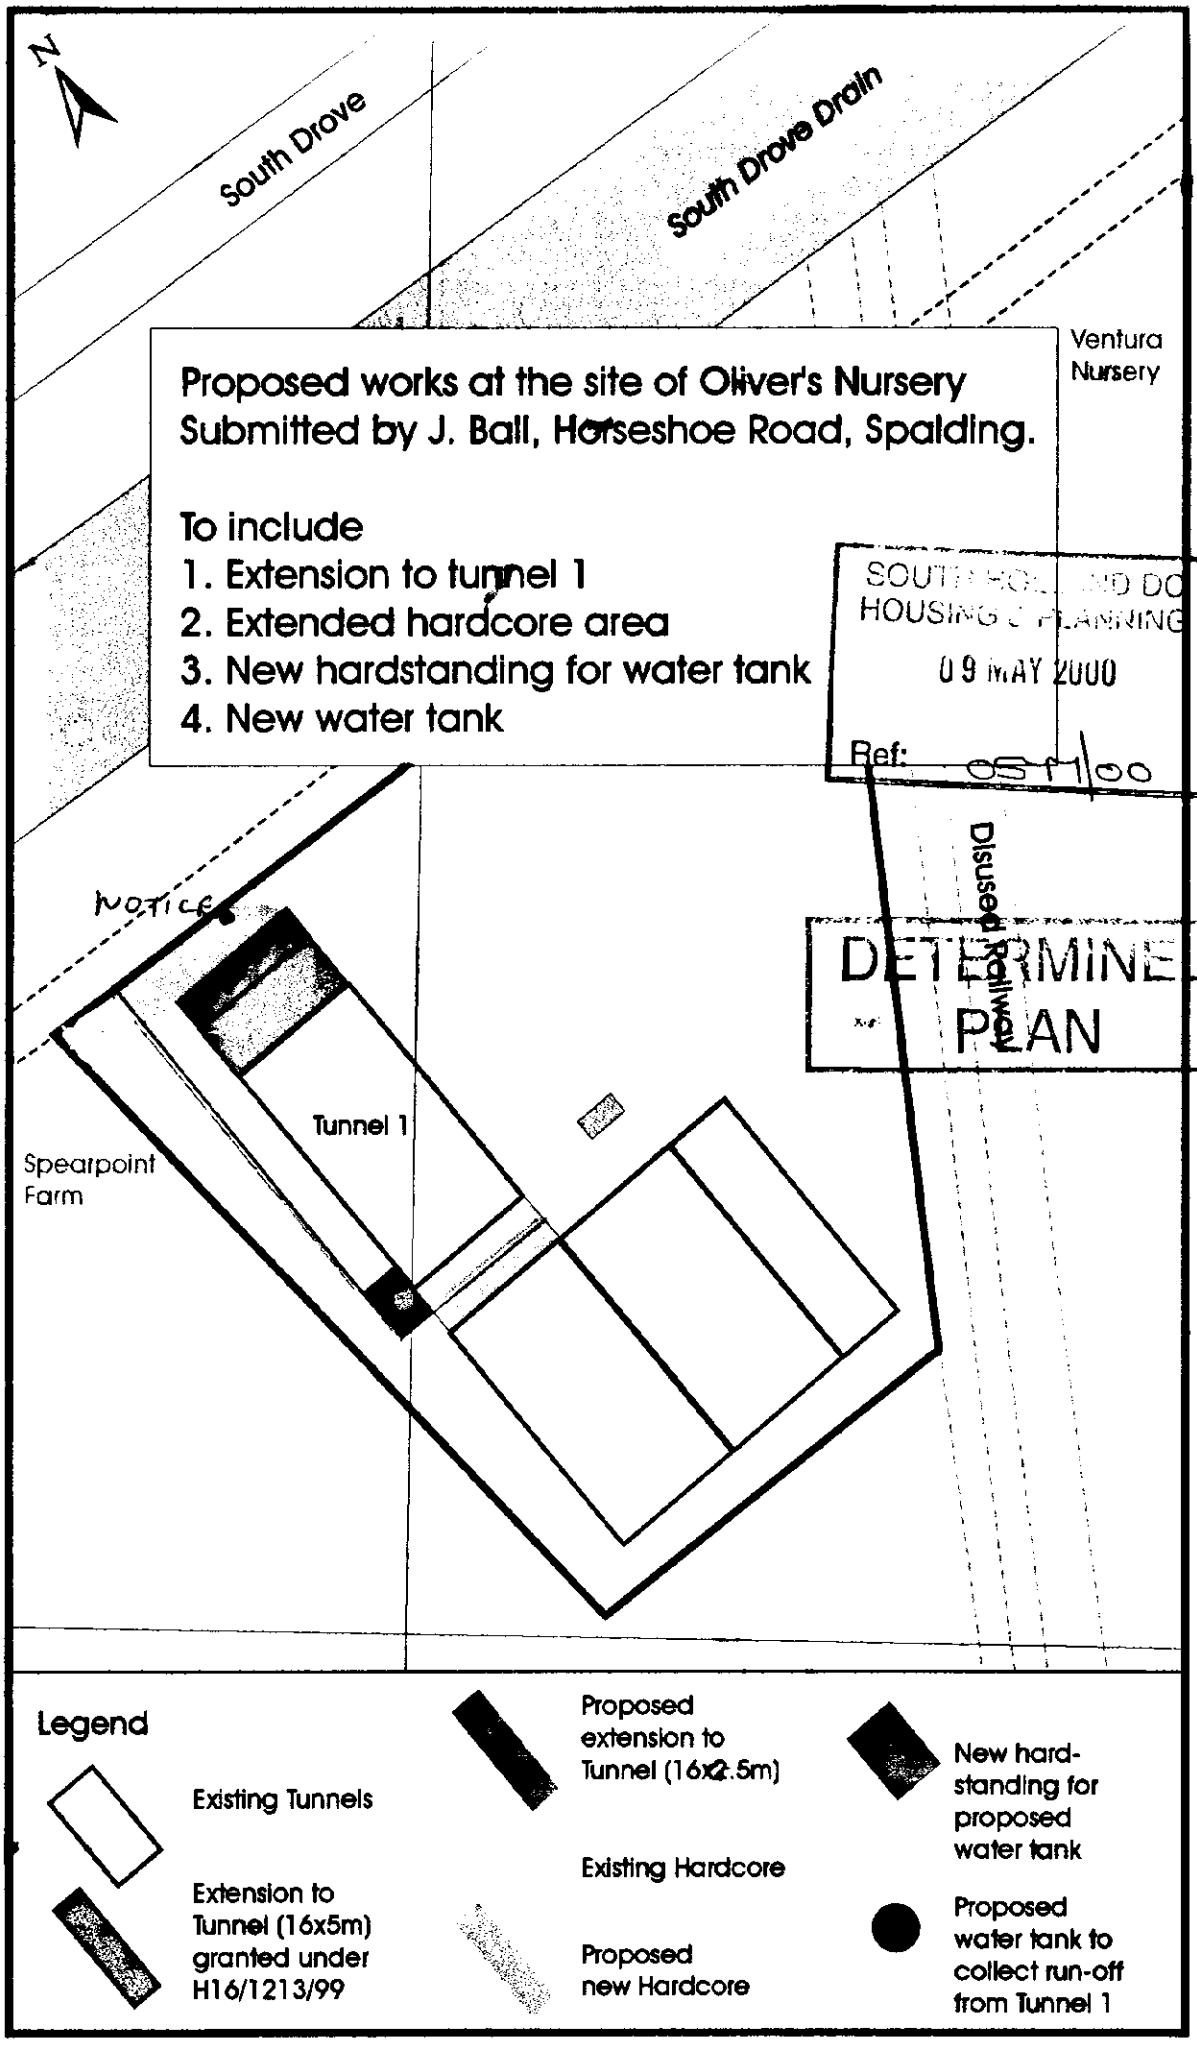
N
South Drove
South Drove Drain
Ventura Nursery
Proposed works at the site of Oliver's Nursery
Submitted by J. Ball, Horseshoe Road, Spalding.
To include
1. Extension to tunnel 1
2. Extended hardcore area
3. New hardstanding for water tank
4. New water tank
SOUTH HOLLAND DC
HOUSING & PLANNING
09 MAY 2000
Ref: S/1/00
DETERMINED PLAN
Disused Railway
Notice
Tunnel 1
Spearpoint Farm
Legend
Existing Tunnels
Extension to Tunnel (16x5m) granted under H16/1213/99
Proposed extension to Tunnel (16x2.5m)
Existing Hardcore
Proposed new Hardcore
New hard-standing for proposed water tank
Proposed water tank to collect run-off from Tunnel 1