
JATIONAL GRID PLANS Scale 1:2500

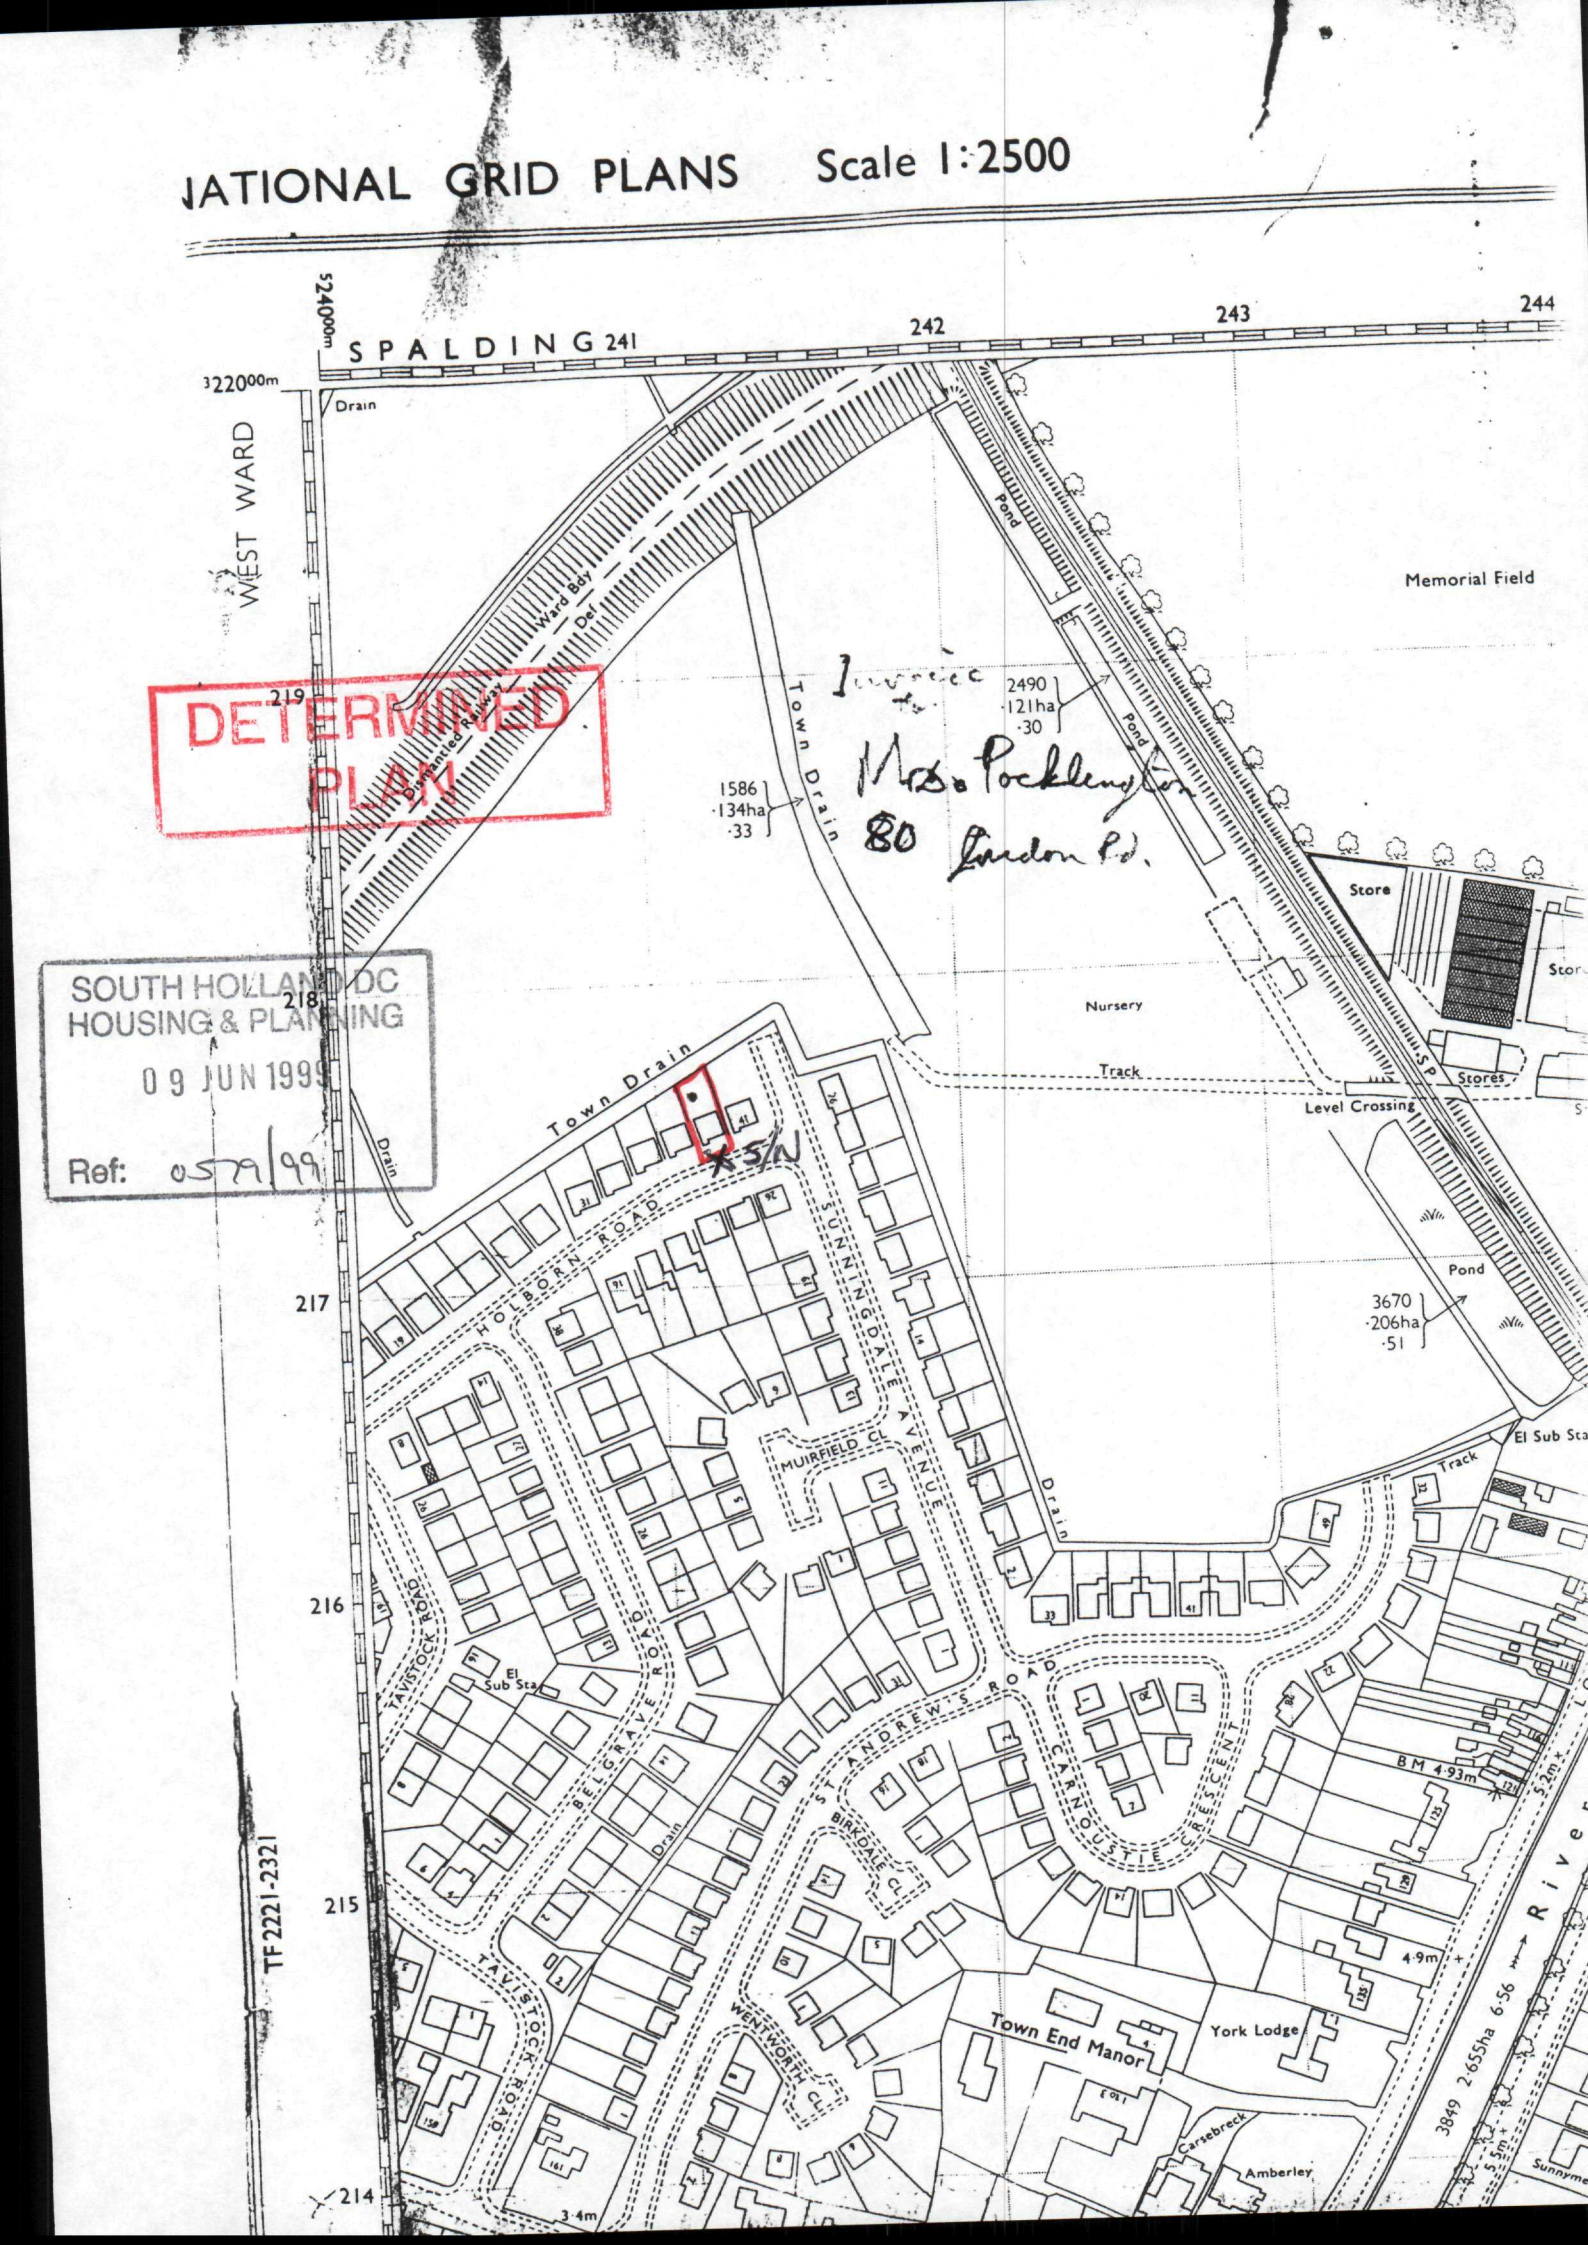

DETERMINED
PLAN

Mrs. Pocklington
80 London Rd.

SOUTH HOLLAND DC
HOUSING & PLANNING
09 JUN 1999
Ref: 0579/99