DETAILS ON THIS DRAWING ARE COPYRIGHT OF SIDEBOTTOM RICHARDSON CHENG LIMITED.THIS IS A CONFIDENTIAL DOCUMENT AND MUST NOT BE COPIED, USED OR DIVULGED IN ANY WAY WITHOUT PRIOR WRITTEN CONSENT


SURVEY STATIONS				
Name	Easting	Northing	Height	Remark
0141	524276.618	321452.193	3.385	Target on Fence

The survey grid is the National Grid obtained from ETRS89 GPS Coordinates with OSTN15 transformation. Levels shown to Ordnance Survey datum using ETRS89 GPS with OSGM15 transformation.

Surveyed boundary features are not necessarily legal boundaries

All utilities have been identified to the best of the surveyors knowledge. The correct identification can not be 100% guaranteed and should be independently verified prior to use in any design or building works.

Services covers, gullies and other features may be obscured by parked vehicles, leaf litter, building materials, waste and dense vegetation etc.

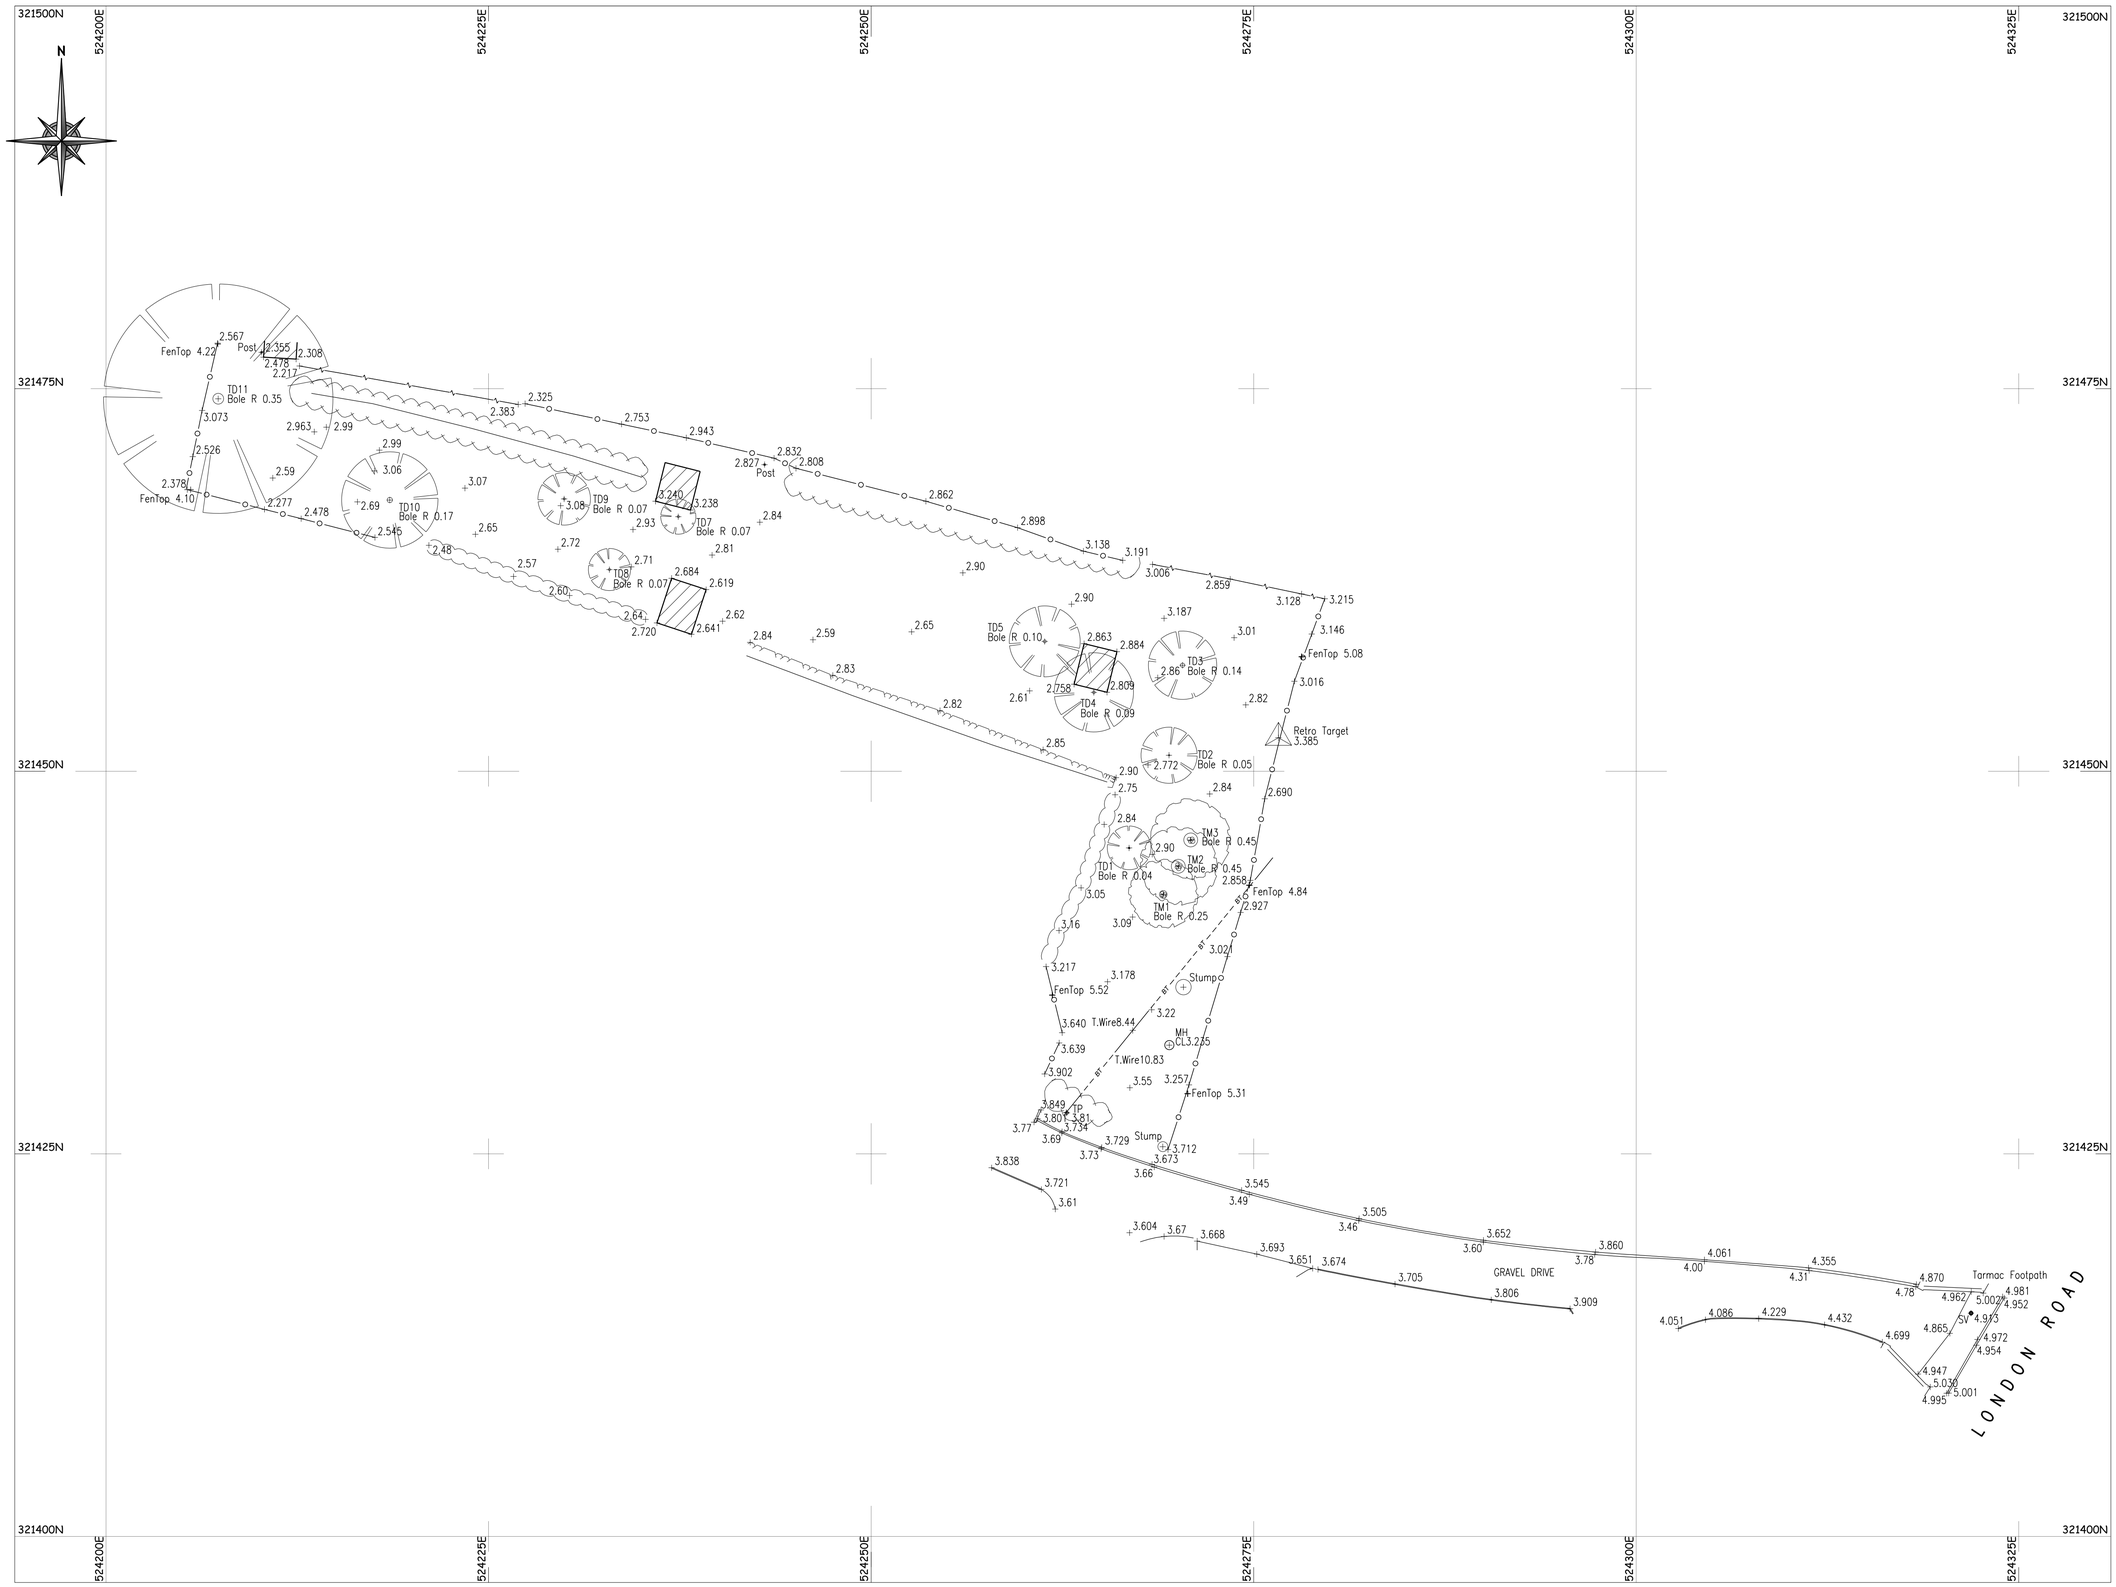

Rev	Date	Remarks

Status: FOR INFORMATION

SIDEBOTTOM RICHARDSON CHENG LTD
CONSULTING STRUCTURAL AND CIVIL ENGINEERS
15 High Street, Spalding, Lincs. PE11 1TW
Tel: 01775 712660
Fax: 01775 712635
Email: src@srcltd.com

Project: Topograpical Survey At Town End Manor, Spalding, Lincs, PE11 2TP

Title: Topographical Survey

Date	Apr .2021	Scale	1:200 @A1
Drawn	JA	Checked	AS
Design	SRC	File Name	24021-01

DRG No. 24021/01 Rev -

DETAILS ON THIS DRAWING ARE COPYRIGHT OF SIDEBOTTOM RICHARDSON CHENG LIMITED.THIS IS A CONFIDENTIAL DOCUMENT AND MUST NOT BE COPIED, USED OR DIVULGED IN ANY WAY WITHOUT PRIOR WRITTEN CONSENT