



FRONT ELEVATION

SIDE ELEVATION

REAR ELEVATION

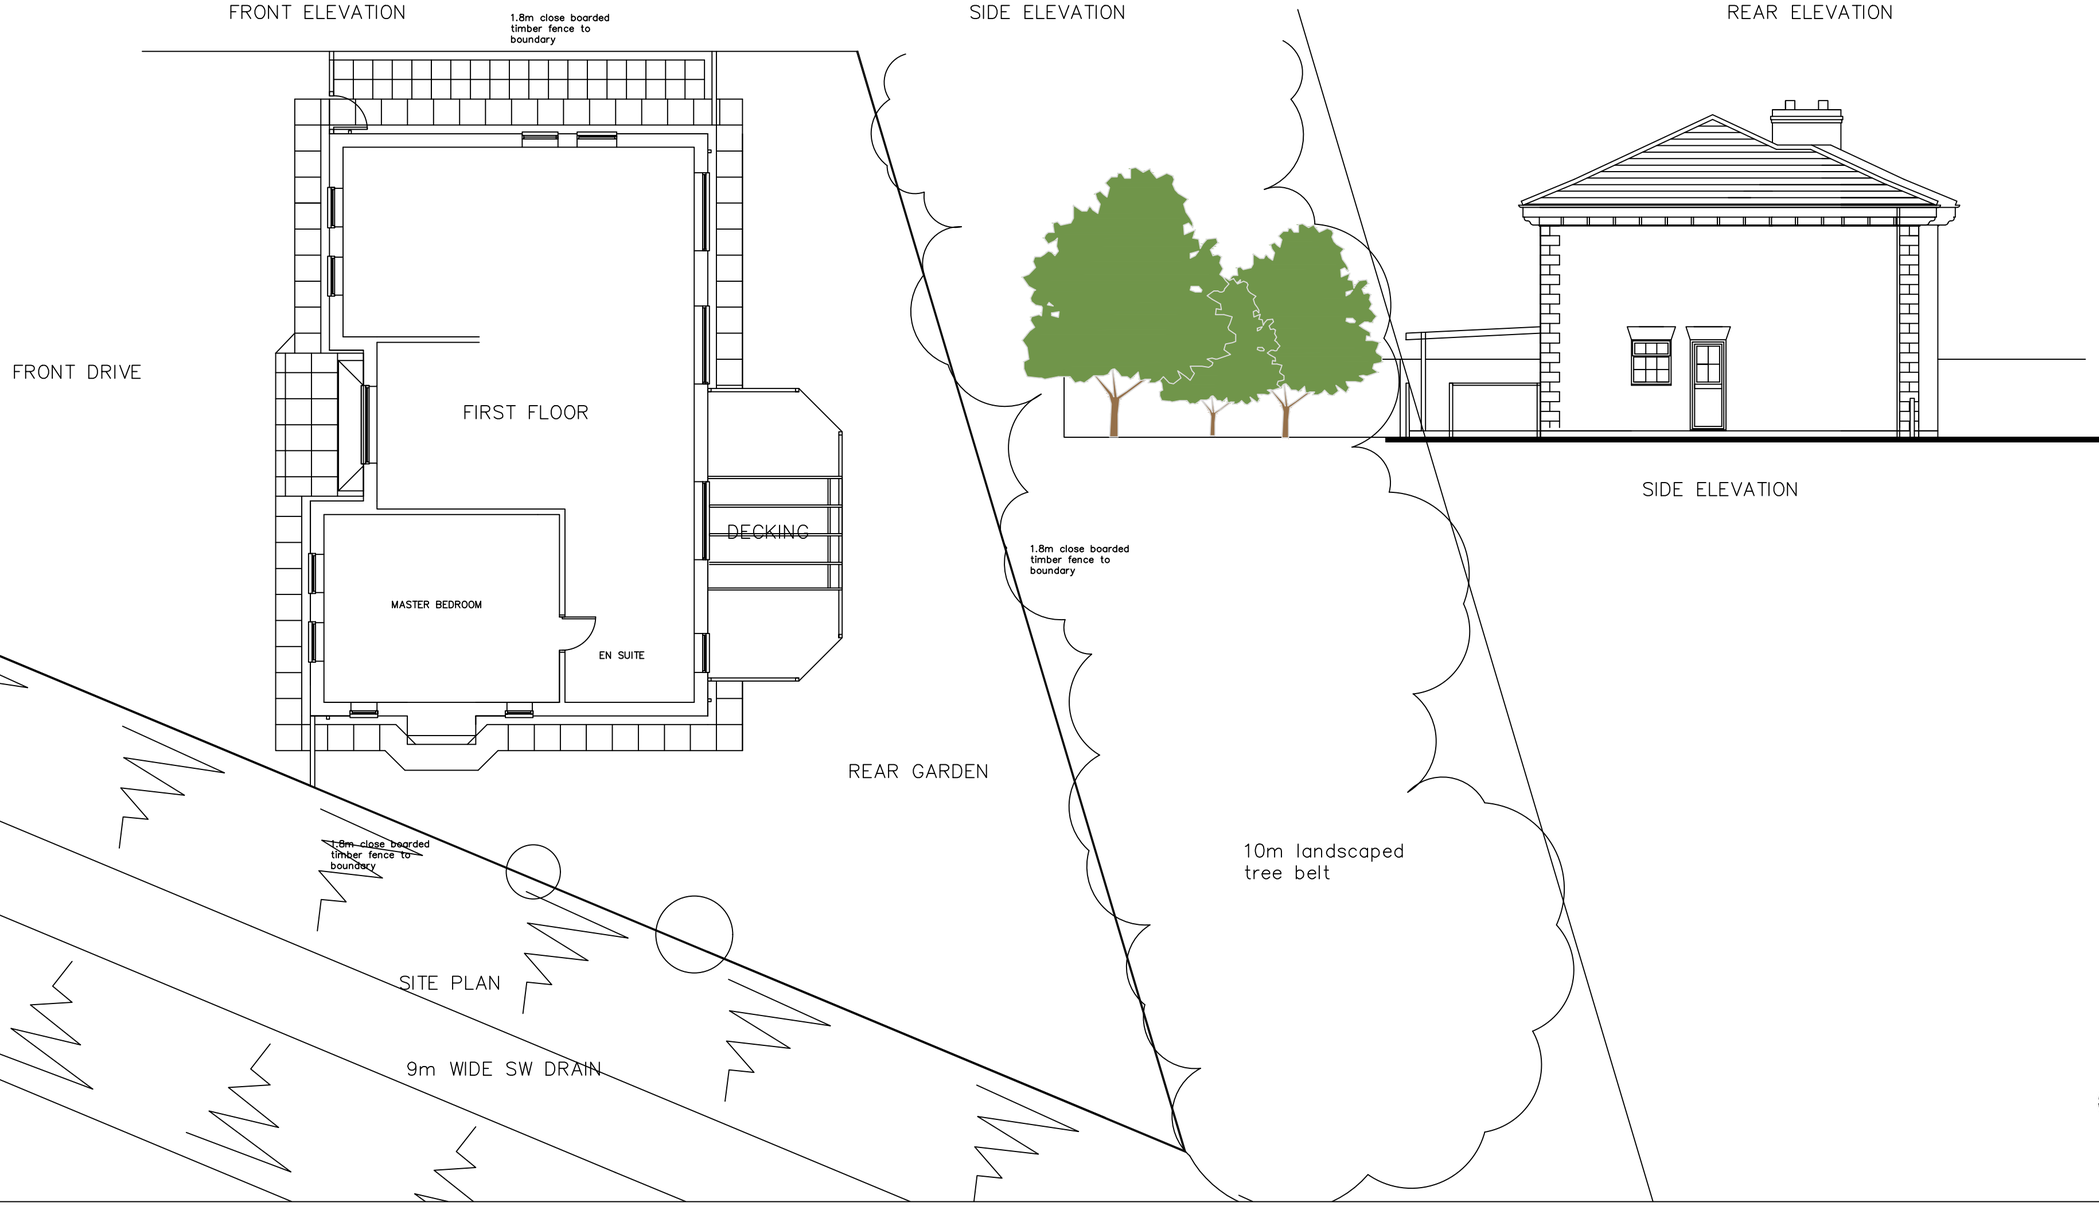


## Information

Drawing not for construction. All dimensions are given in millimeters unless stated otherwise. Do not scale from this document other than for the purposes of planning.
All survey information by others. Check all dimensions on site. Site boundaries to be confirmed by clients solicitors with reference to title deeds.
This drawing is intended for use by the commissioning client only and do not assume any liability to any third party for the information herein.
This drawing shall be read in conjunction with all other associated project information and related consultants/ designers documents.
Immediately report any discrepancies, errors or omissions on this document to the originator, document to be used only for status noted.

Project

PROPOSED BALCONY TO MASTER BEDROOM AT 25 SOREL DRIVE, SPALDING FOR MR&MRS N WILLOT FIELD

Drawing

EXISTING PLANS AND ELEVATIONS

| Scale | Date. | Drwg No |
|---|---|---|
| 1:100 | 14:06:23 | AS1 |