


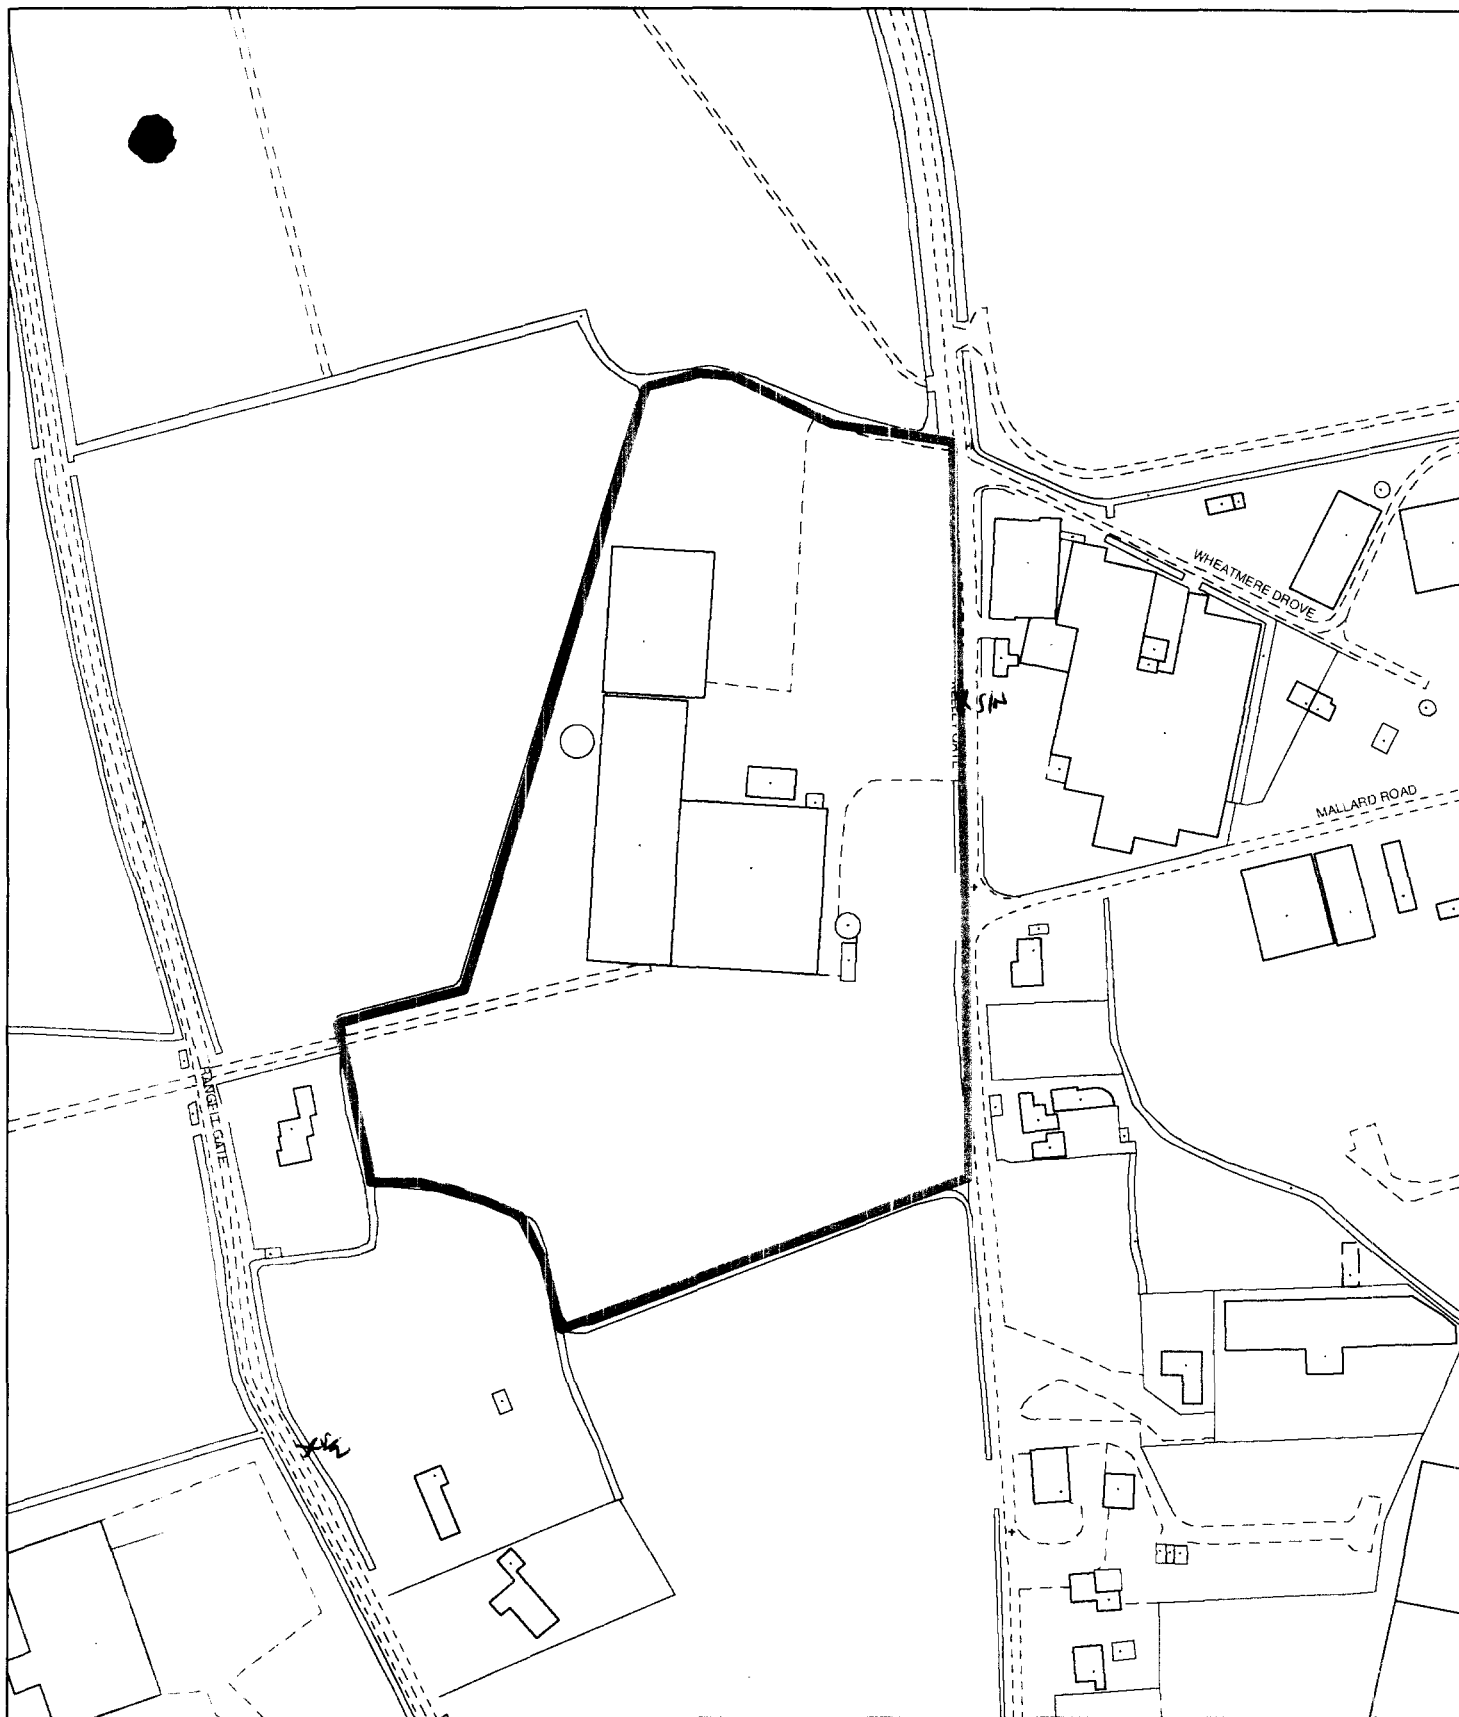

**Planning Application Location Plan
Ward Member Notification**

H16/0583/02


Scale: 1:2500

Planning and Development

Council Offices, Priory Road, Spalding, Lincolnshire
PE11 2XE

PLEASE DO NOT COPY THIS PLAN

This map is reproduced from Ordnance Survey material with permission of Ordnance Survey on behalf of Her Majesty's Stationery Office (c) Crown copyright. Unauthorised reproduction infringes Crown copyright and may lead to prosecution or civil proceedings. South Holland District Council LA079413 2002

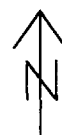

47

KEITH BUTTERS LTD.
KELL GATE, SPALDING

8-153

28
12-016

F.B.

29
890

HALF MILE DIKE

35
7-736

31
7-582

B.M. 11-0

Fulney Farm
34
1-451

32
5-728

M.P.

102

4-470
12

B.M. 13-4

49
622

50
296

46
872

47
102

12

53
911

45
2-388

51
2-326

52
3-863

54
178

B.M. 11-6

68
764

Low Fulney

67
6-488

65
6-232

64
11-055

71
1-528

70
3-305

73
434

B.M. 13-3

Cunningham's
Lodge

USEFUL TO THE

NET

11-150

47

KEITH BUTTERS LTD.
KELLET GATE, SPALDING

28
12-016

35
7-736

31
7-582

Fulney
Farm

34
1-451

32
5-728

SHDC
Planning & Development

16 MAY 2002

0583102

DETERMINED
PLAN

Low Fulney

Cunningham's
Lodge