


THE PURPOSE OF THIS PRELIMINARY DESIGN IS TO PROVIDE INFORMATION FOR FURTHER TECHNICAL AND OPERATIONAL EVALUATION. THIS DOCUMENT SHOULD NOT AT ALL BE CONSIDERED AS AN INSTRUCTION FOR CONSTRUCTION PURPOSES.

Location Plan

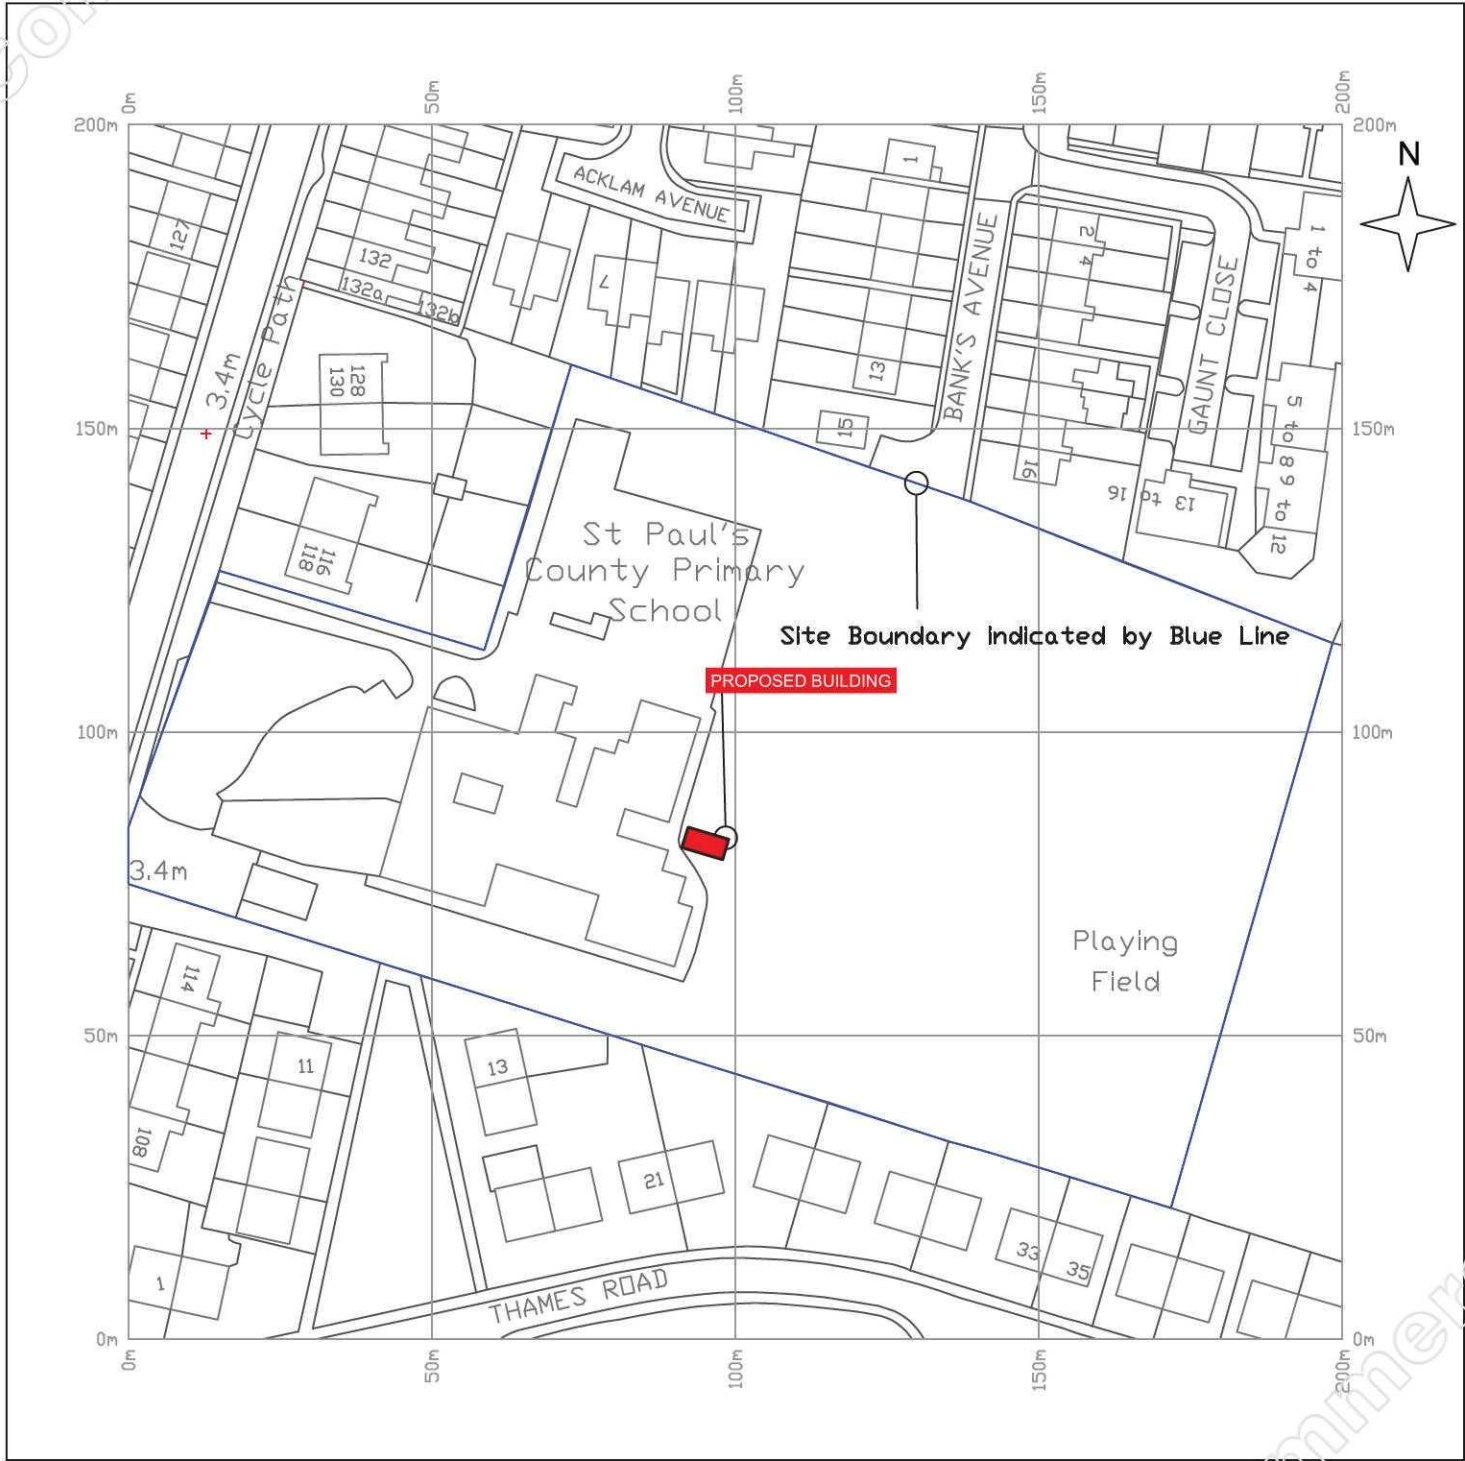

NOTES A3 SHEET SIZE

REV	DATE	DESCRIPTION	DR'N/CH'D
00		FIRST ISSUE	

CLIENT	ST. PAUL'S CP SCHOOL & NURSERY		
PROJECT	KPO/192500		
TITLE	LOCATION PLAN		
STATUS	DESIGN DEVELOPMENT		
ORIGINATOR	AG	SCALE (ON A3)	1:1250
DRAWN BY	AS	CREATED ON	18.02.2015
APPROVED BY	AG		

KP14383-LocPlan	00
DRAWING N°	REVISION

PKL Group (UK) Ltd
Malvern View Business Park
Stella Way
Bishops Cleeve
Cheltenham
Gloucestershire GL52 7DQ
United Kingdom
Tel: +44 (0) 1242 663000
Fax: +44 (0) 1242 677819
postbox@pkll.co.uk
www.pkll.co.uk

© 2011 PKL Group (UK) Ltd. This document and all information herein is confidential and the intellectual property of PKL Group (UK) Ltd. It is classified in accordance with terms that it will not be disclosed to any third party, used, copied, reproduced, or otherwise disclosed in whole or in any part to any person or firm for manufacturing, marketing, or for any other purpose without the written permission of PKL Group (UK) Ltd. The copyright is reserved by PKL Group (UK) Ltd. © 2011 PKL Group (UK) Ltd.