SOUTH HOLLAND DC
HOUSING & PLANNING
31 MAY 1995
Ref: 0583 | 95

PROPOSED LEAN-TO EXTENSION FOR

Mr D. JAMES WYEPLANTS LTD
ROMAN BANK, SPALDING

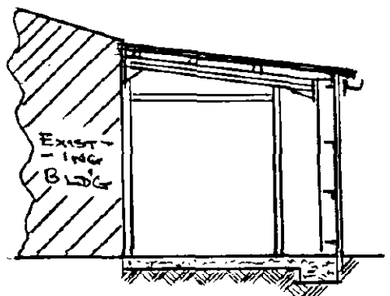

SECTION AA

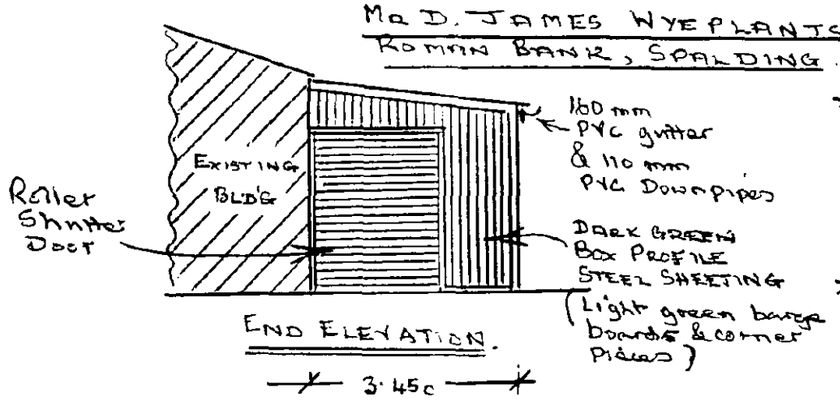

END ELEVATION.

3·45c

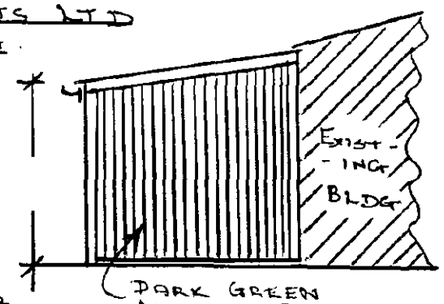

END ELEVATION.

NATURAL GREY BIG 6 ASBESTOS — SIDE & END LAPS SEALED.

DARK GREEN ASBESTOS PANEL SHEETS (To this side)

SIDE ELEVATION. SCALE 1—100.

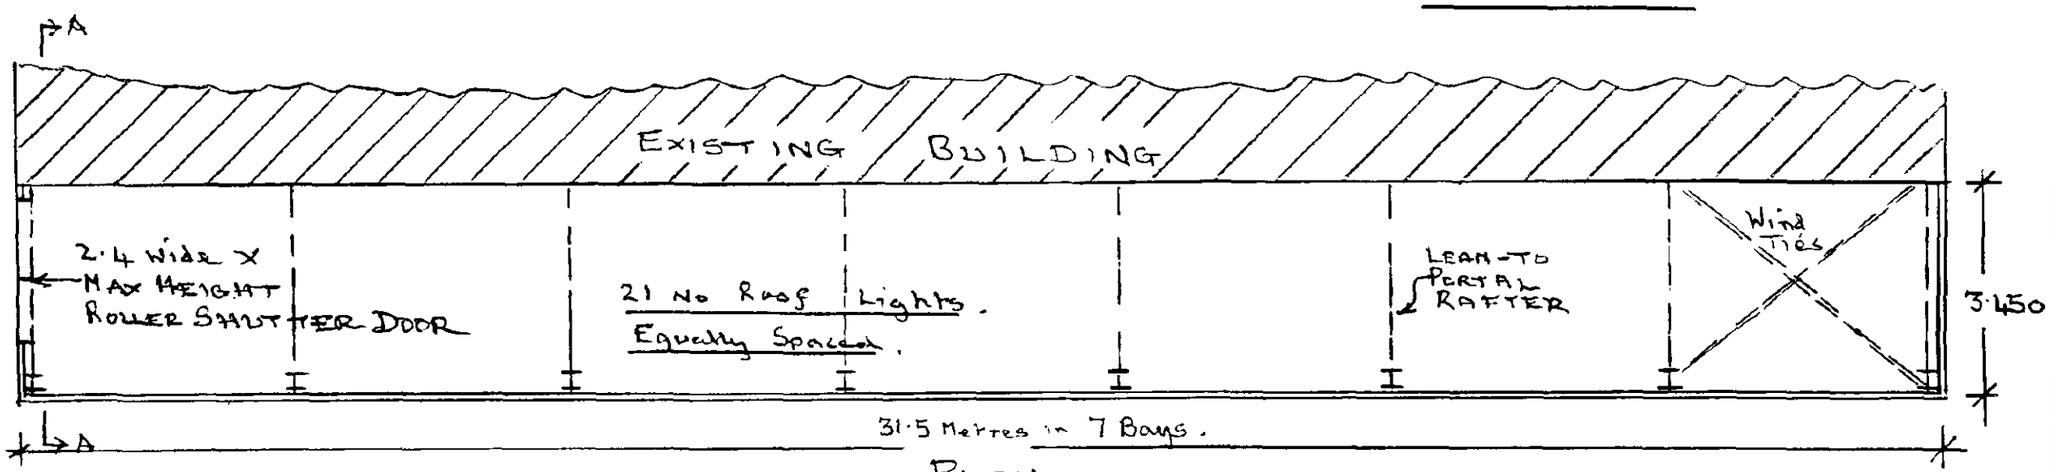

PLAN.