


NEIL DOWLMAN
Architecture

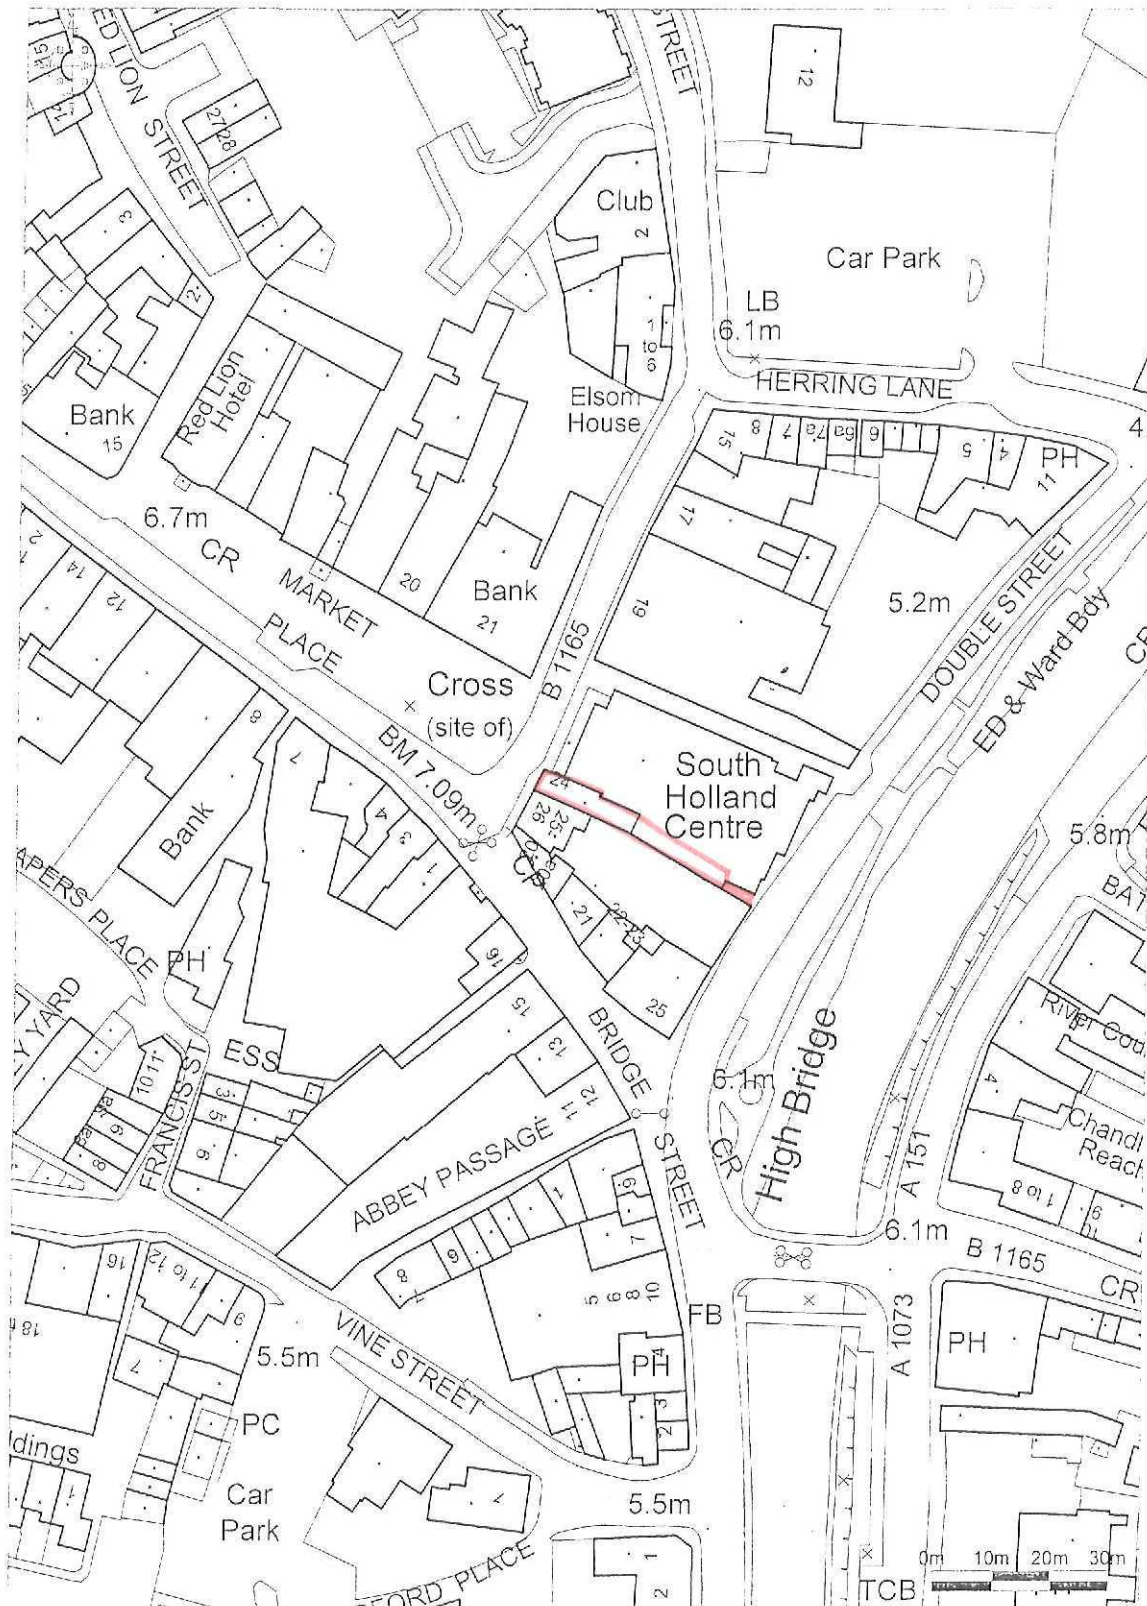

Ordnance Survey

© Crown Copyright 2008. All rights reserved. Licence number 100020449. Plotted Scale - 1:1250

NEIL DOWLMAN ARCHITECTURE LTD LICENCE NO. 100040661

Rel.