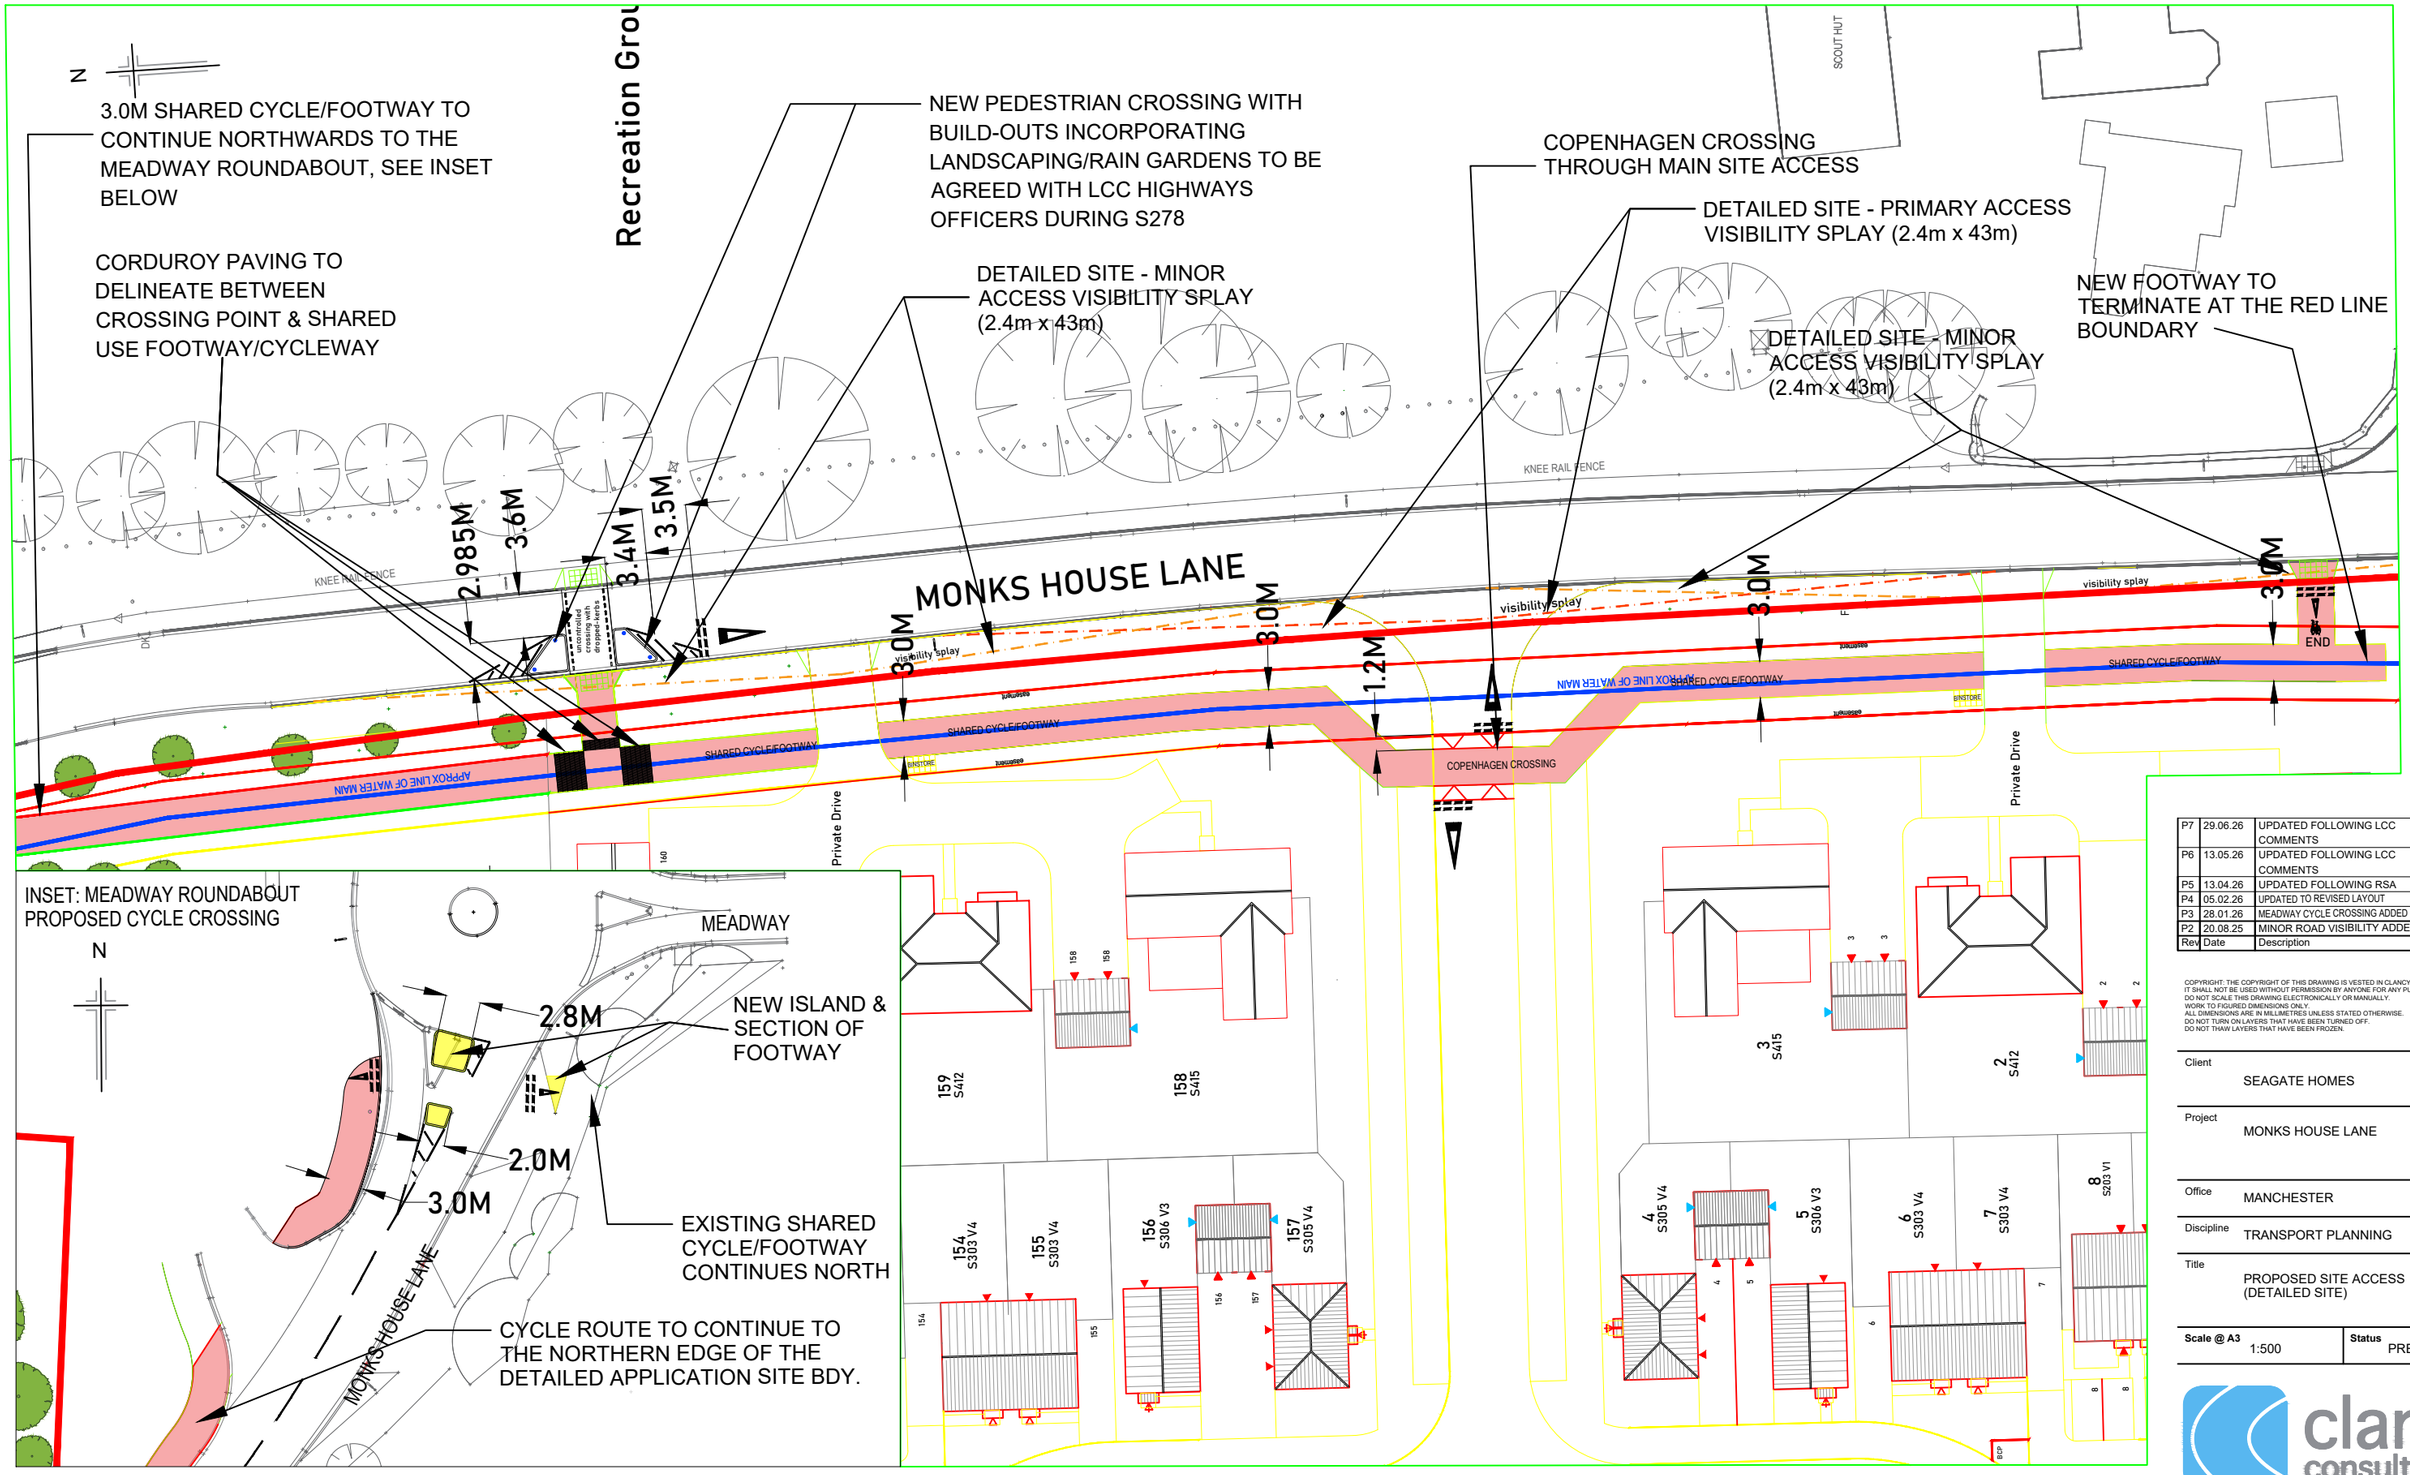


NOTES:

1. ALL VEGETATION TO THE EAST OF THE VISIBILITY SPLAY LINES TO BE CUT BACK AND MAINTAINED AT A HEIGHT OF NO GREATER THAN 200MM.

Rev	Date	Description	By	Check	App.
P7	29.06.26	UPDATED FOLLOWING LCC COMMENTS	CN	KE	KE
P6	13.05.26	UPDATED FOLLOWING LCC COMMENTS	HB	CN	KE
P5	13.04.26	UPDATED FOLLOWING RSA	HB	CN	KE
P4	05.02.26	UPDATED TO REVISED LAYOUT	HB	CN	KE
P3	28.01.26	MEADWAY CYCLE CROSSING ADDED	HB	CN	KE
P2	20.08.25	MINOR ROAD VISIBILITY ADDED	KY	KY	KY

COPYRIGHT: THE COPYRIGHT OF THIS DRAWING IS VESTED IN CLANCY CONSULTING.
IT SHALL NOT BE USED WITHOUT PERMISSION BY ANYONE FOR ANY PURPOSE.
DO NOT SCALE THIS DRAWING ELECTRONICALLY OR MANUALLY.
WORK TO FIGURED DIMENSIONS ONLY.
ALL DIMENSIONS ARE IN MILLIMETRES UNLESS STATED OTHERWISE.
DO NOT TURN ON LAYERS THAT HAVE BEEN TURNED OFF.
DO NOT THAW LAYERS THAT HAVE BEEN FROZEN.

Client: SEAGATE HOMES

Project: MONKS HOUSE LANE

Office: MANCHESTER

Discipline: TRANSPORT PLANNING

Title: PROPOSED SITE ACCESS (DETAILED SITE)

Scale @ A3: 1:500

Status: PRELIMINARY

clancy consulting

www.clancy.co.uk

Originator	Job Number	Discipline	Building/Zone
CCL	8-3024	TRP	ALL
Type	**Level**	**Drawing No.**	**Revision**
SK	00	100	P7