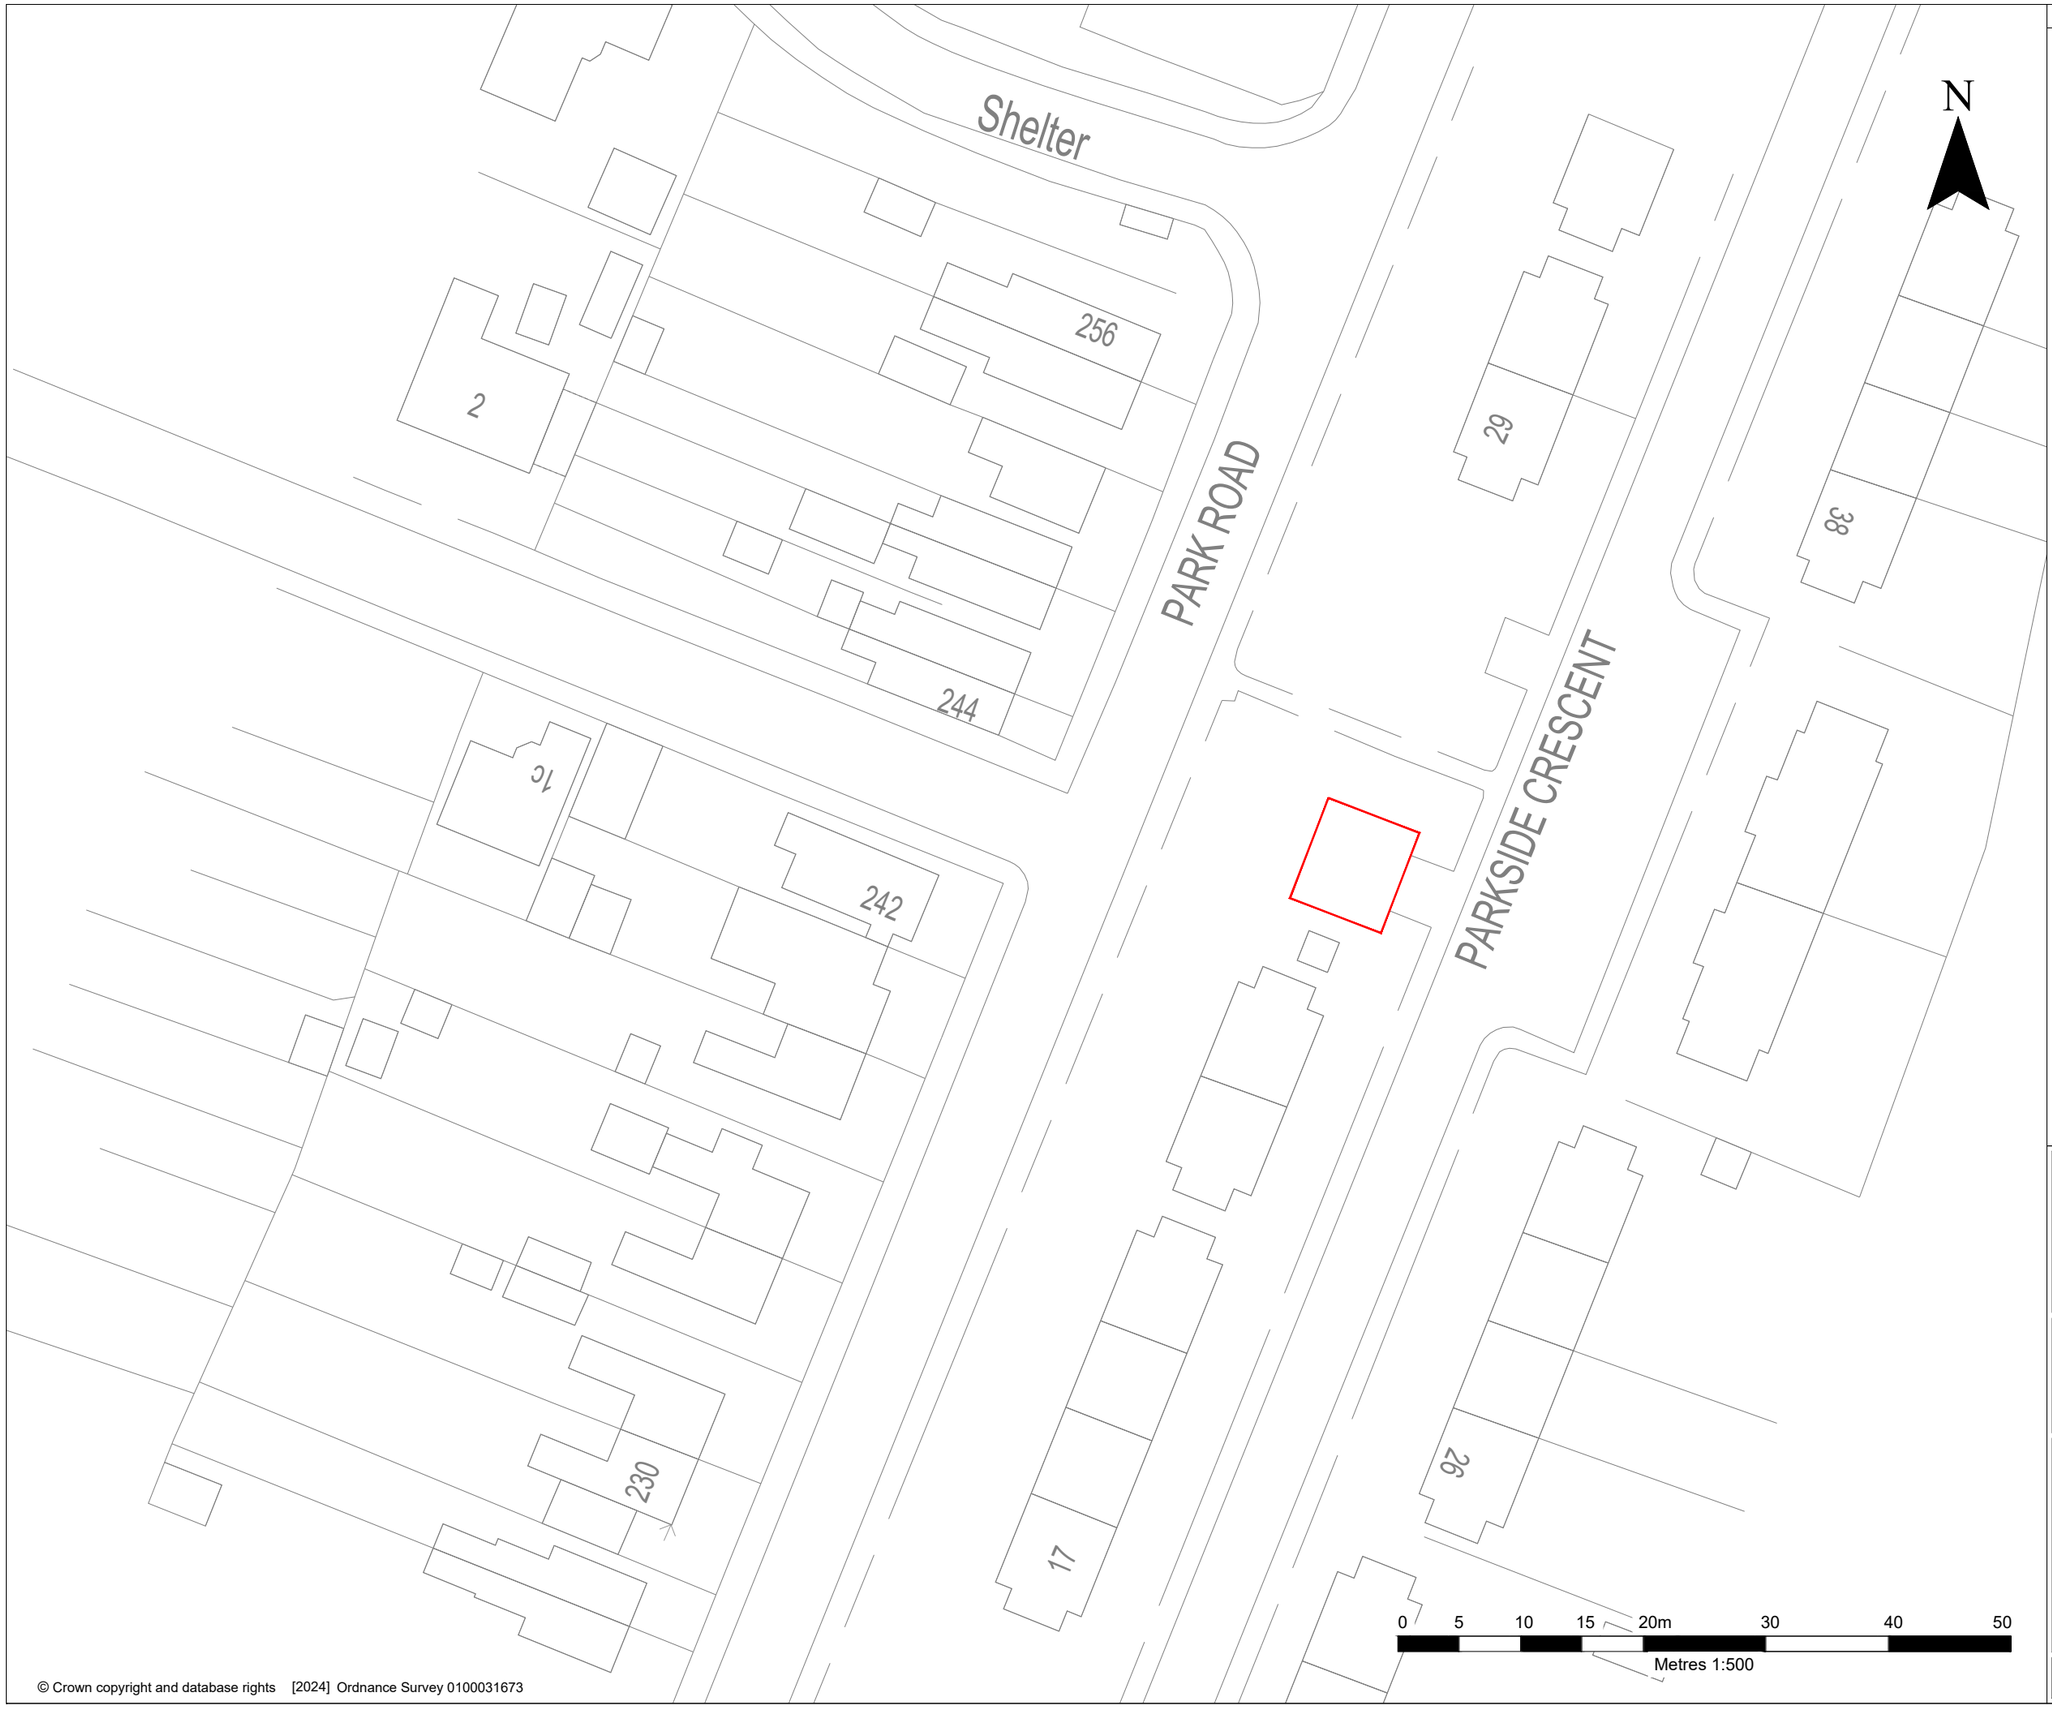


© Crown copyright and database rights [2024] Ordnance Survey 0100031673

LEGEND

SITE BOUNDARY

BATTERY BOX

AMP CLEAN ENERGY
1 DOVER STREET
LONDON
W1S 4LD

Parkside Crescent,
Spalding, PE11 1QT

PARKSIDE BOX
BATTERY BOX BB - 01286

SITE LOCATION PLAN

PLAN 1

Scale	Date
SCALE AS SHOWN	JULY 2024

DRAWN BY: AF