ALL DIMENSIONS IN mm DO NOT SCALE : IF IN DOUBT ASK

COPYRIGHT
THIS DRAWING IS PRIVATE AND CONFIDENTIAL AND IS SUPPLIED CONDITION THAT IT IS NOT TO BE USED FOR ANY PURPOSE COMMUNICATED TO ANY THIRD PARTY WITHOUT THE PERMISSION

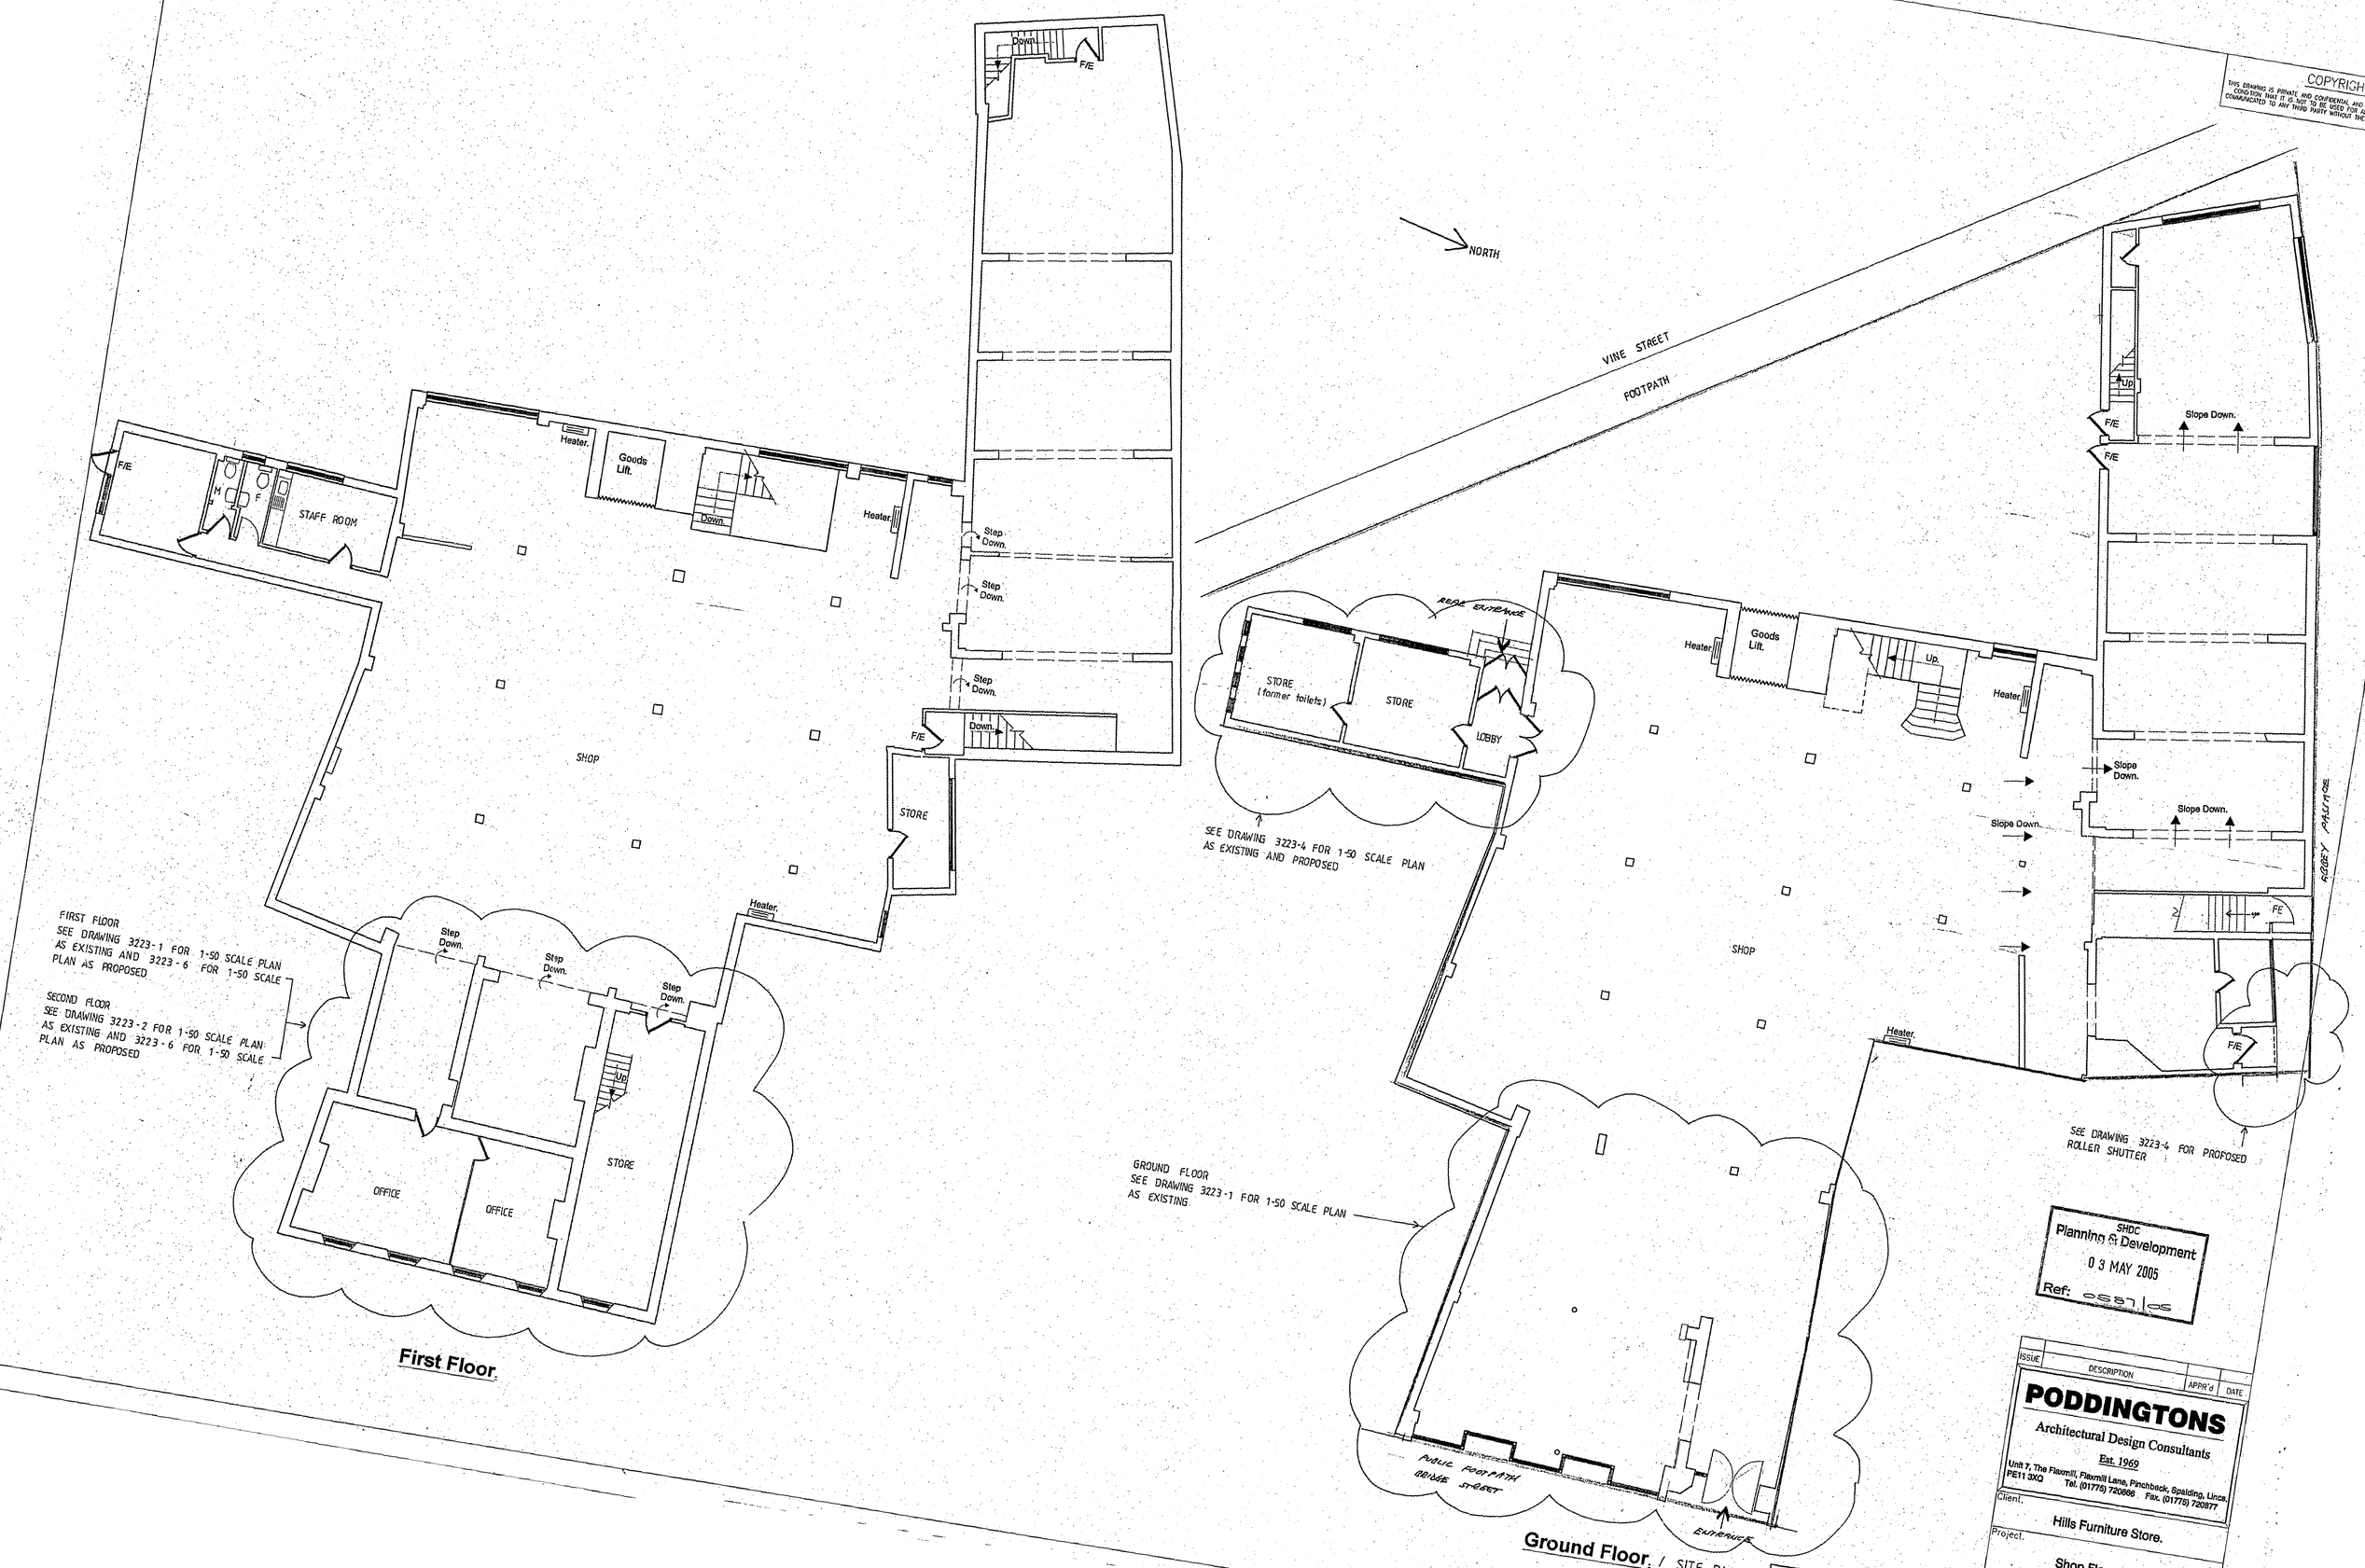

SHDC
Planning & Development
03 MAY 2005
Ref: 0587/05

ISSUE	DESCRIPTION	APPR'd	DATE

PODDINGTONS
Architectural Design Consultants
Est. 1969
Unit 7, The Flaxmill, Flaxmill Lane, Pinchbeck, Spalding, Lincs. PE11 3XQ Tel. (01775) 720866 Fax. (01775) 720877

Client.
Hills Furniture Store.

Project.
Shop Floor