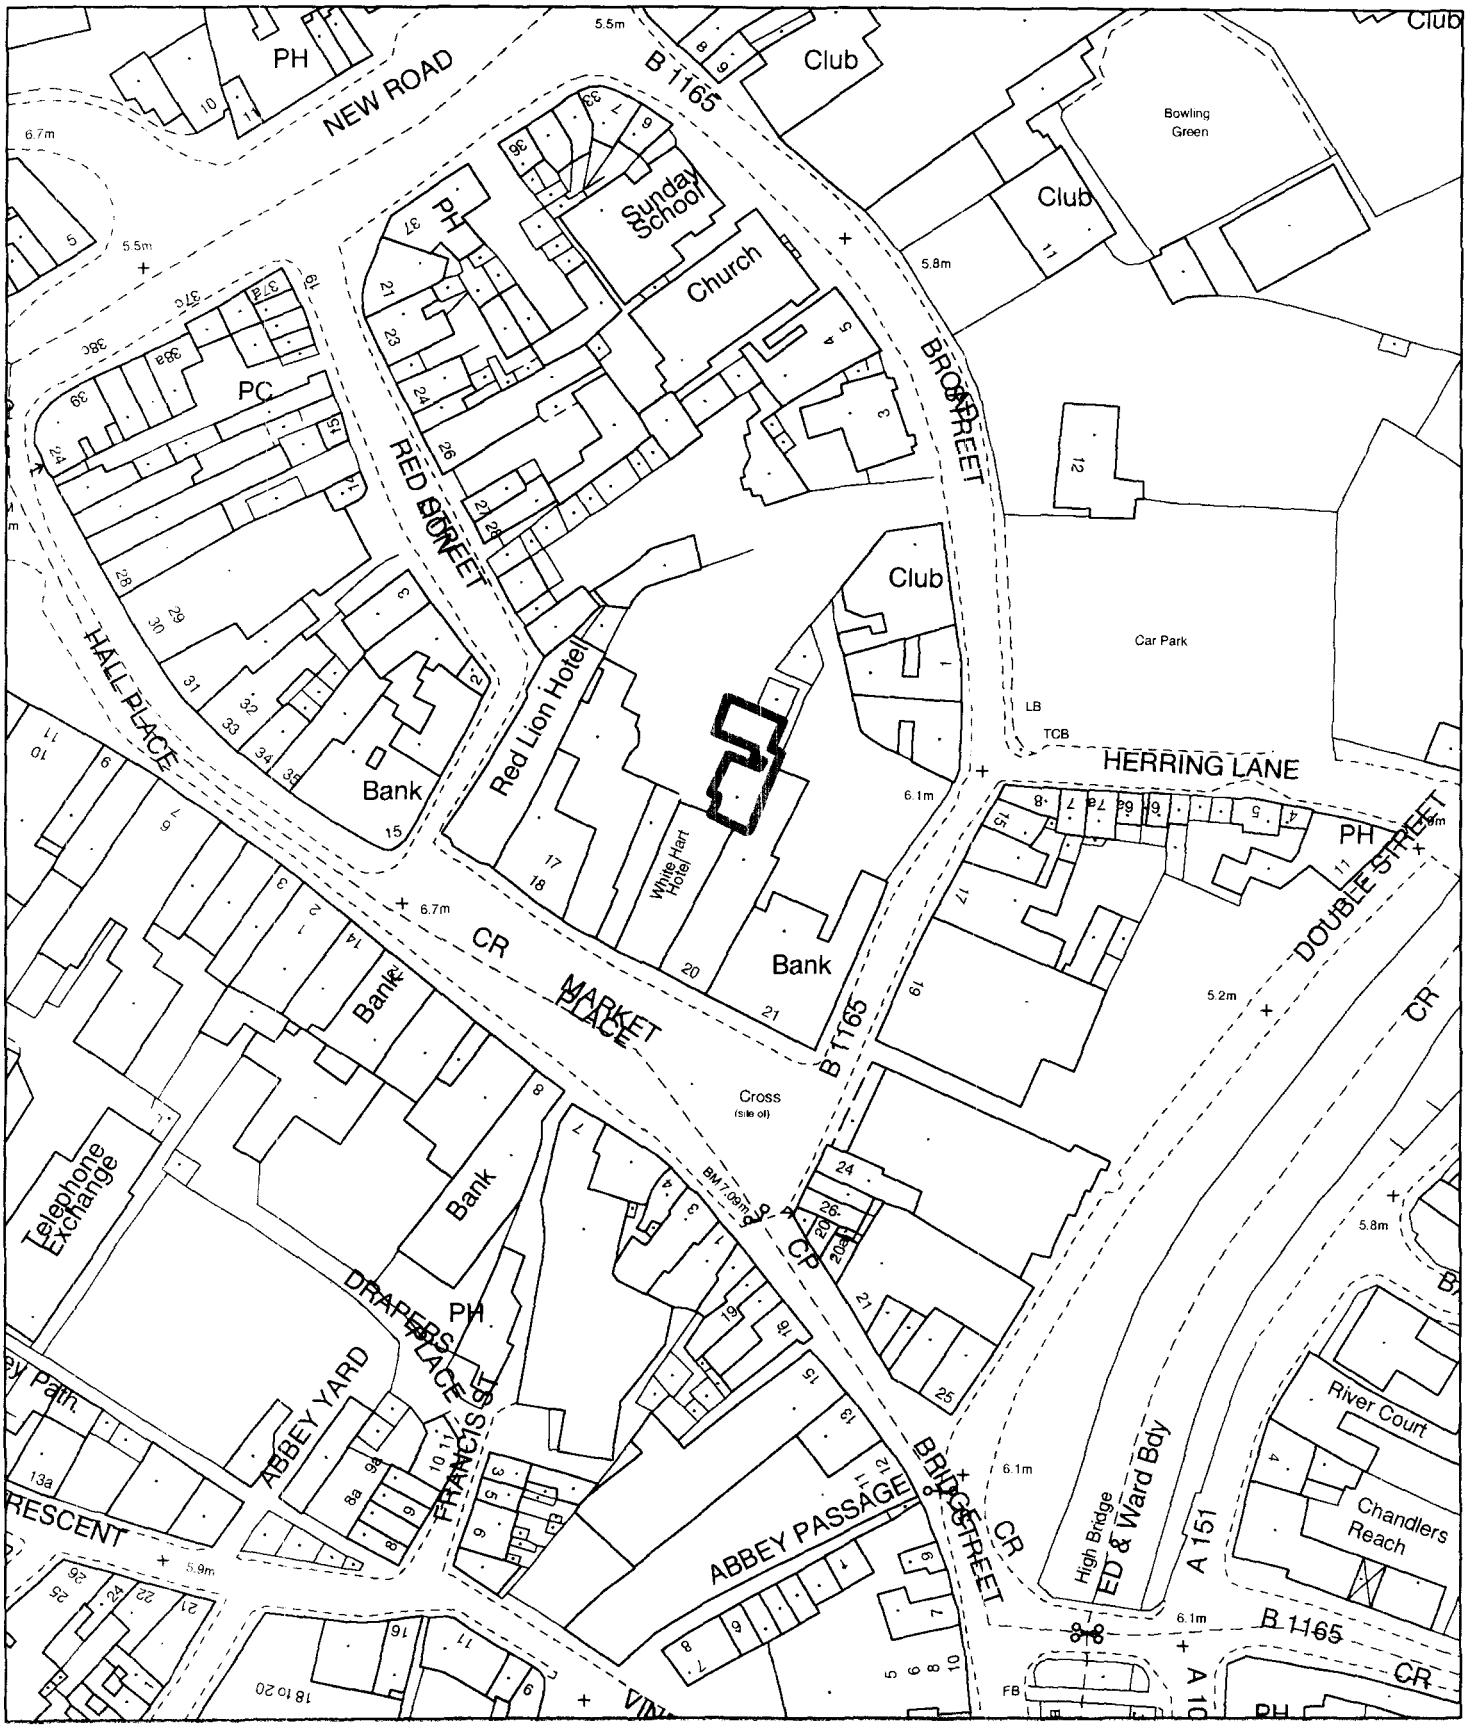

Planning Application Location Plan
Ward Member Notification

H16/0588/02

Scale: 1:1250

FILE COPY

Planning and Development

Council Offices, Priory Road, Spalding, Lincolnshire
PE11 2XE

PLEASE DO NOT COPY THIS PLAN
This map is reproduced from Ordnance Survey material with permission of Ordnance Survey on behalf of Her Majesty's Stationery Office (c) Crown copyright. Unauthorised reproduction infringes Crown copyright and may lead to prosecution or civil proceedings. South Holland District Council LA079413 2002

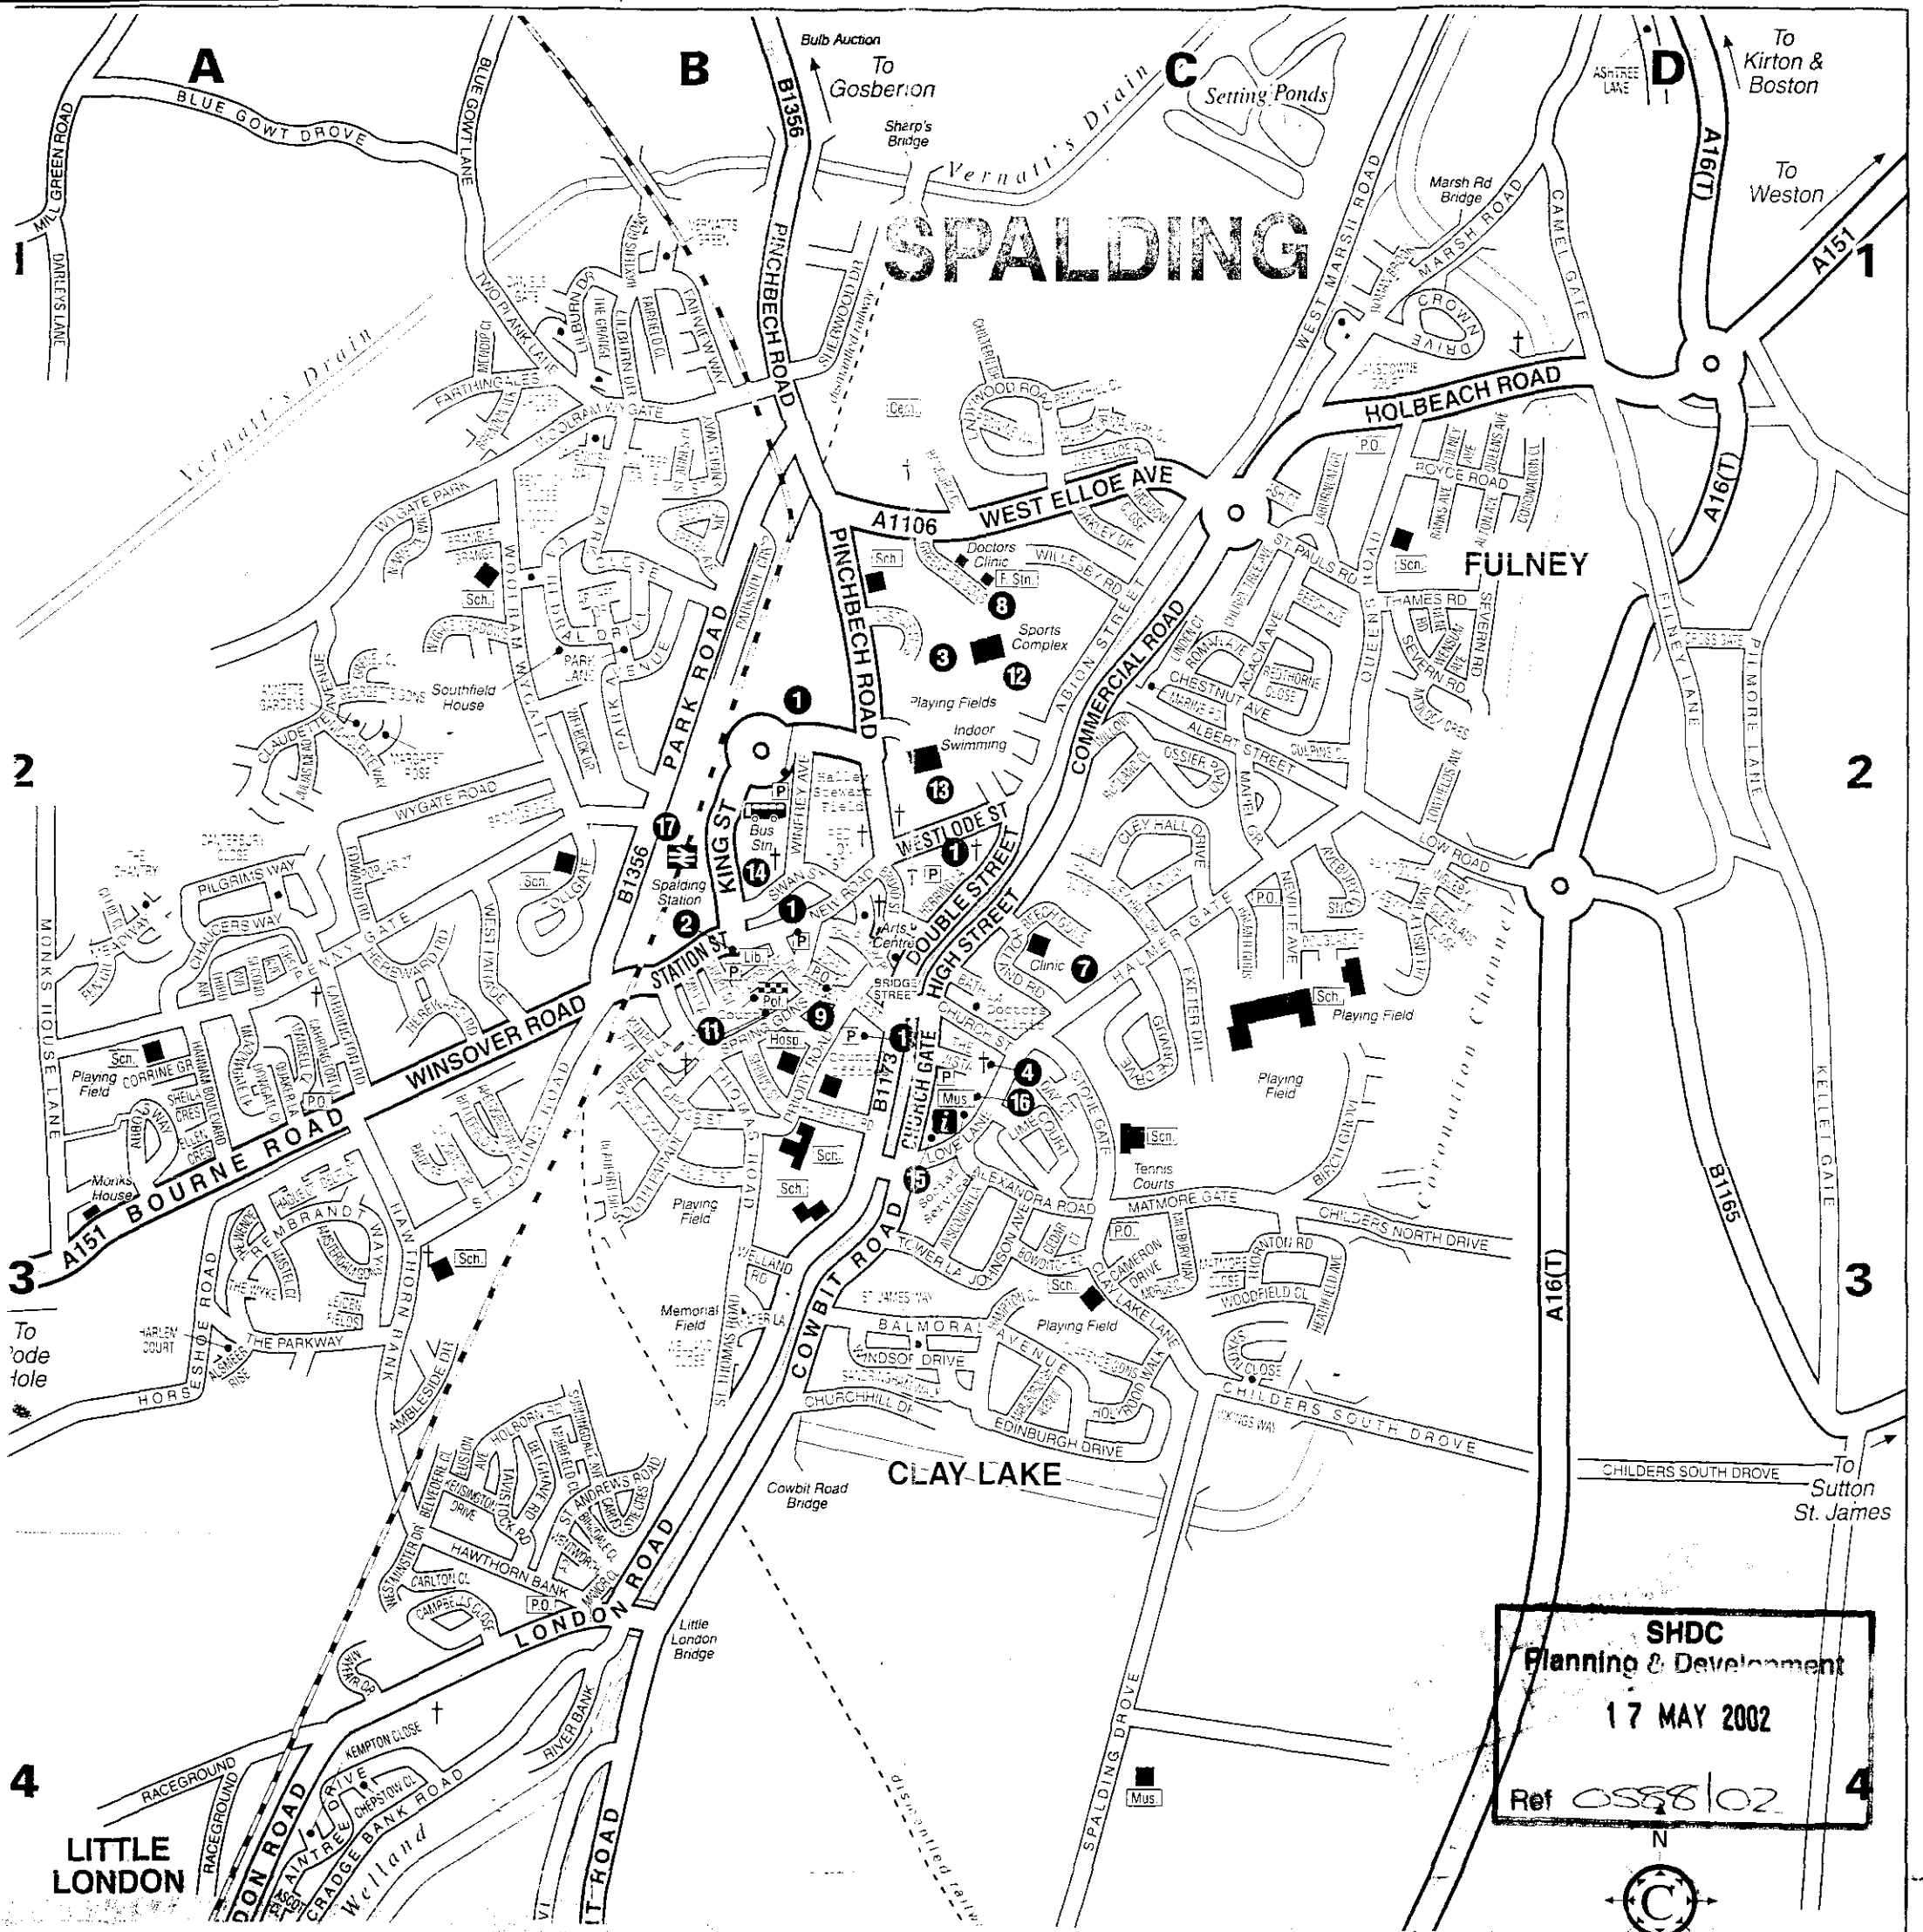

LOOK IN
LIBR

For books, informa
call in at you

Spalding 0
Holbeach 0

For the mobile li
01406 422785
Est.

RECREATION
LINCOLNSHIRE

SPALDING FACILITIES

1. Car Parks
2. Library
3. Park
4. Parish Church
5. Catholic Church
6. Methodist Church
7. Clinic
8. Fire Station
9. Post Office
10. Cemetery
11. Police
12. Sports Centre
13. Swimming
14. Bus Station
15. Tourist Information Centre
16. Museum
17. Railway Station

QUALITY
ULT
WIND