

0 5 10 15 20 25 30 35 40 45 50
m

N


OS Mastermap
10 March 2010
www.centremapslive.com

1:1250 scale print at A4

©Crown Copyright. All rights reserved. Licence no. 10001998

Mapping sourced from Ordnance Survey


CENTREMAPSlive
www.centremapslive.co.uk

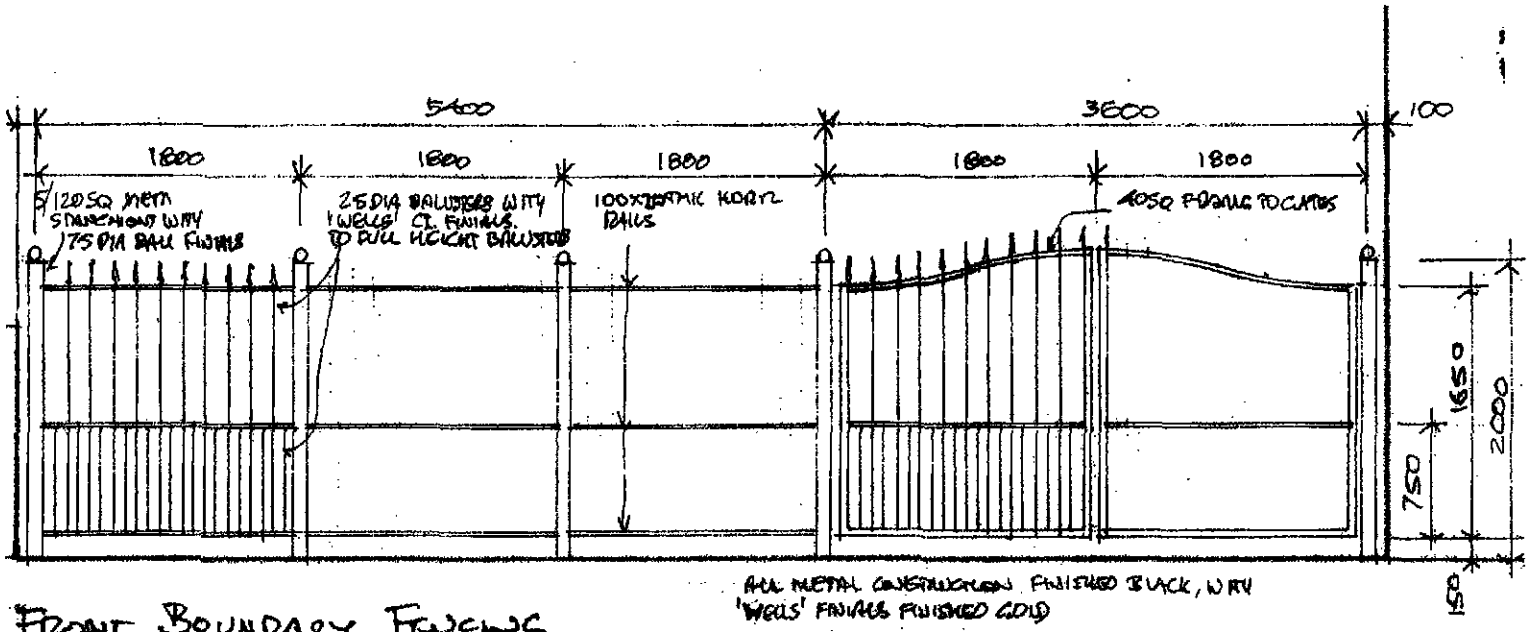


FRONT BOUNDARY FENCING

SCALE 1:50.


SHDC
Planning & Development
15 JUL 2010
Ref: 0589-10

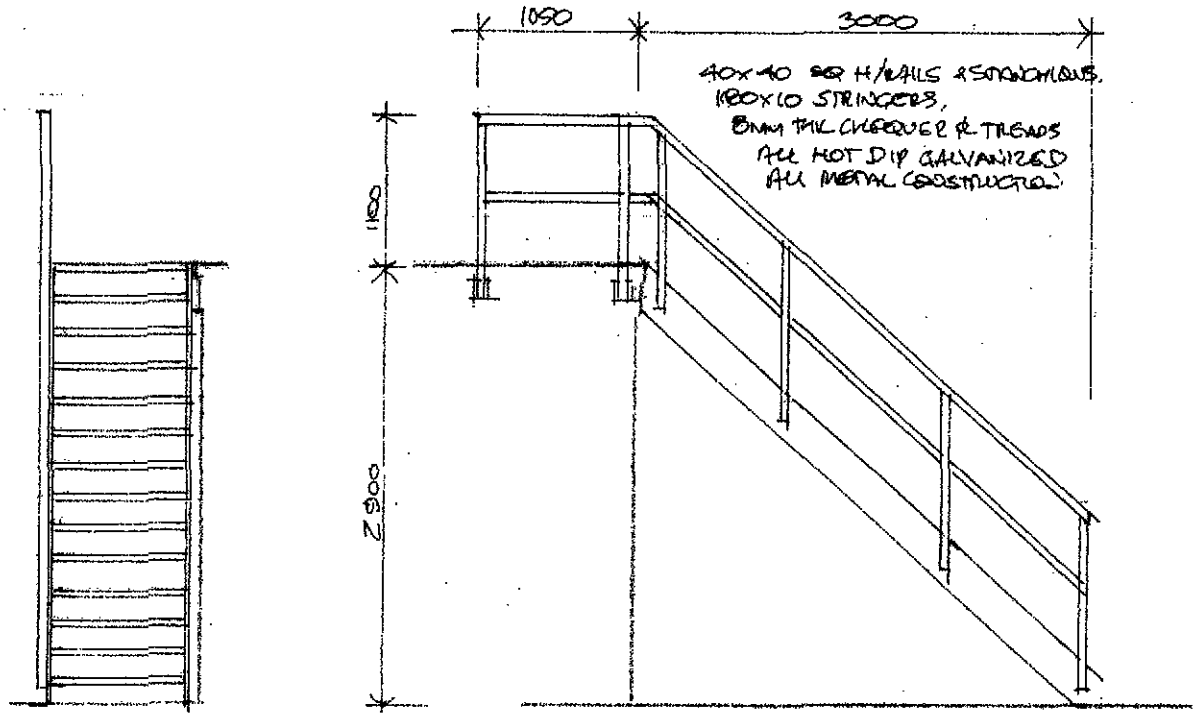

EXTERNAL STAIRCASE
SCALE 1:50.

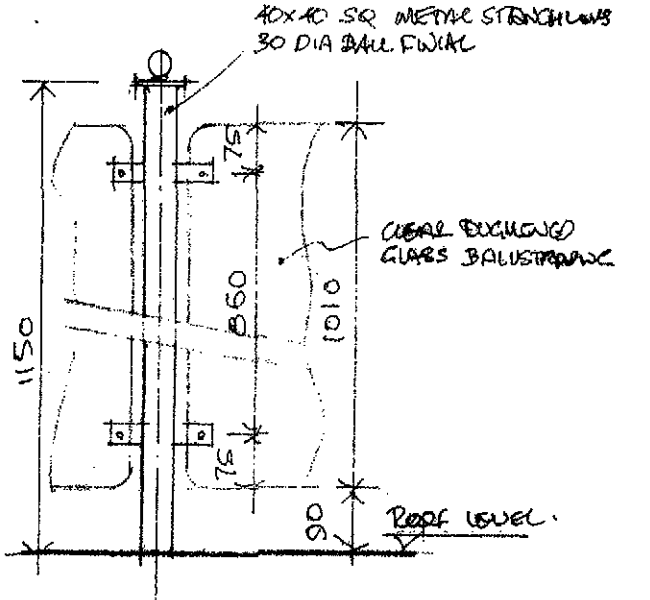


ROOF TOP HANDRAILING
SCALE 1:10

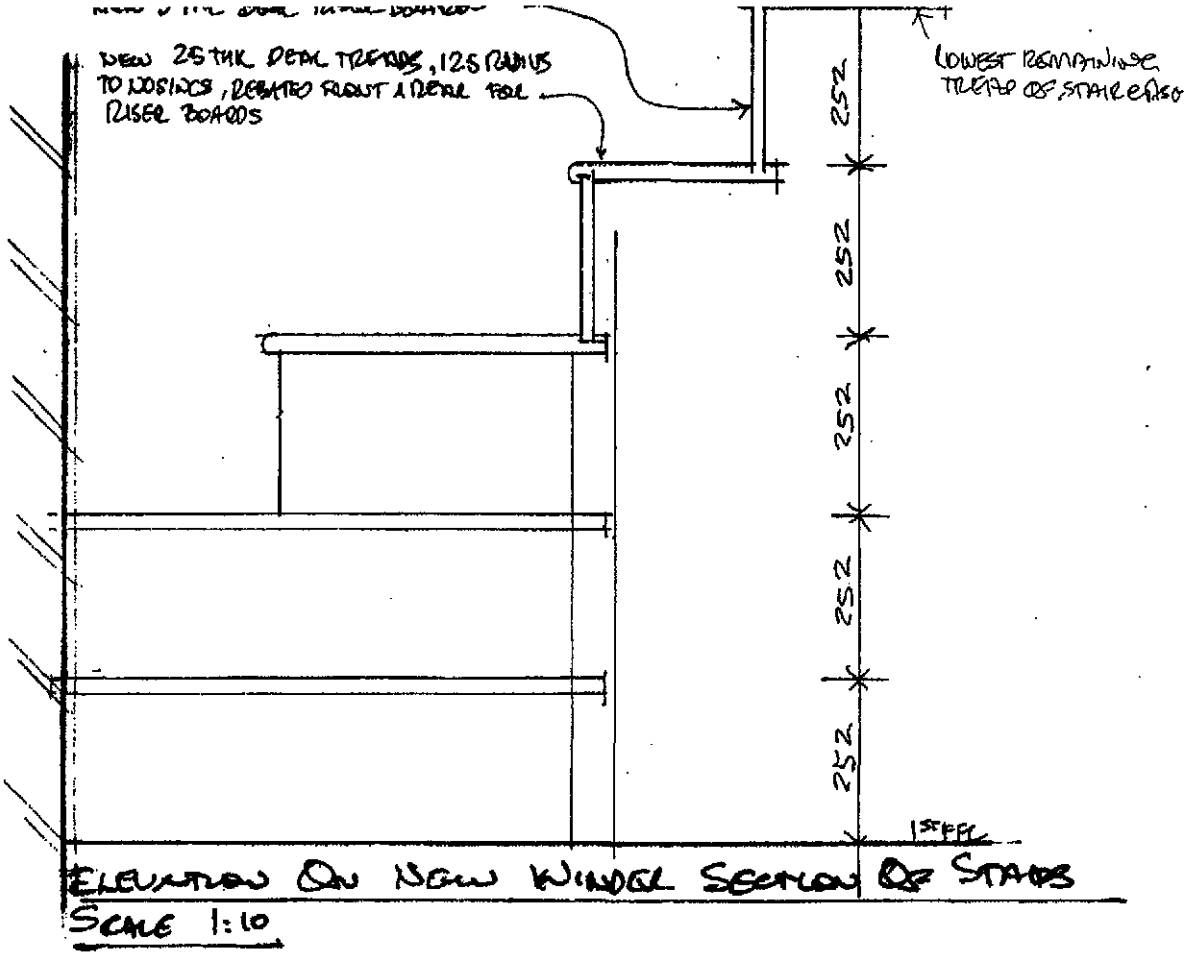


ELEVATION ON NEW WINDER SECTION OF STAIRS

SCALE 1:10

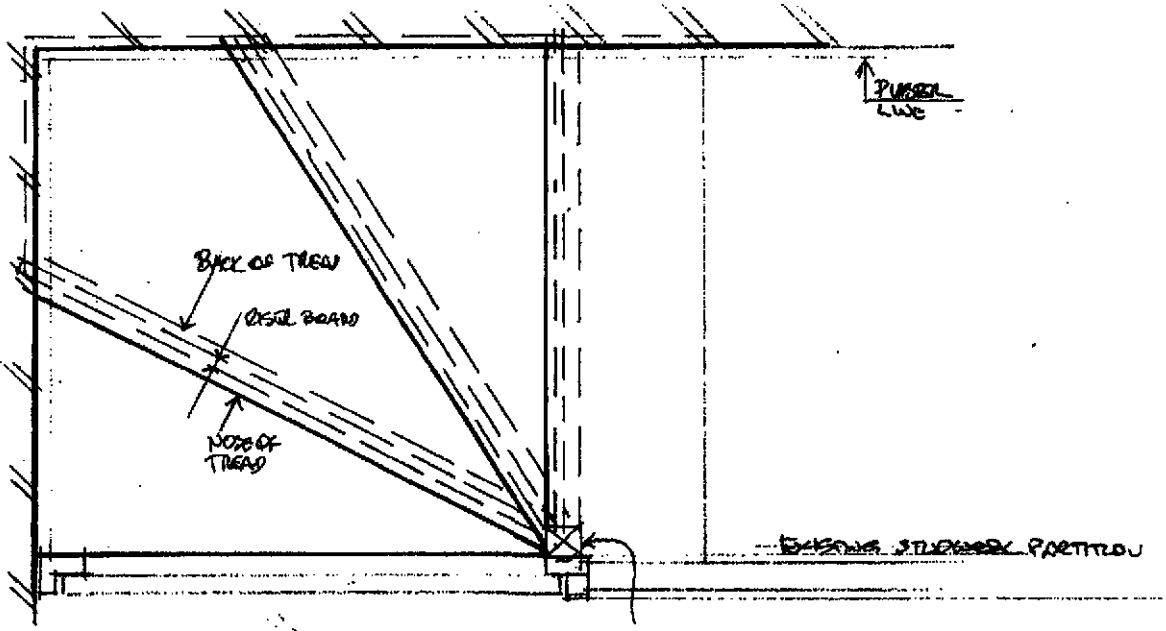


PLAN


38 SQ DEAL UPRIGHTS FIXED BETWEEN TREADS TO SUPPORT INSIDE OF WINDERS, FIX TO STUDWORK UPRIGHT / DOOR FRAME

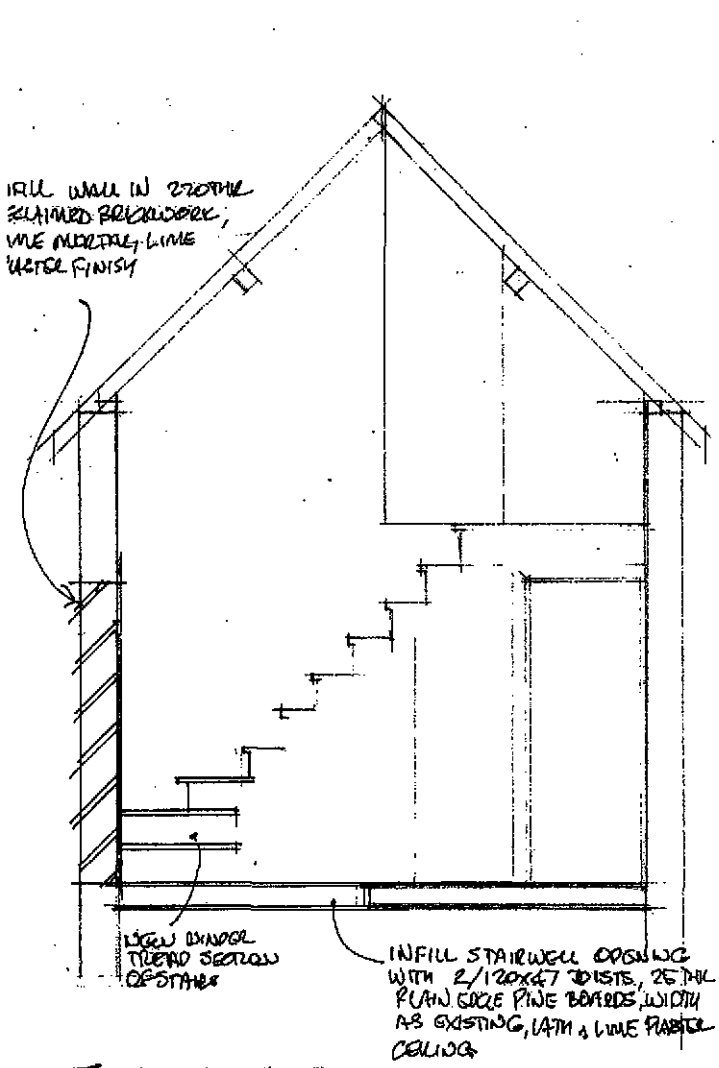


SECTION A-A

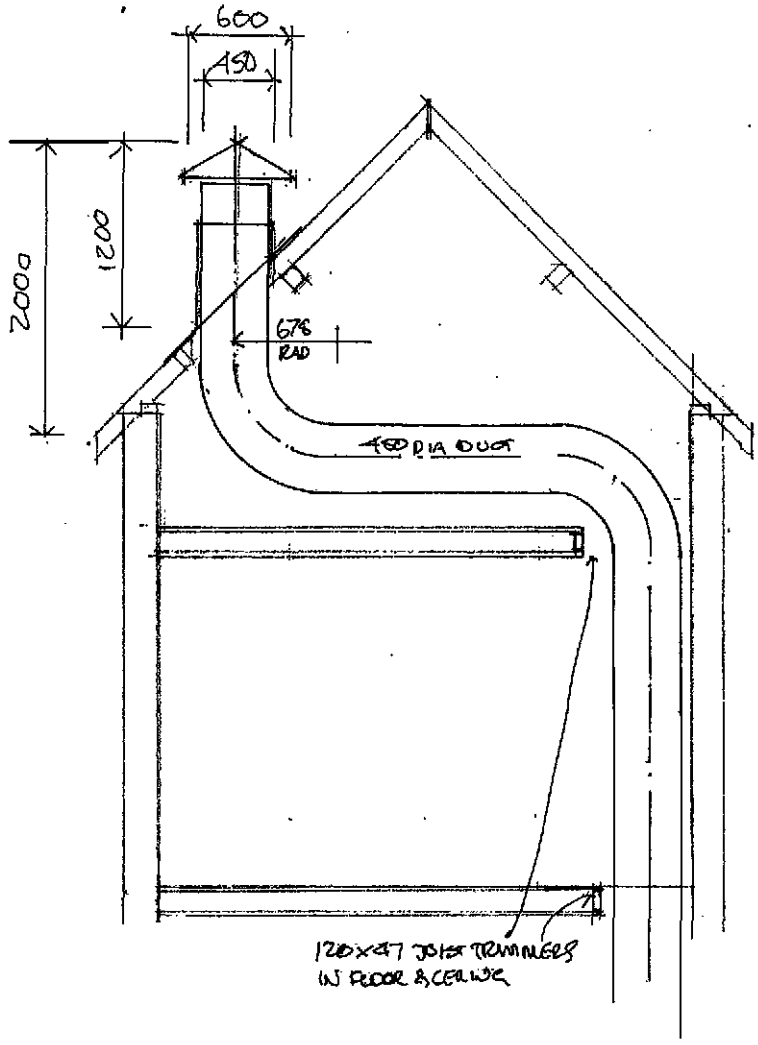

SECTION B-B

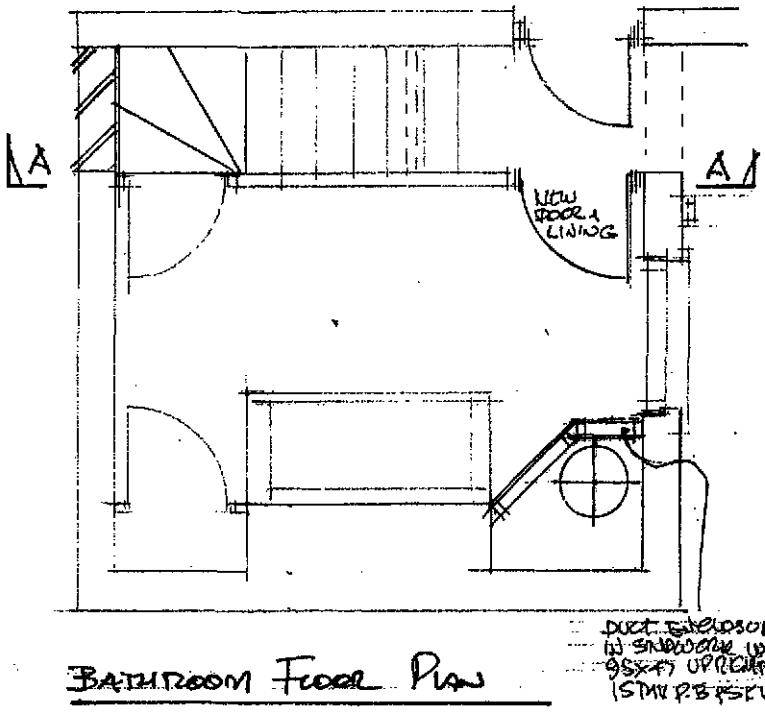


BATHROOM FLOOR PLAN

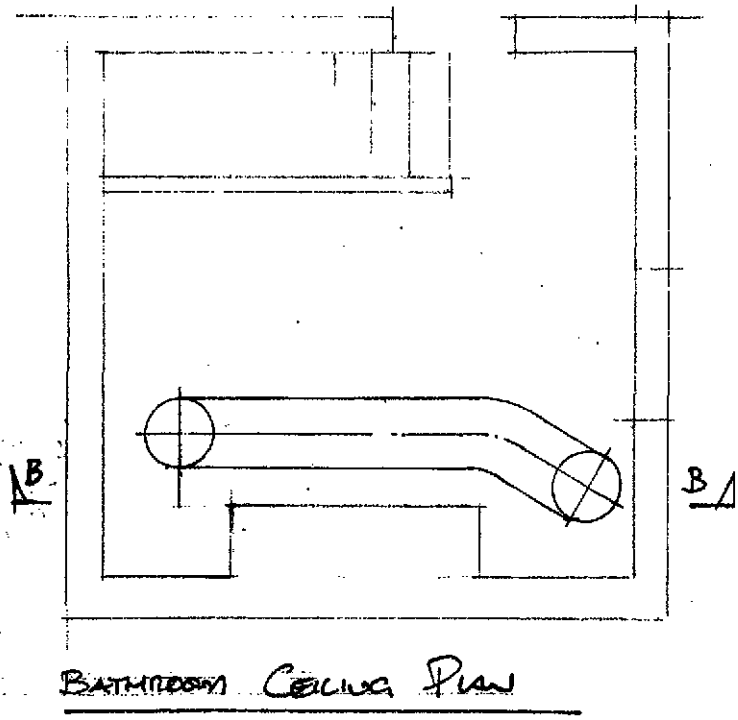

BATHROOM CEILING PLAN


The Peacock PH , Pinchbeck Rd., Spalding

Detail Sheet3

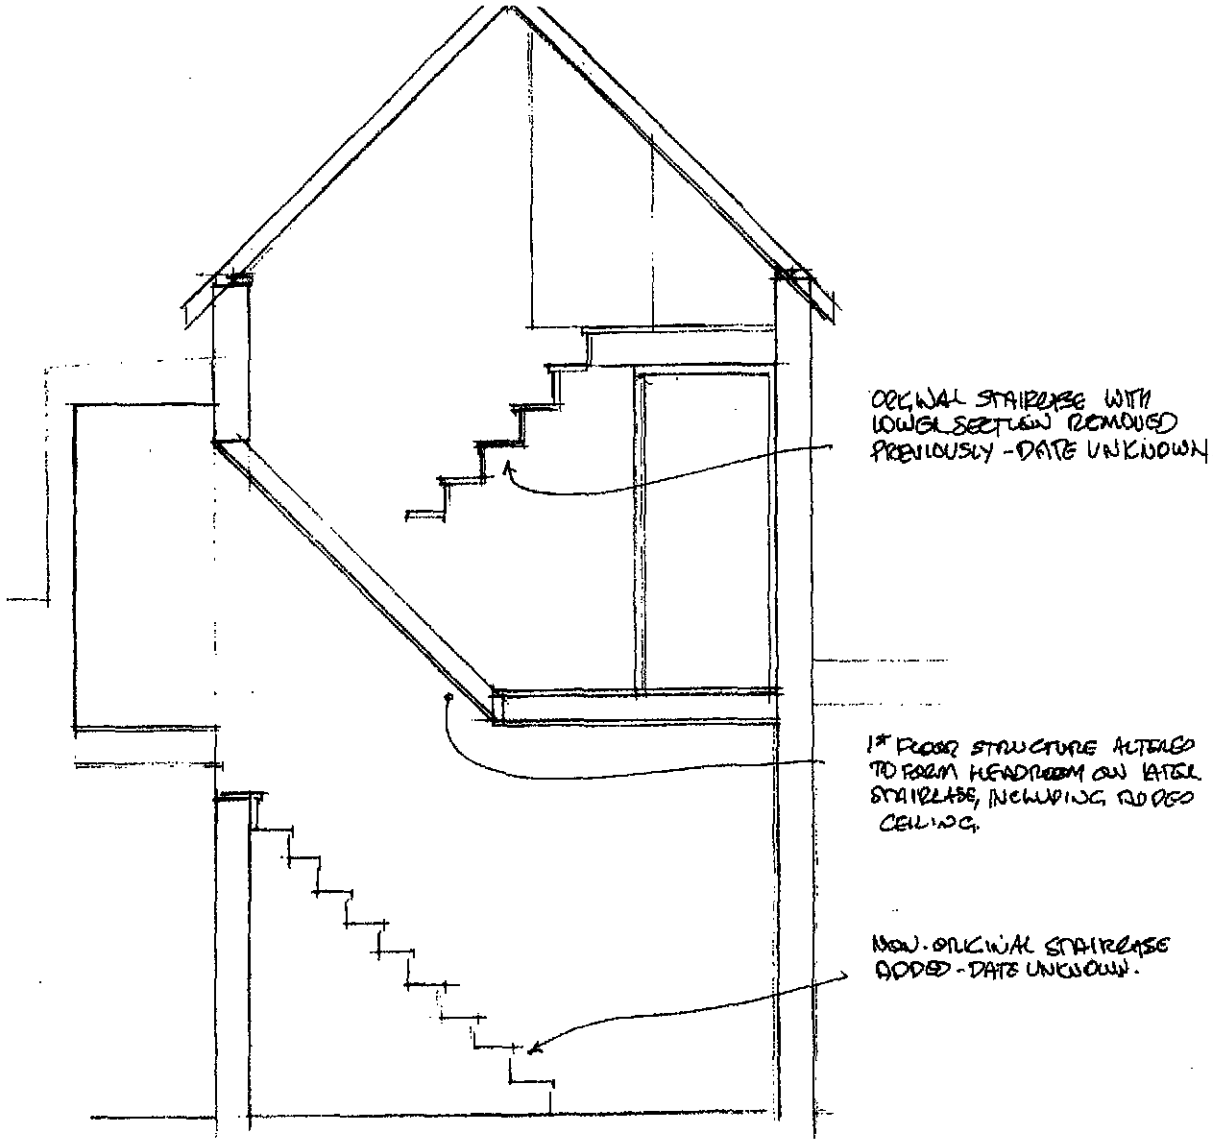


SECTION THRU' EXISTING STAIRCASES

SCALE 1:50

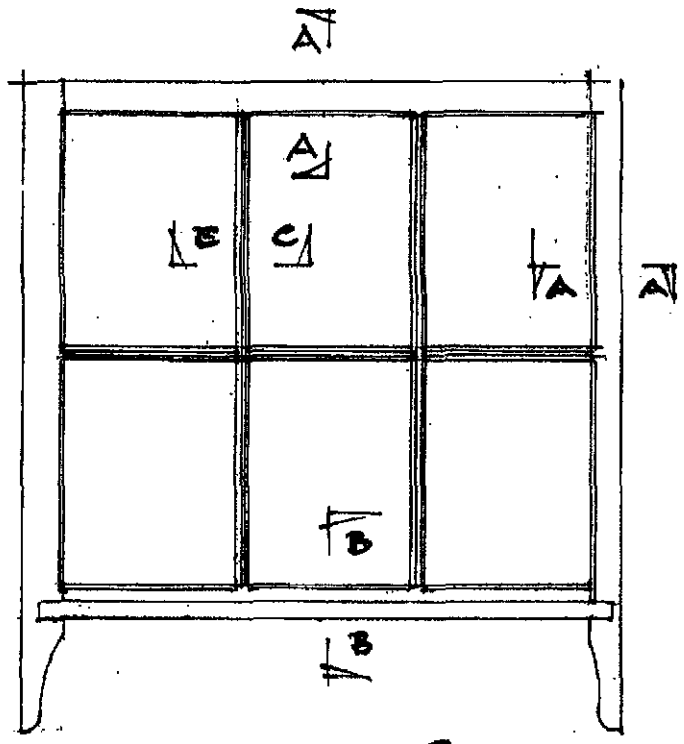


ELEVATION ON UPPER SASH

SCALE 1:10

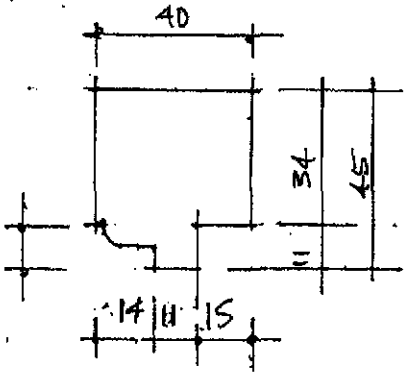


SECTION A-A

SCALE 1/2 FS

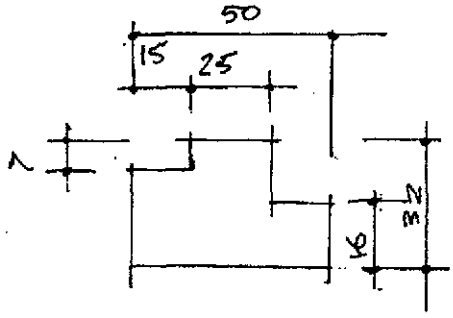


SECTION B-B

SCALE 1/2 FS

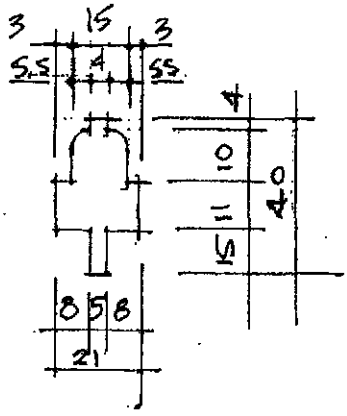


SECTION C-C

SCALE 1/2 FS

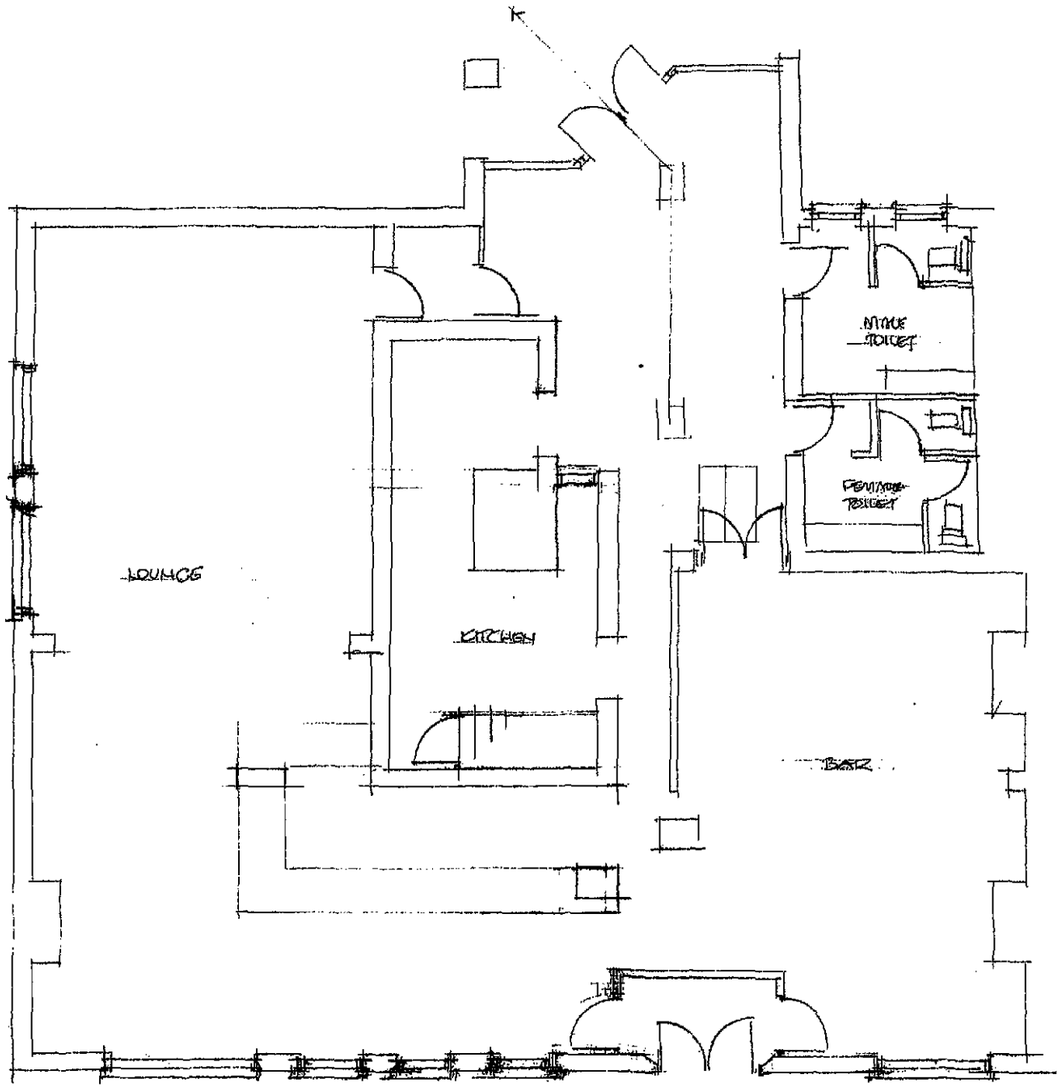

GROUND FLOOR

0 1 2 3 4 5m.

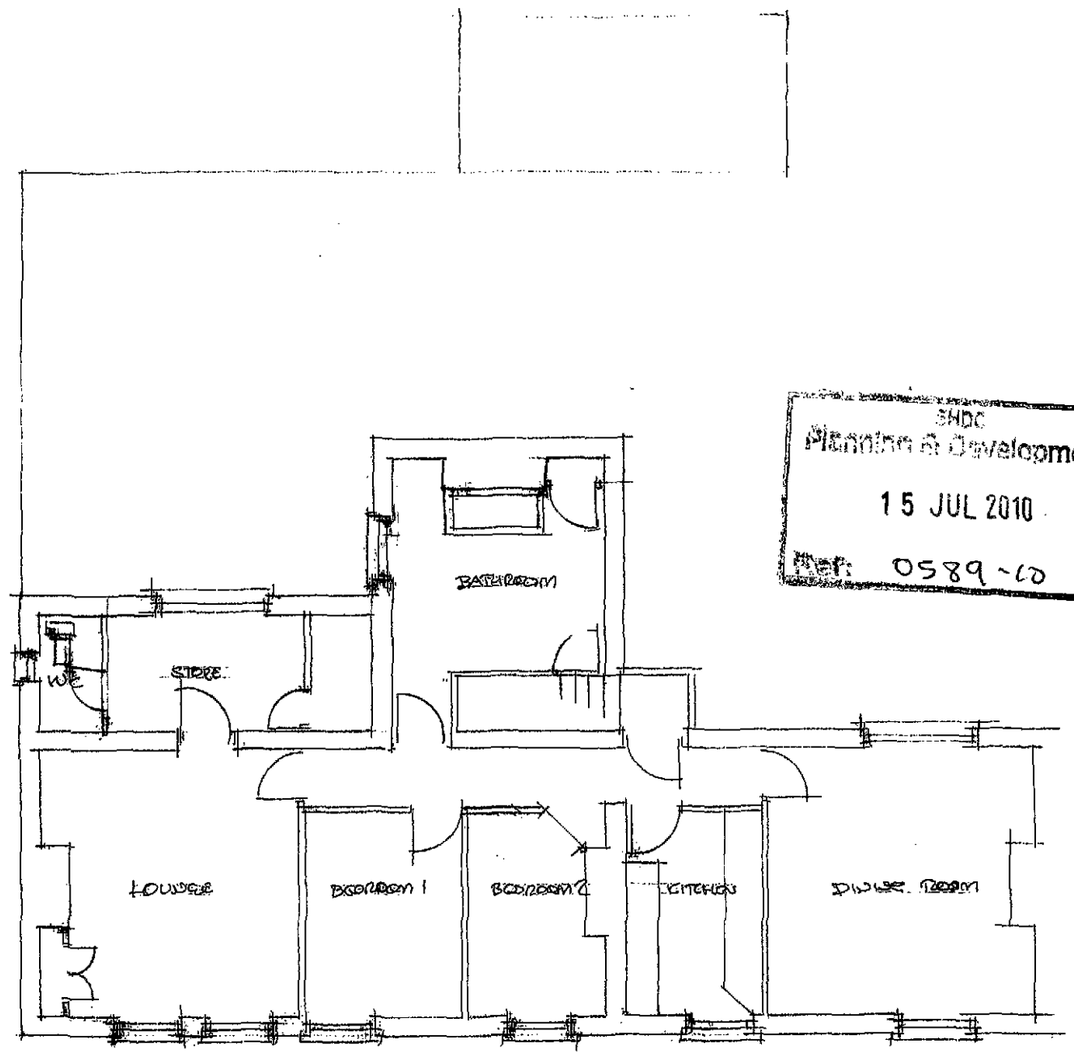

1st Floor

SHDC
Planning & Development
15 JUL 2010
Ref: 0589-10


Proposed Alterations & Conversion To Restaurant & Retail Shop.
The Peacock PH
Pinchbeck Rd
Spalding


EXISTING FLOOR PLANS

Drg No 4200/101
Date JUNE 2010
Scale 1:100

B. Shemeld
264 Eastfield Rd
Peterborough
Cambs
PE1 4BE
Tel 01733 891771



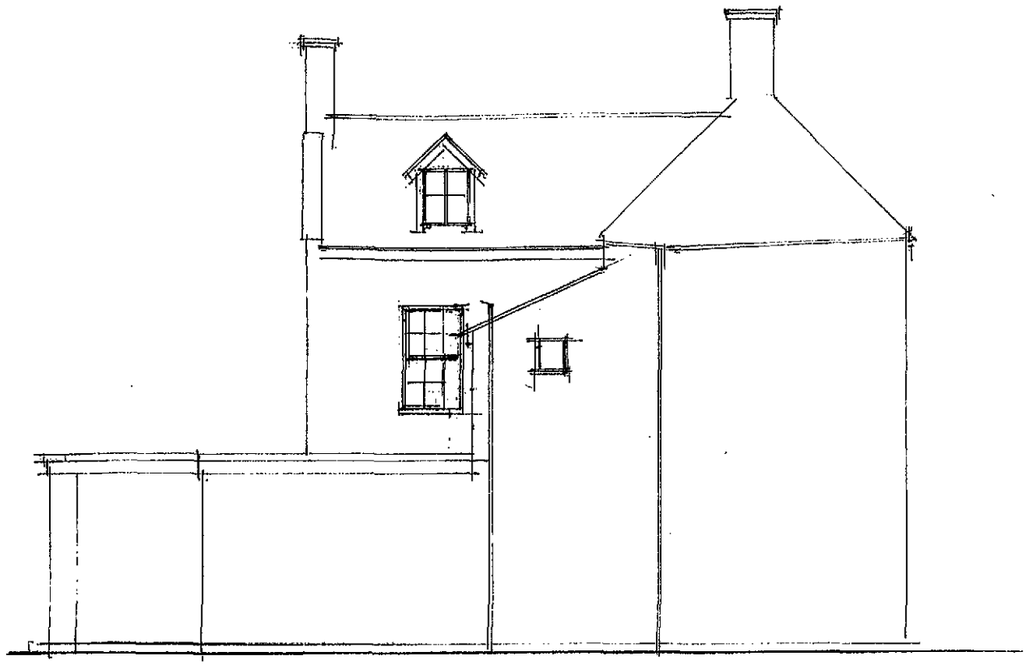

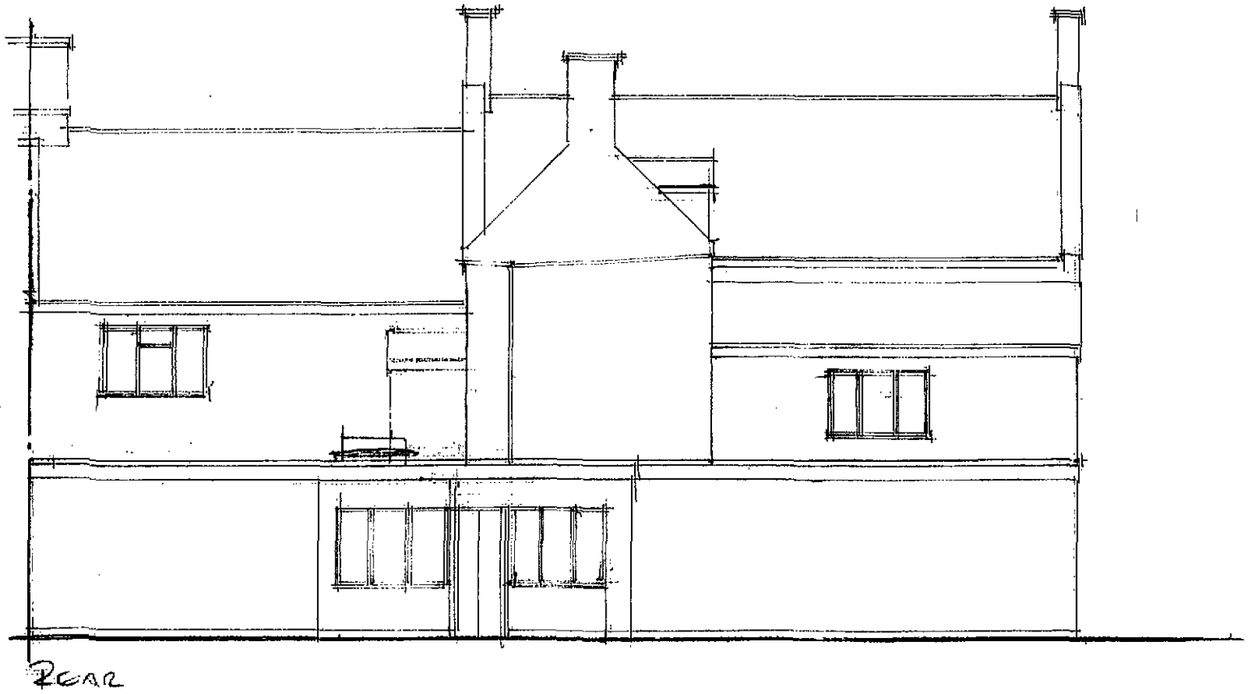


SHDC
Planning & Development
15 JUL 2010
Ref: 0589-10

Proposed Alterations &
Conversion To Restaurant
& Retail Shop.
The Peacock PH
Pinchbeck Road
Spalding

EXISTING ELEVATIONS

Drg No 4206/100
Date FEB 2010
Scale 1:100

B. Shemeld
264 Eastfield Rd
Peterborough
Cambs
PE1 4BE
Tel 01733 891771

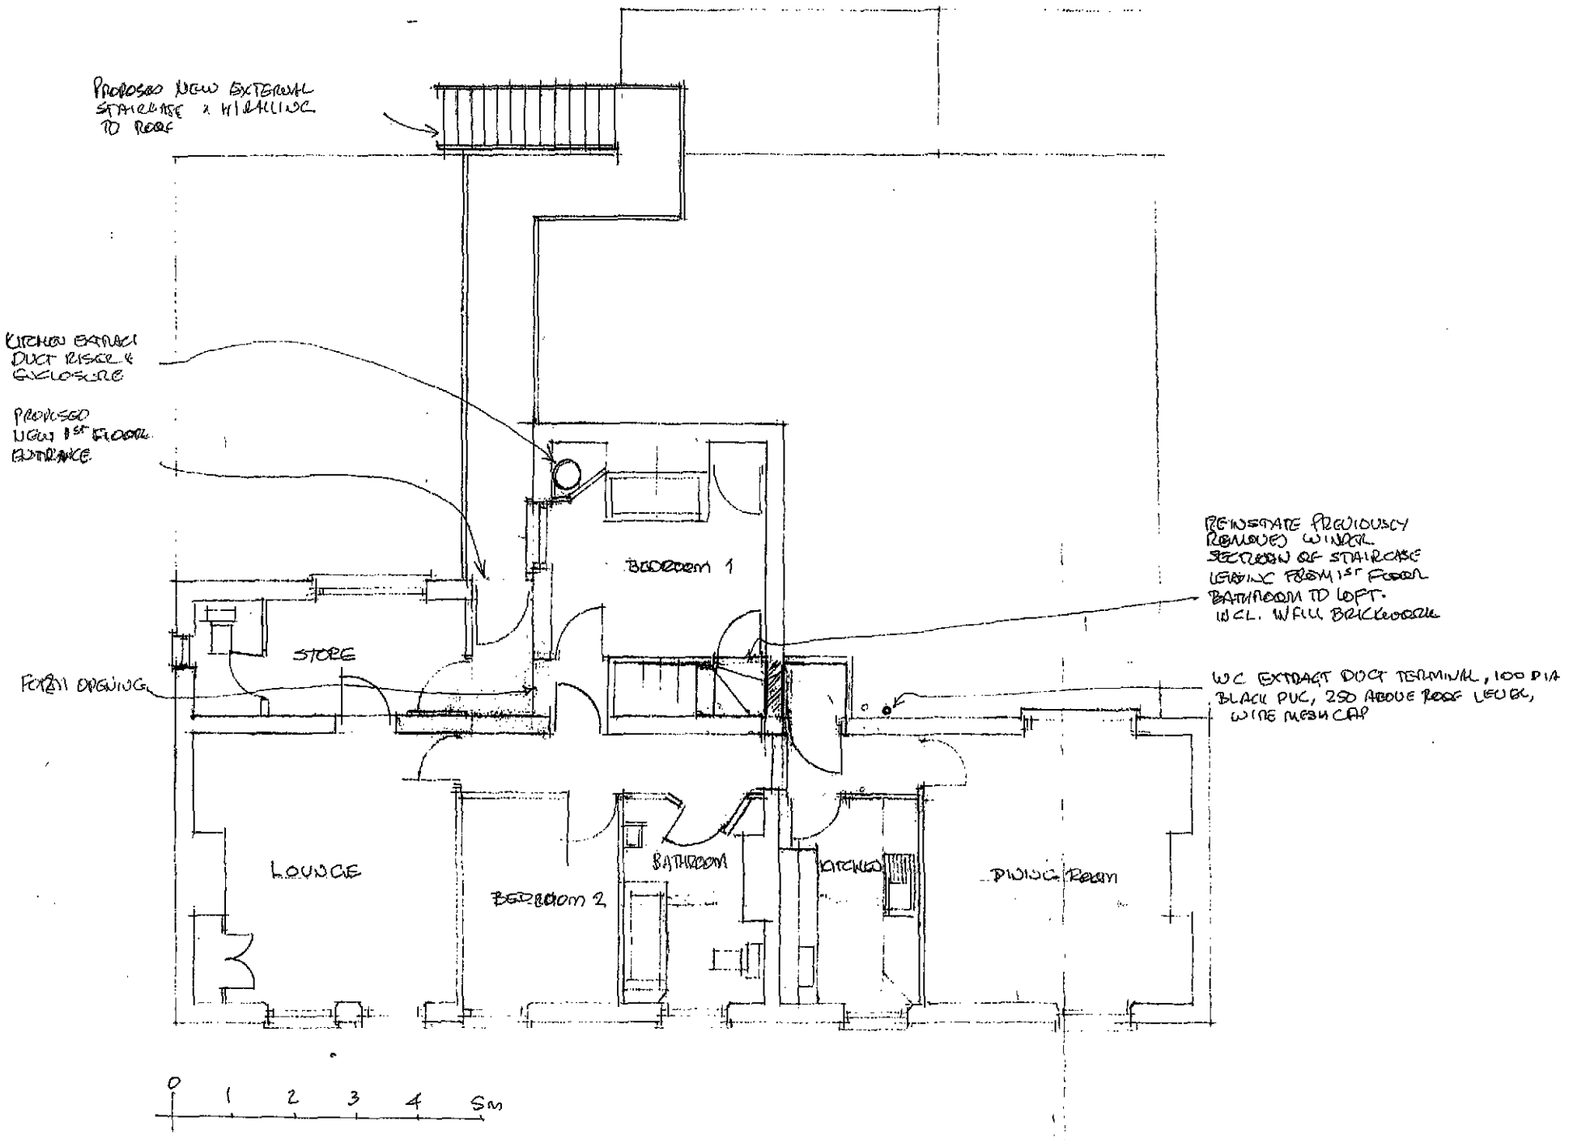


SHDC
Planning & Development
15 JUL 2010
Ref: 0589-10

Proposed Alterations & Conversion To Restaurant & Retail Shop.
The Peacock PH
Pinchbeck Rd
Spalding

PROPOSED 1ST FLOOR

Drg No 4200/2
Date JUNE 2010
Scale 1:100

B. Shemeld
264 Eastfield Rd
Peterborough
Cambs
PE1 4BE
Tel 01733 891771

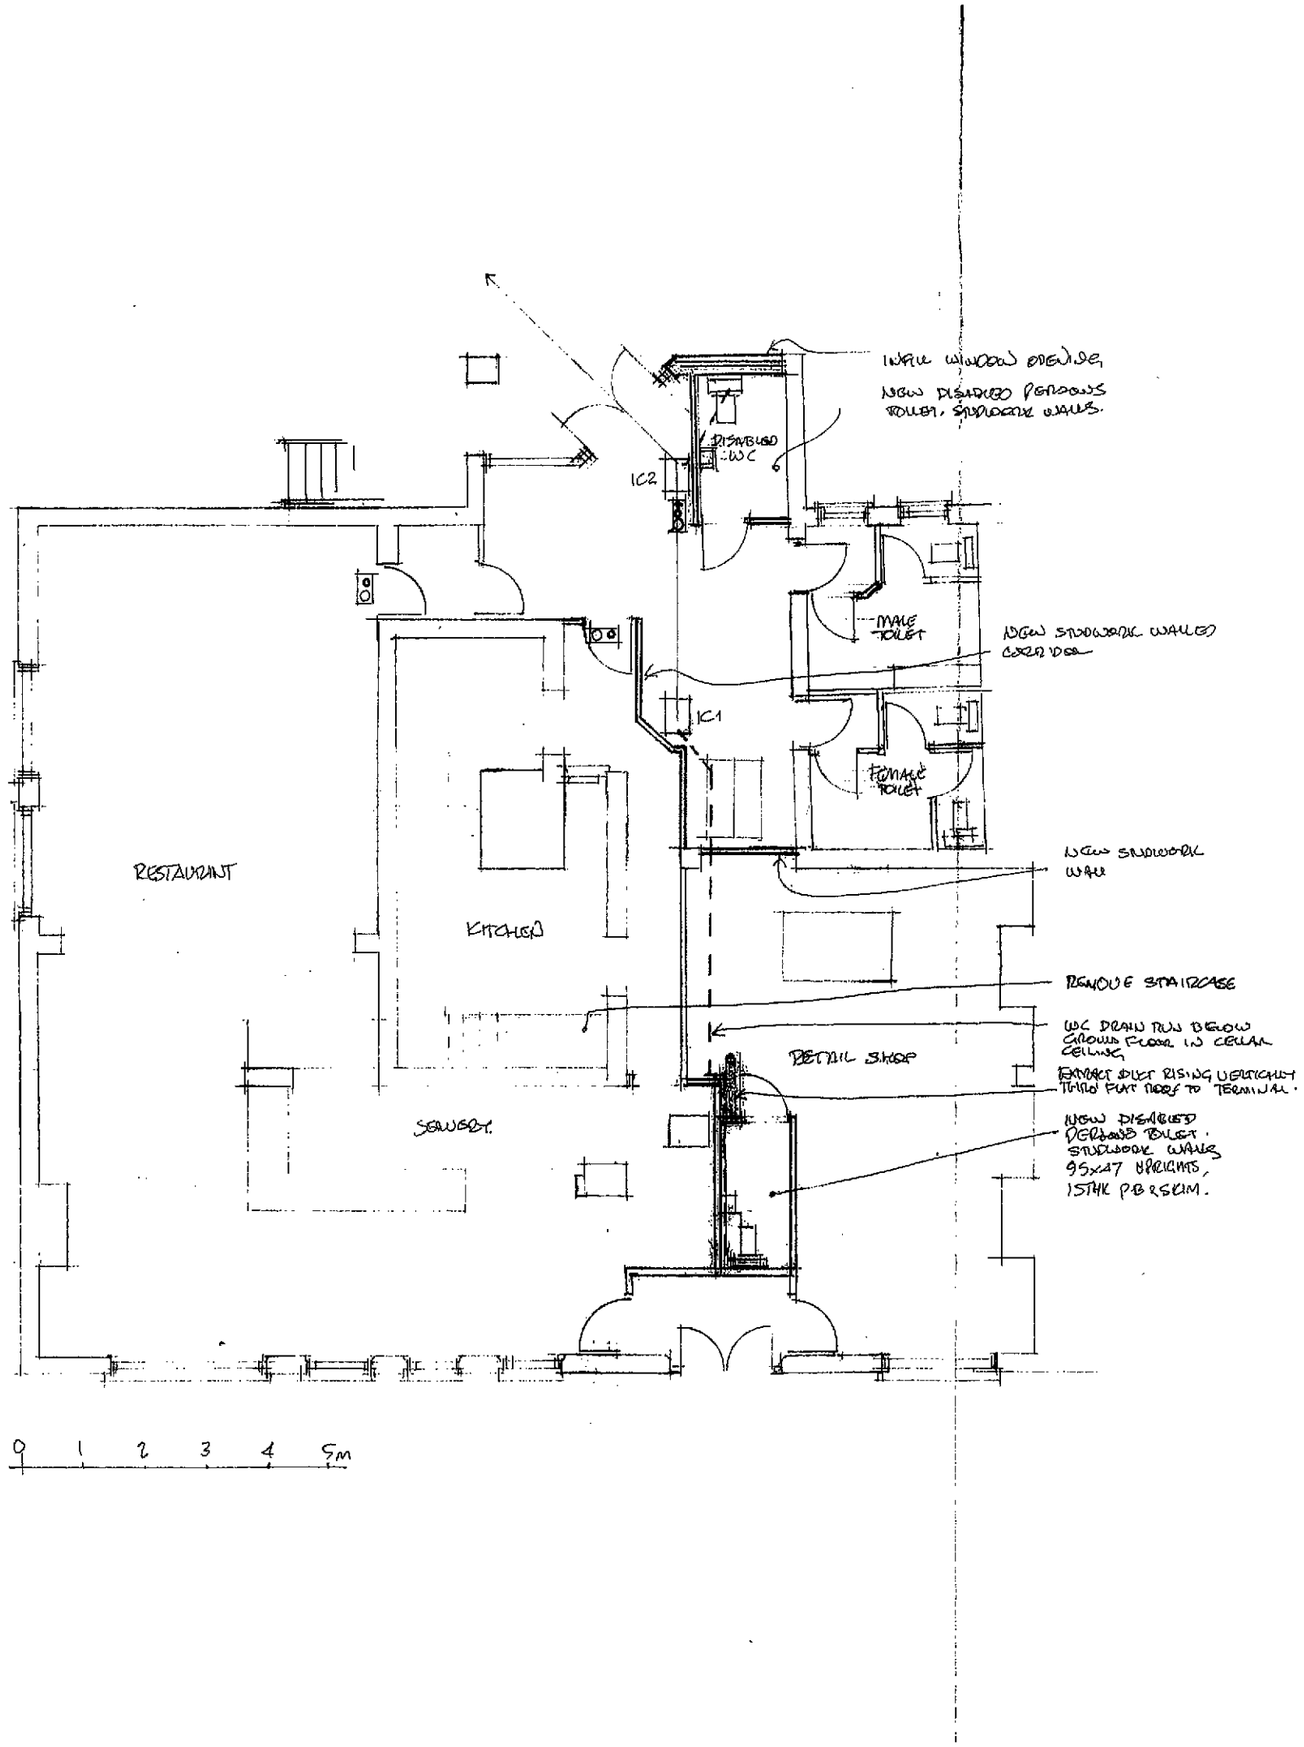


SHDC
Planning & Development
15 JUL 2010
Ref: 0589-10

Proposed Alterations & Conversion To Restaurant & Retail Shop.
The Peacock PH
Pinchbeck Rd
Spalding


PROPOSED GROUND FLOOR

Drg No 4200/3
Date JUNE 06
Scale 1:100

B. Shemeld
264 Eastfield Rd
Peterborough
Cambs
PE1 4BE
Tel 01733 891771

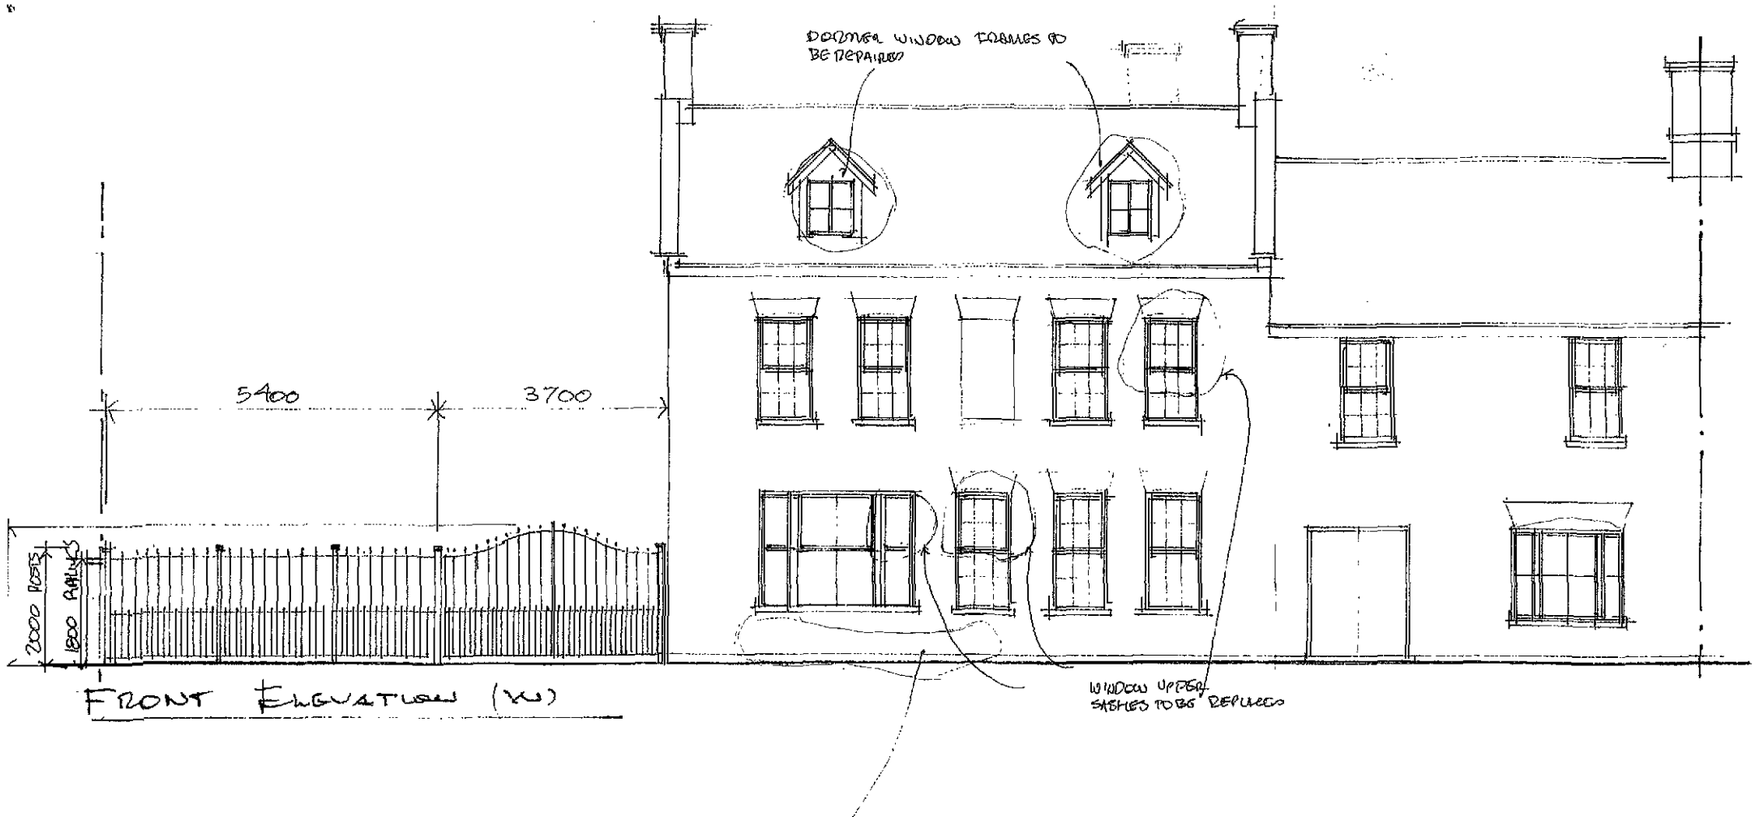


FRONT ELEVATION (W)

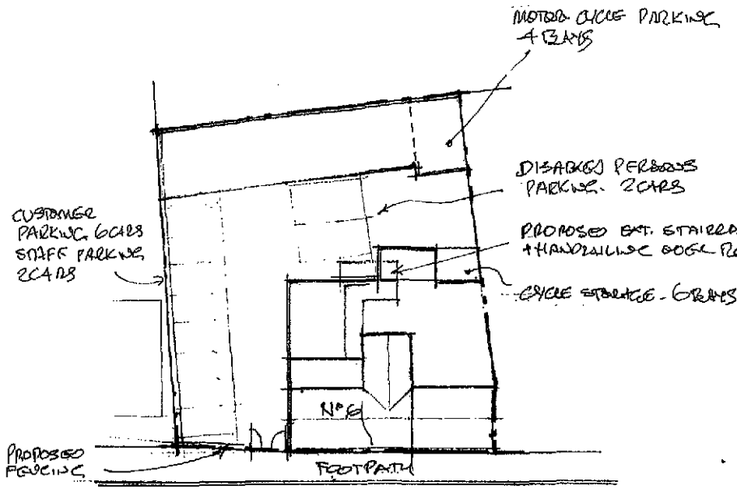

SITE PLAN

0 5 10m

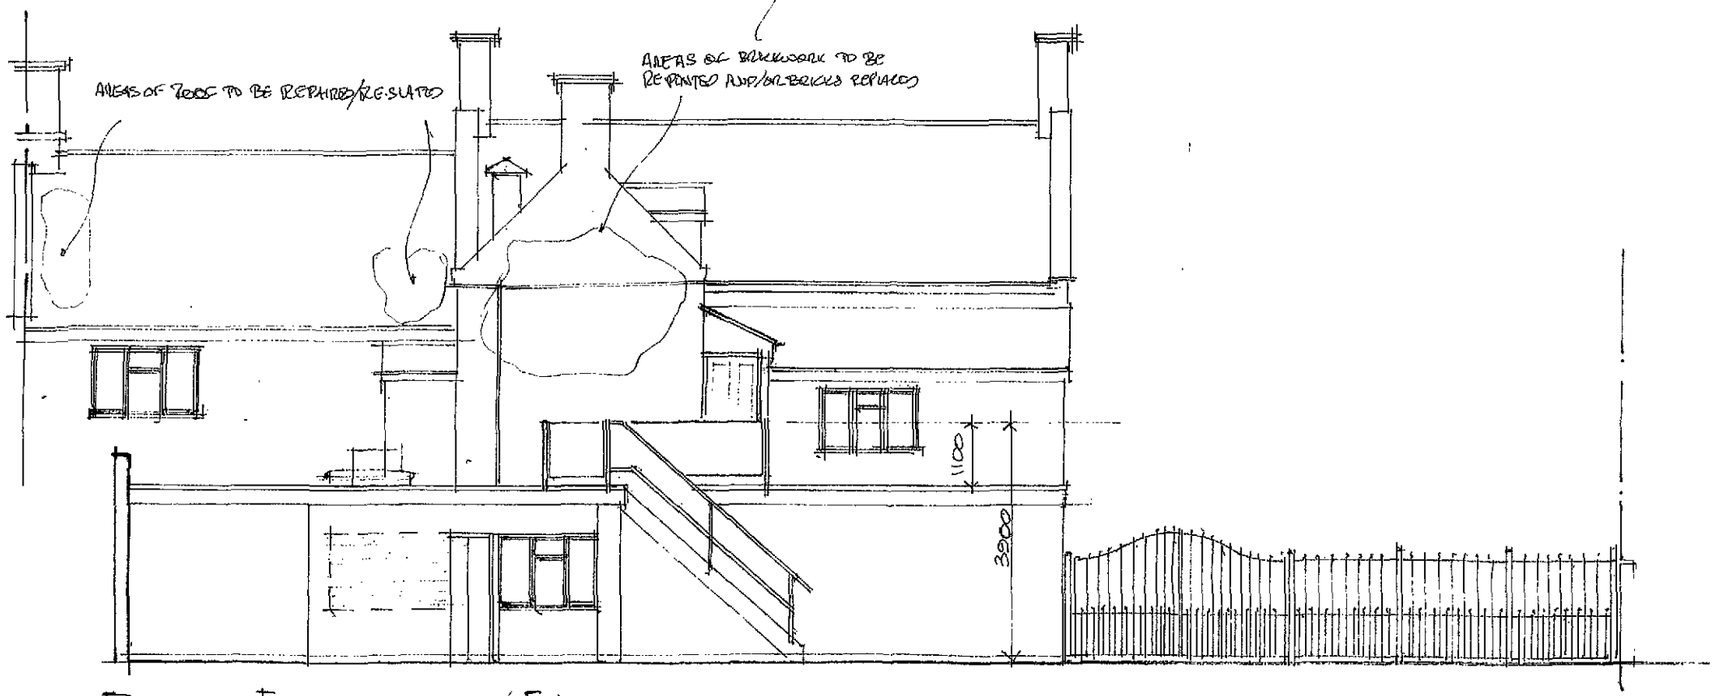

REAR ELEVATION (E)

0 1 2 3 4 5M.

SHDC
Planning & Development
15 JUL 2010
Ref: 0589-10

Proposed Alterations & Conversion To Restaurant & Retail Shop.
The Peacock PH
Pinchbeck Rd
Spalding

PROPOSED ELEVATIONS

Drg No 4206/1
Date JUNE 2010
Scale 1:100 1:500

B. Shemeld
264 Eastfield Rd
Peterborough
Cambs
PE1 4BE
Tel 01733 891771