

FURTHER INFORMATION
HAS BEEN RECEIVED

SNDC
Planning & Development
0 5 AUG 2010
Ref: 0589-10

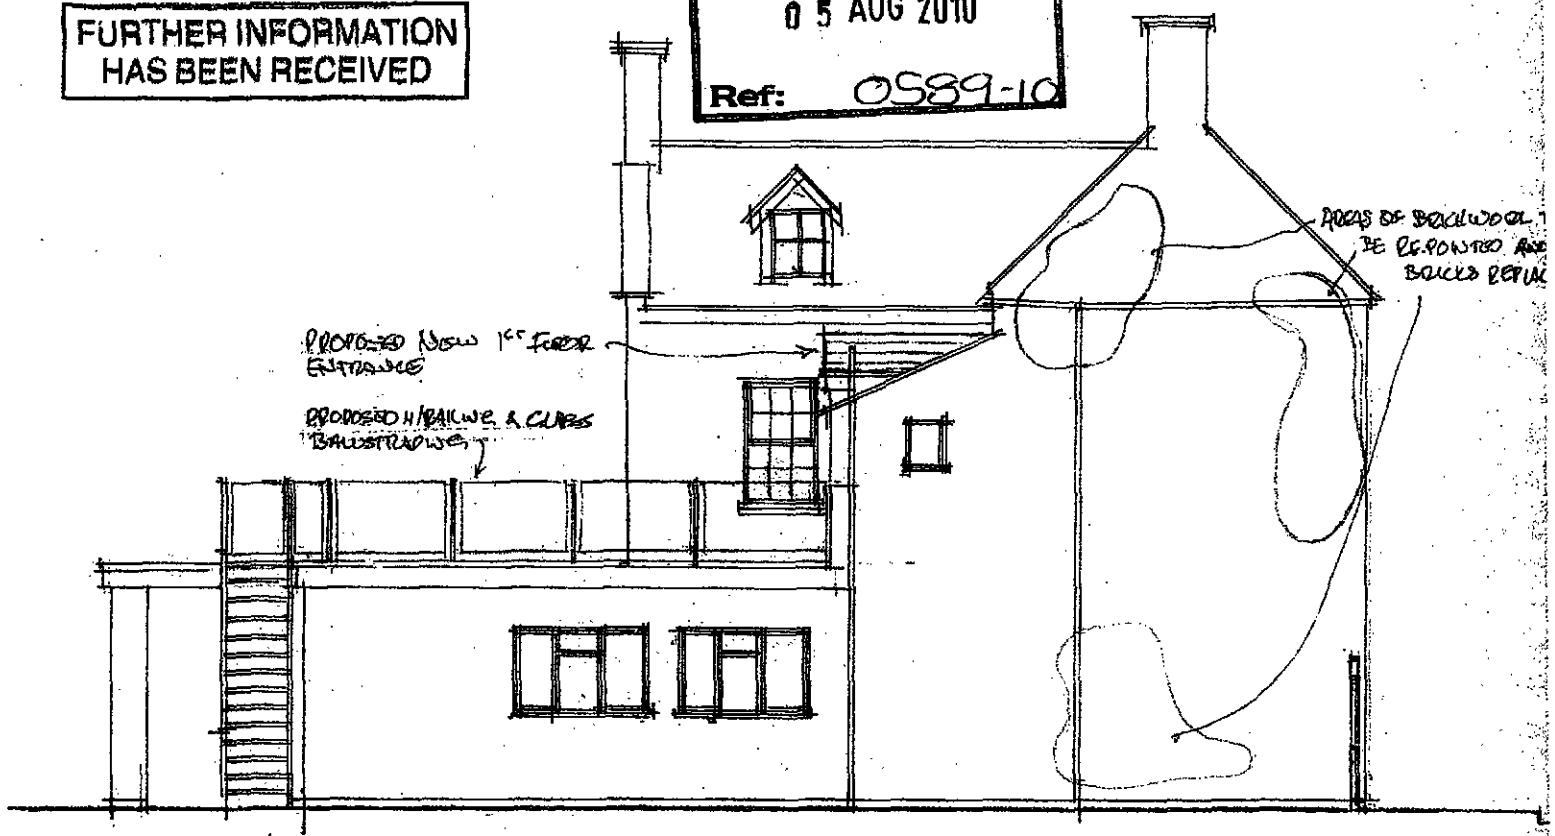


SIDE ELEVATION (N)

0 1 2 3 4 5m

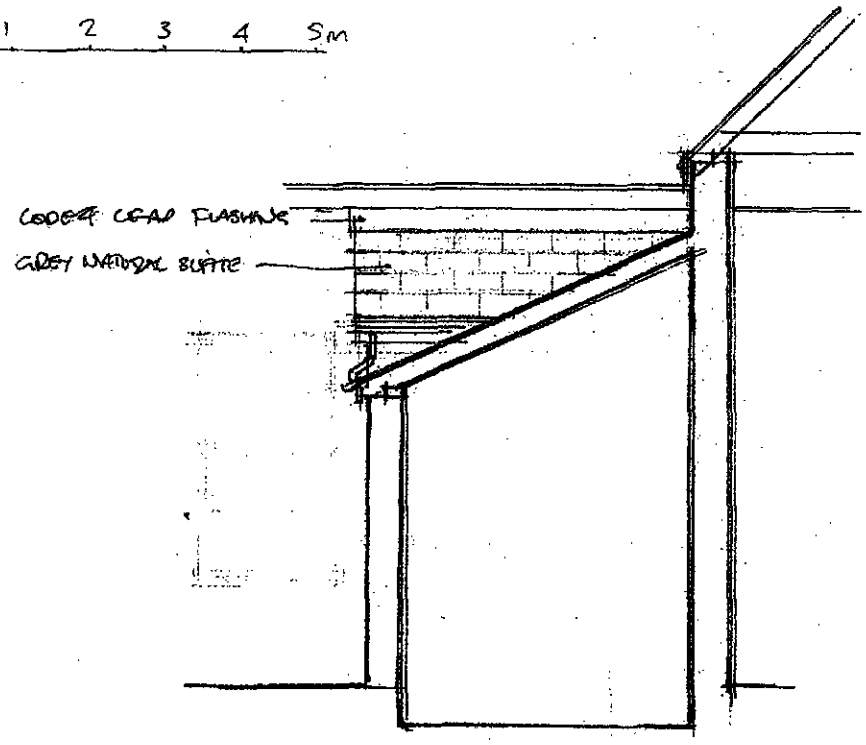

SIDE. NEW ENTRANCE

0 0.5 1.0 1.5 2.0 2.5 3.0m

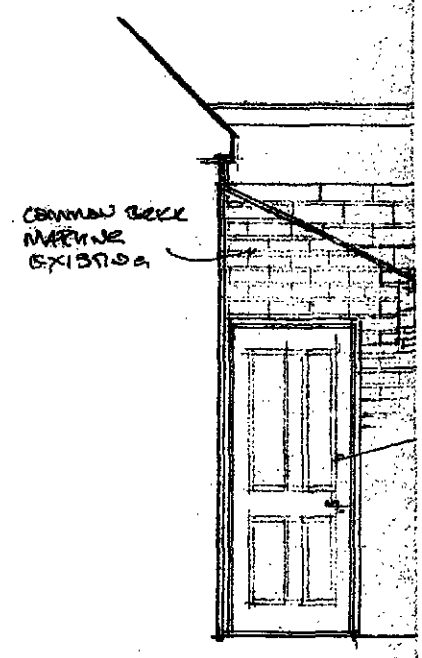


FRONT. NEW

FURTHER INFORMATION
HAS BEEN RECEIVED

SHDC
Planning & Development
05 AUG 2010
Ref: 0589-10

DOOR TO
BE ADD/DE
REPLACED

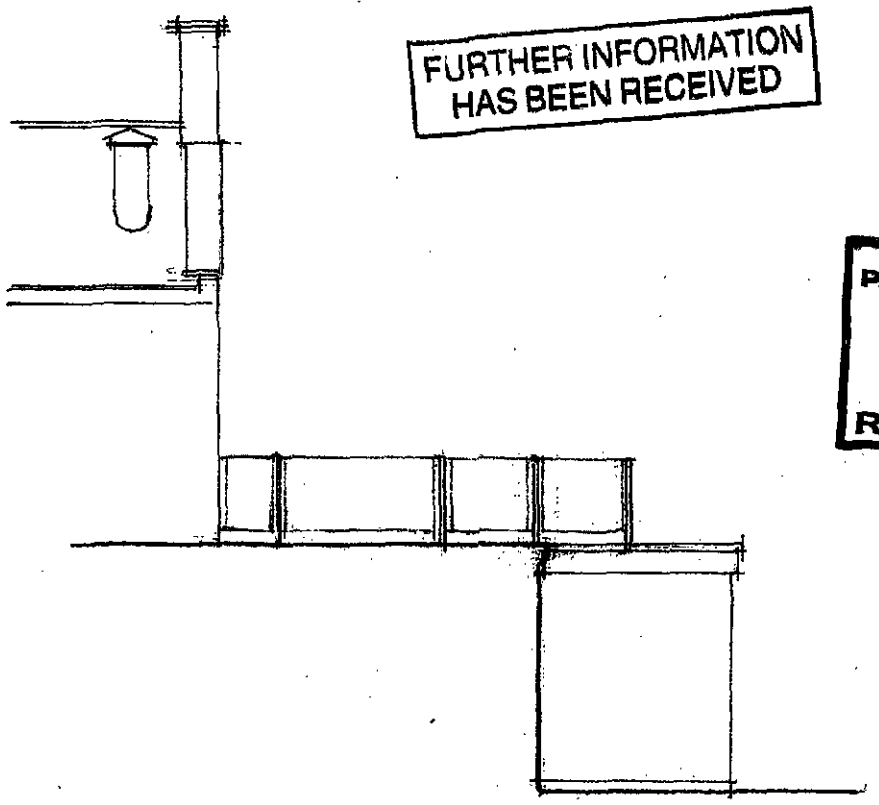

SIDE ELEVATION (S)

BLACK C.I
RWG

RECLAIMED & PAVED
PINE SOFF.
RAISED & FIELDED
PANELS
BLACK H/WARE

NEW ENTRANCE

Proposed Alterations &
Conversion To Restaurant
& Retail Shop.
The Peacock PH
Pinchbeck Rd
Spalding

PROPOSED ELEVATIONS

Drg No 4200/2
Date JUNE 2010
Scale 1:100 1:50

B. Shemeld
264 Eastfield Rd
Peterborough
Cambs
PE1 4BE
Tel 01733 891771