
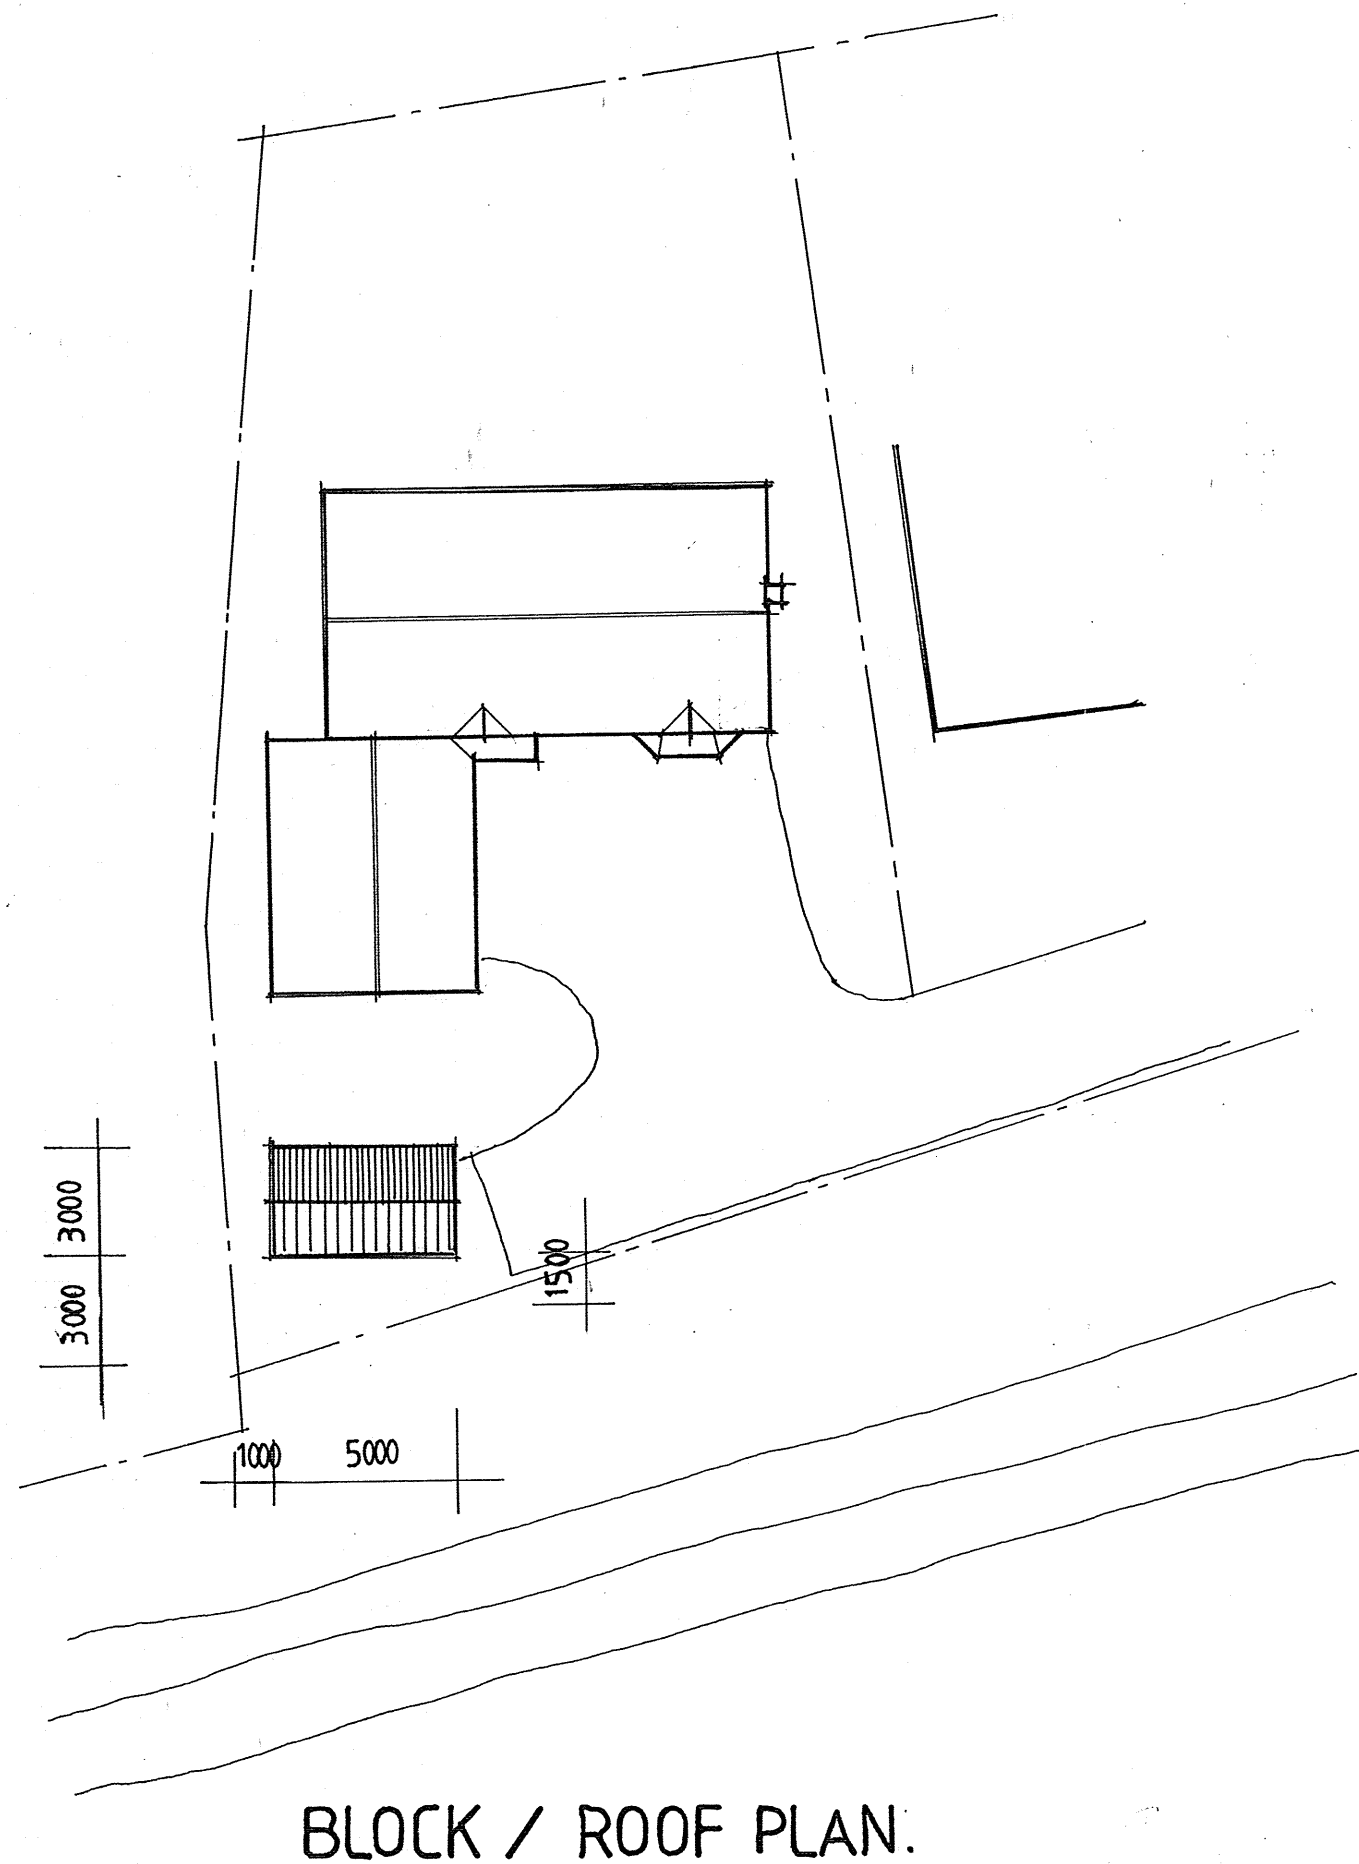
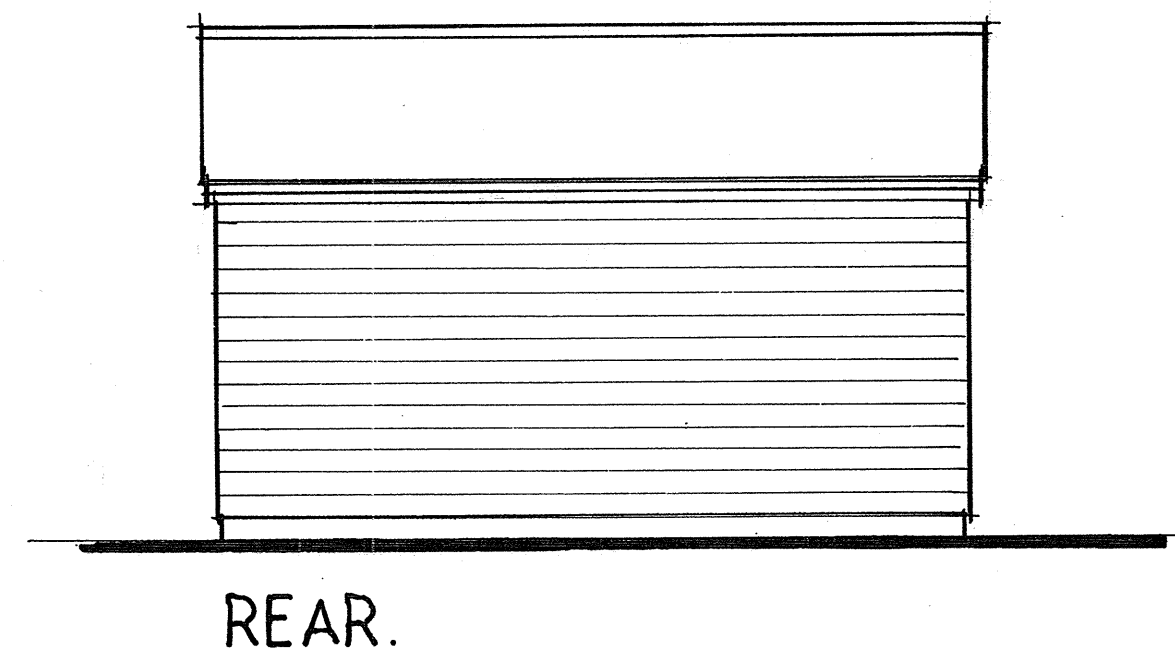
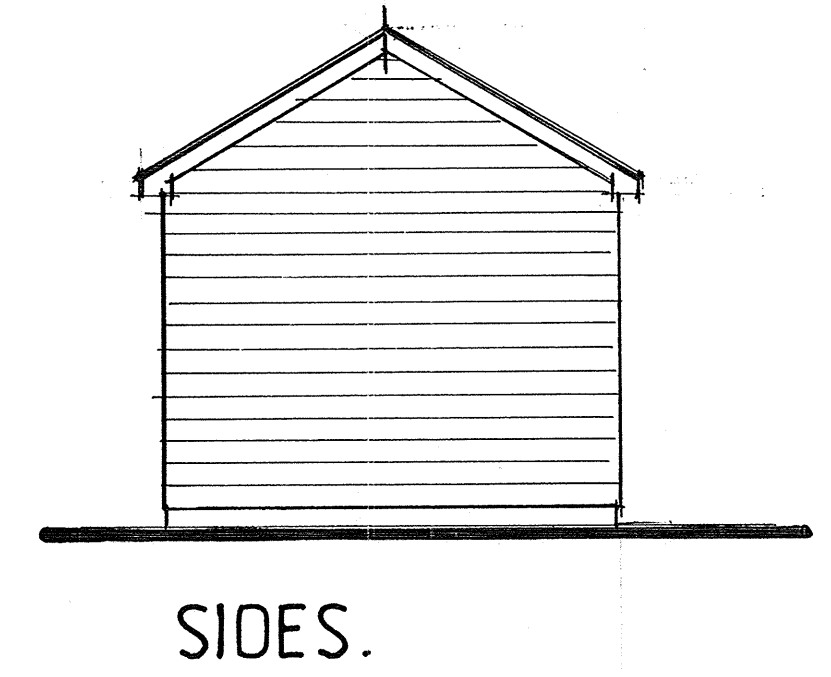
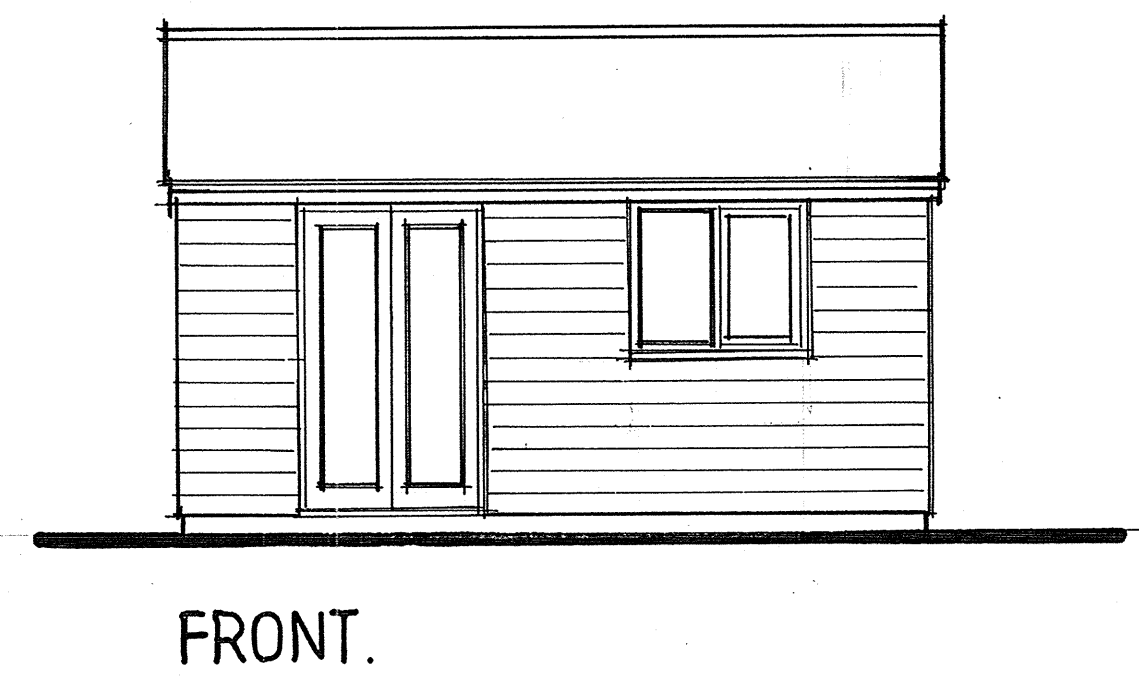
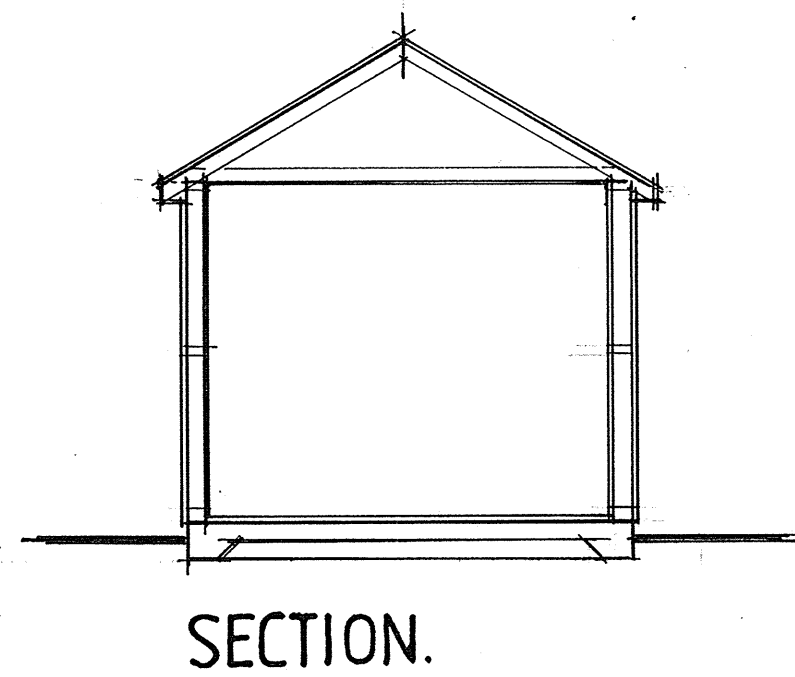


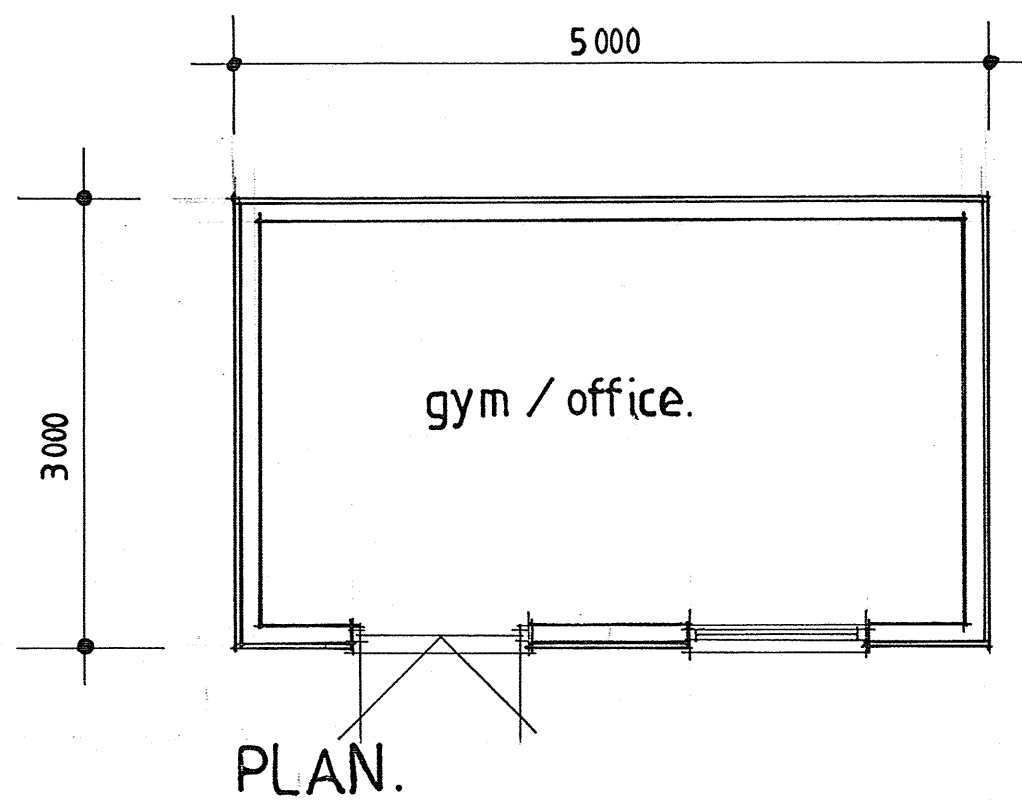

STEPHEN R. FRIDAY FGBC
Building Design Service

16 Willow Way Hauxton Cambridge CB2 5JB Tel: 01223-872062

PROPOSED GYM / OFFICE AT
1, LAVENDER DRIVE
SPALDING
LINCS
PE11 1YR.

CLIENT.

Mr & Mrs HEAVENS

DATE
JUNE 2023.

SCALE
1:50, 1:200 A2

DRAWING No.
SF21 035. 2.