

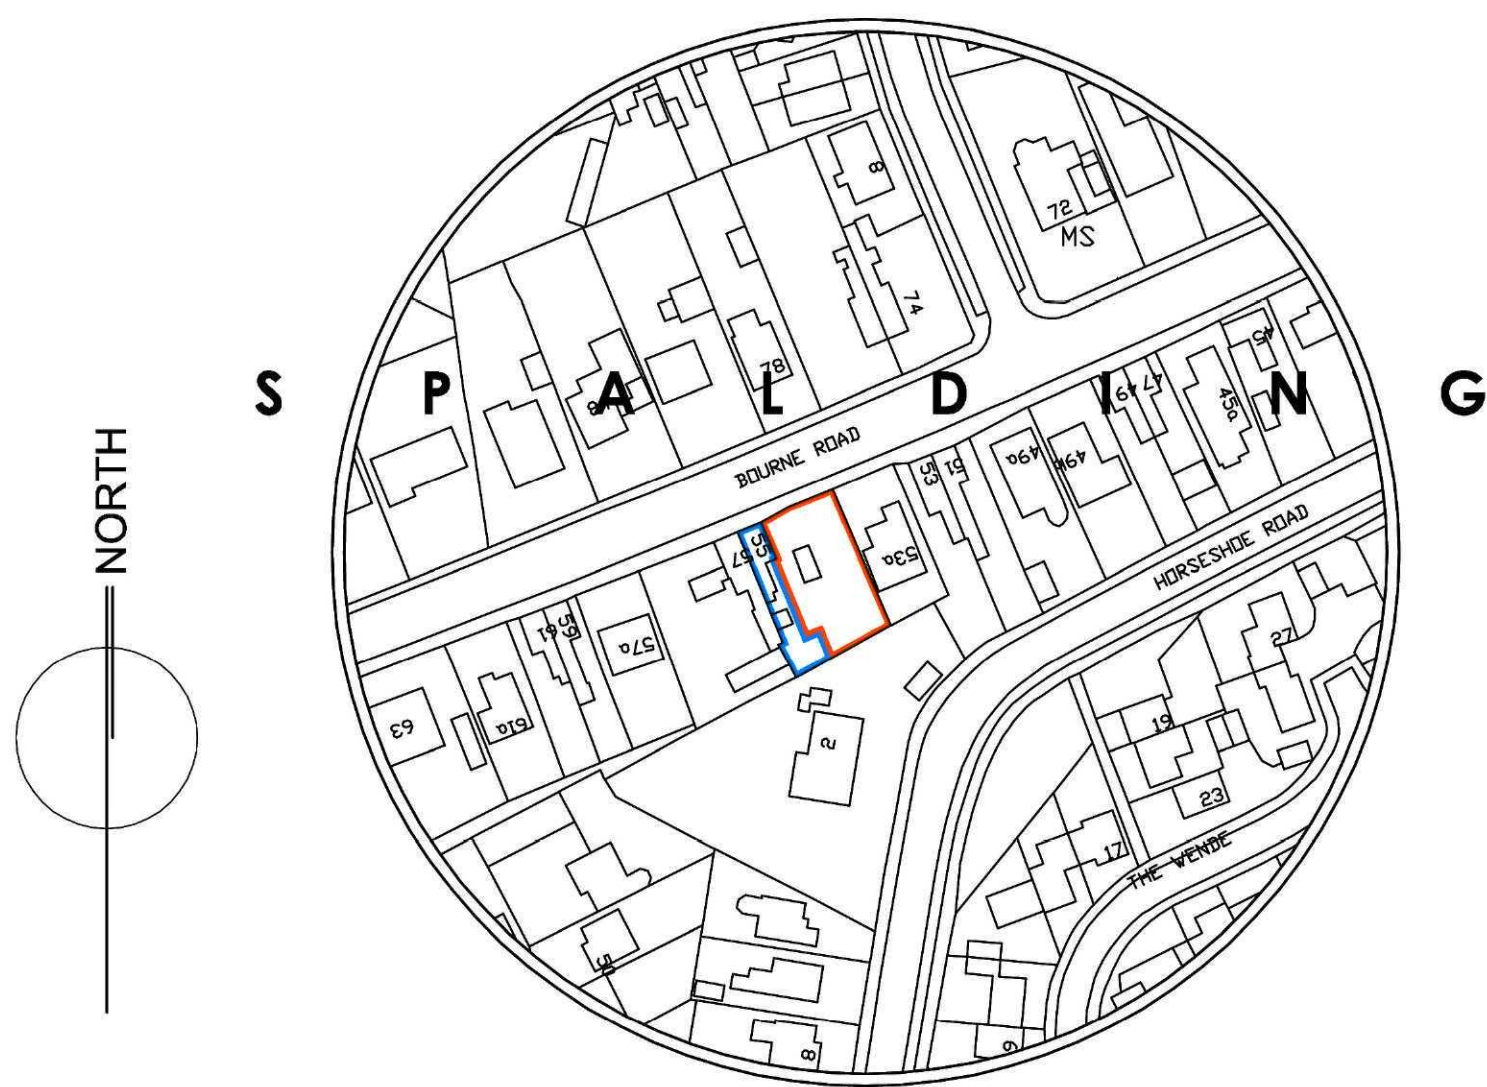
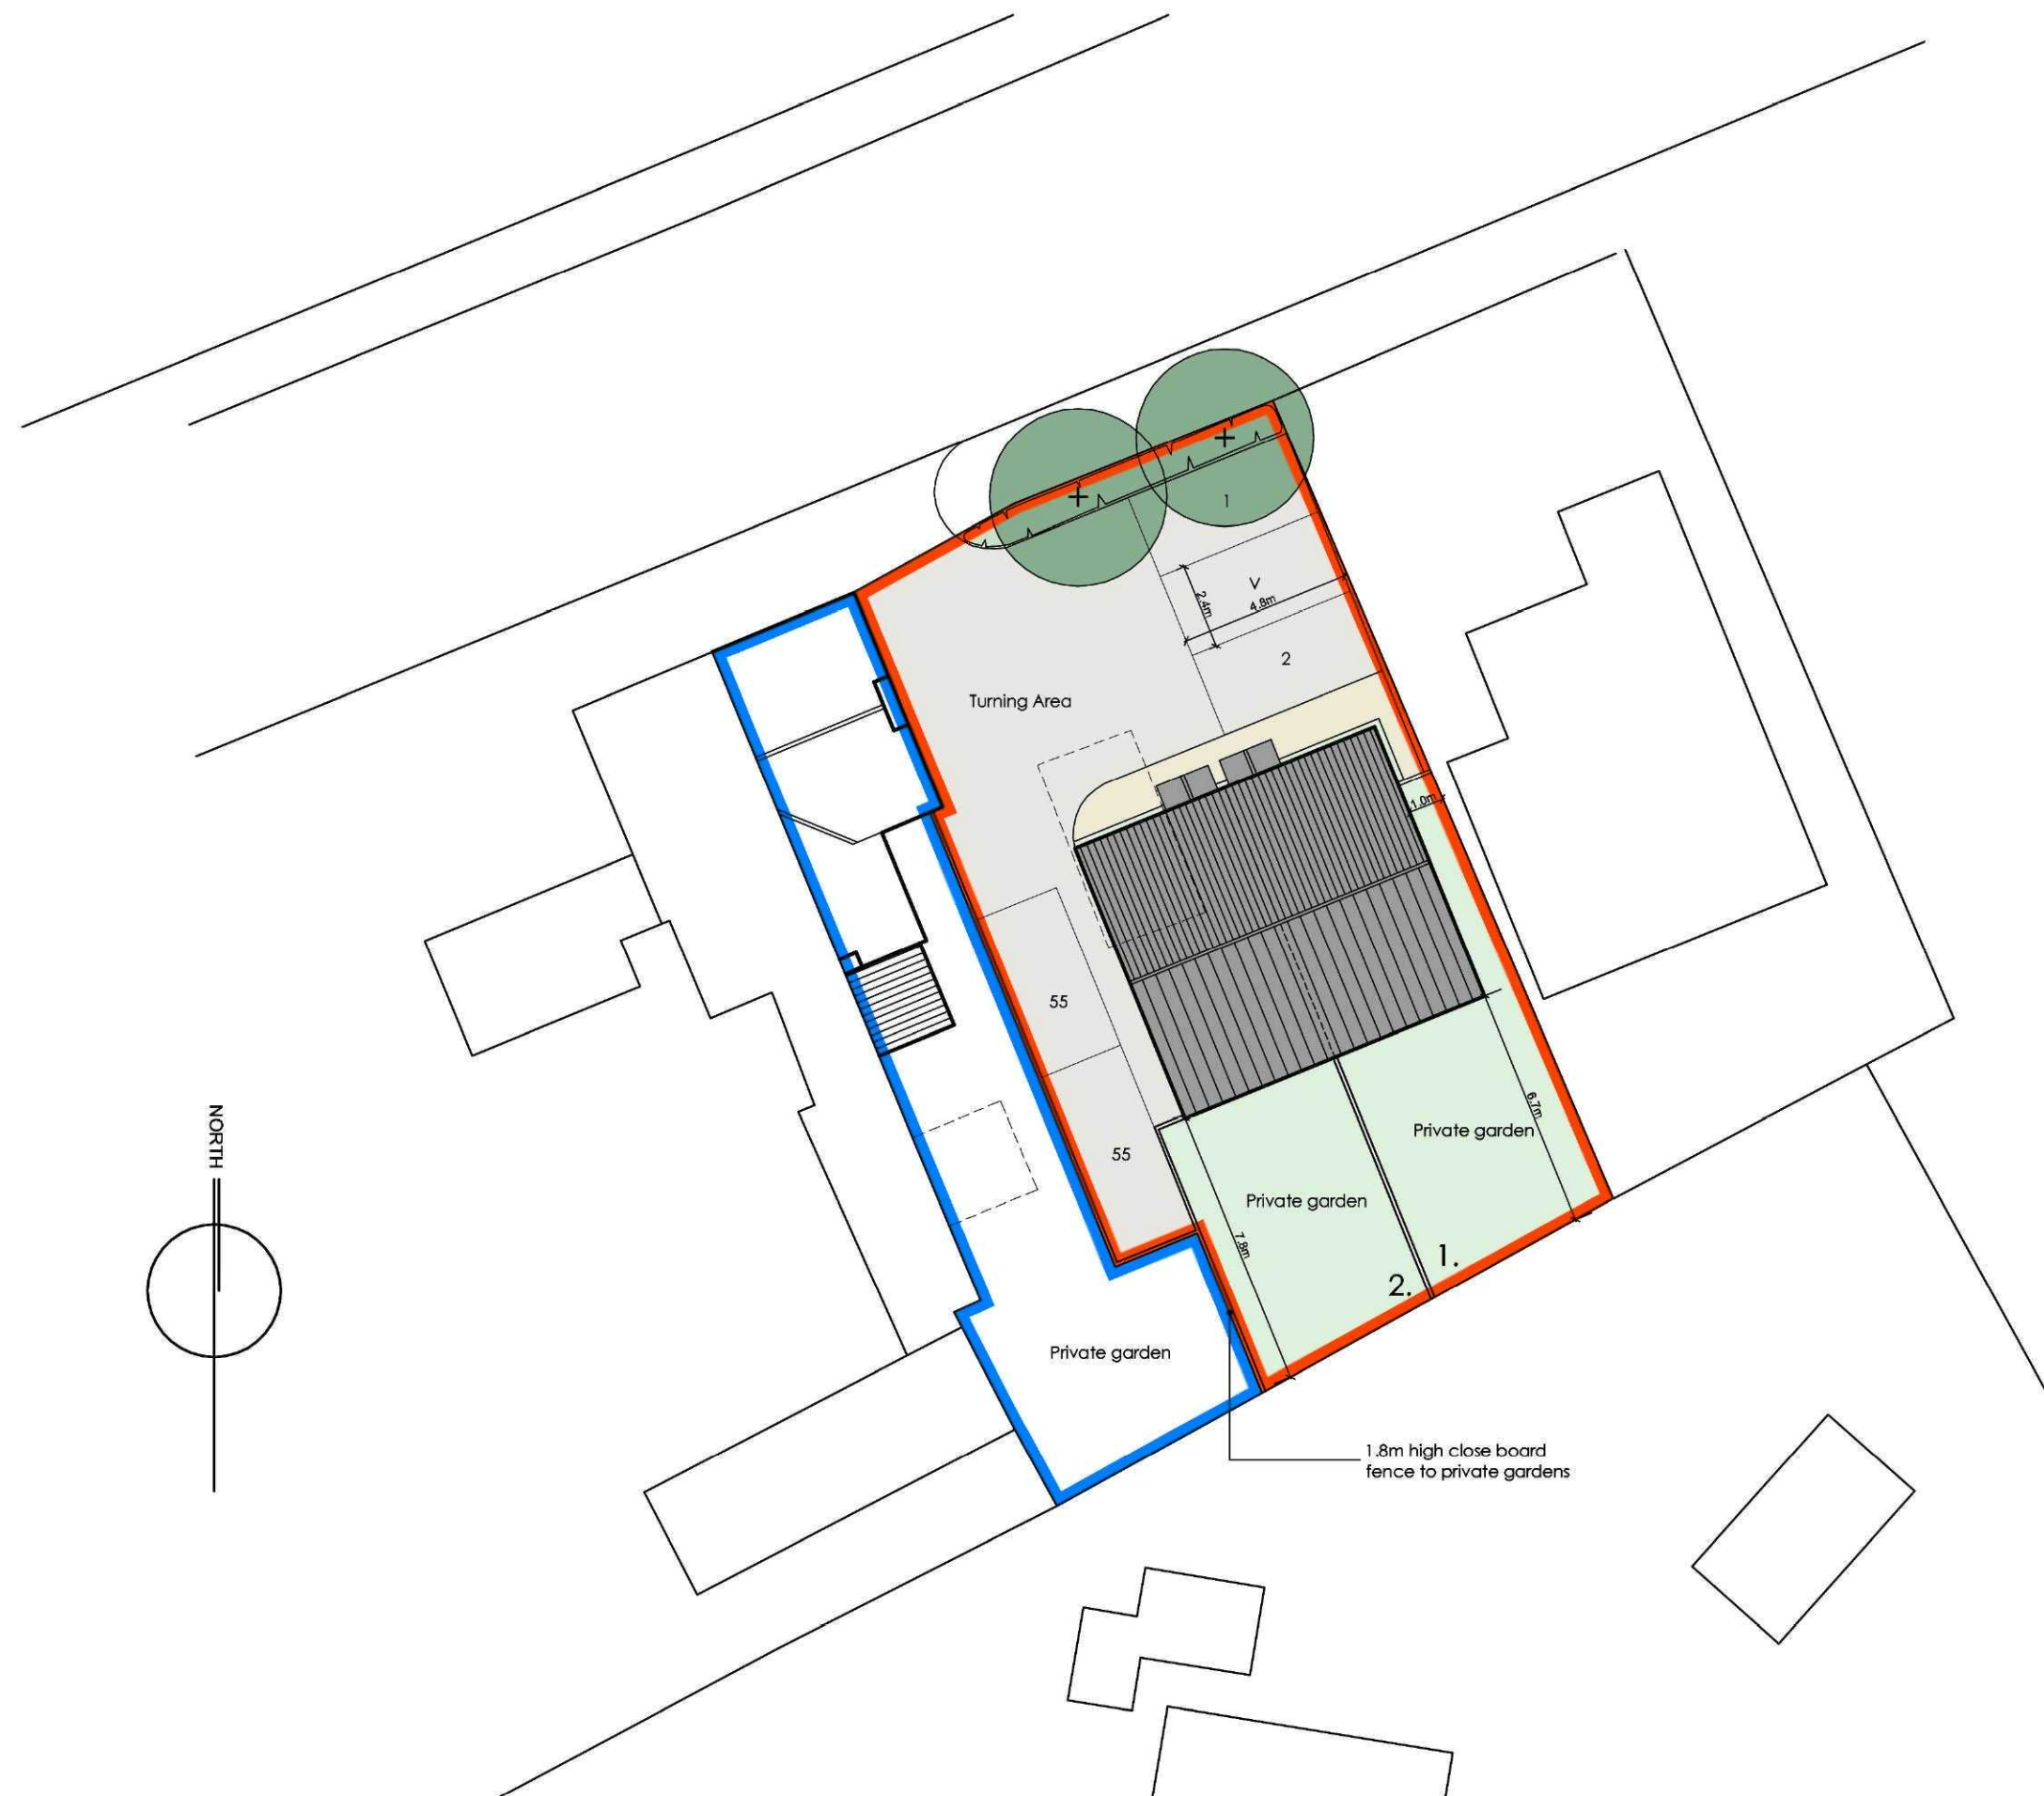
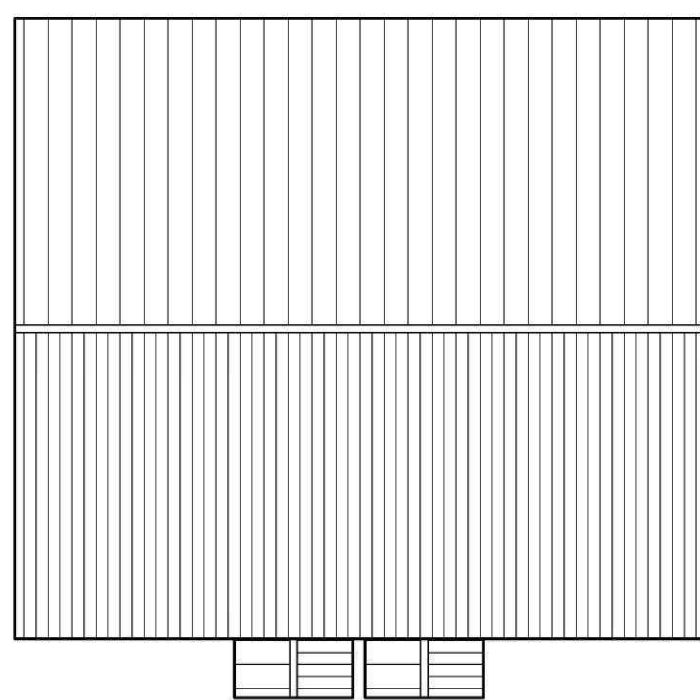
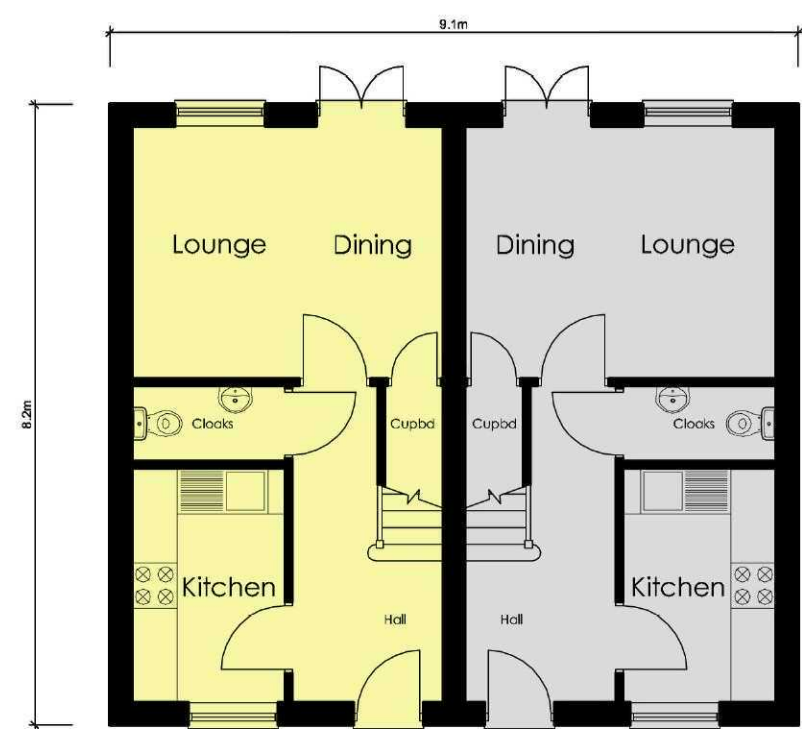


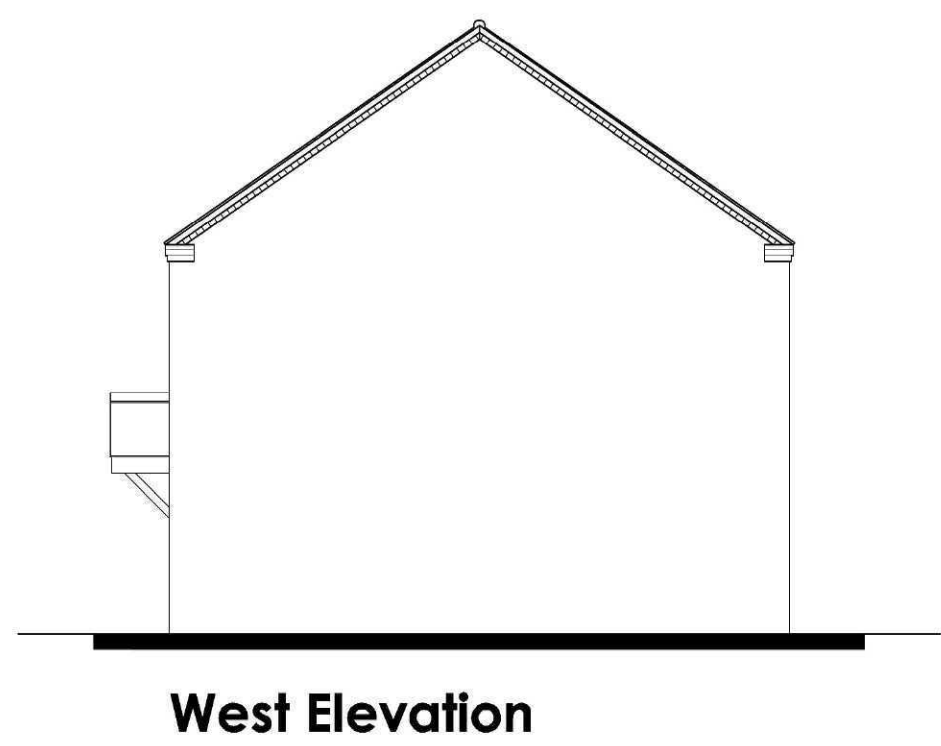

PLANNING
APPLICATION

REVISION	DATE	DRAWN	DESCRIPTION
CLIENT	HPM Developments Ltd		
PROJECT	Proposed new dwellings adjacent to 55 Bourne Road, Spalding		
DRAWING	Floor Plans, Elevations, Site and Location Plan		
SCALE	1:100, 1:200 @ A1	DRAWN KB	DATE 27.12.2010

STUDIO 11 ARCHITECTURE LTD, 11 HUNTINGDON CLOSE, HOLBEACH, LINCOLNSHIRE PE12 7QZ
T: 07920 02386 E: design@studio11architecture.co.uk W: www.studio11architecture.co.uk

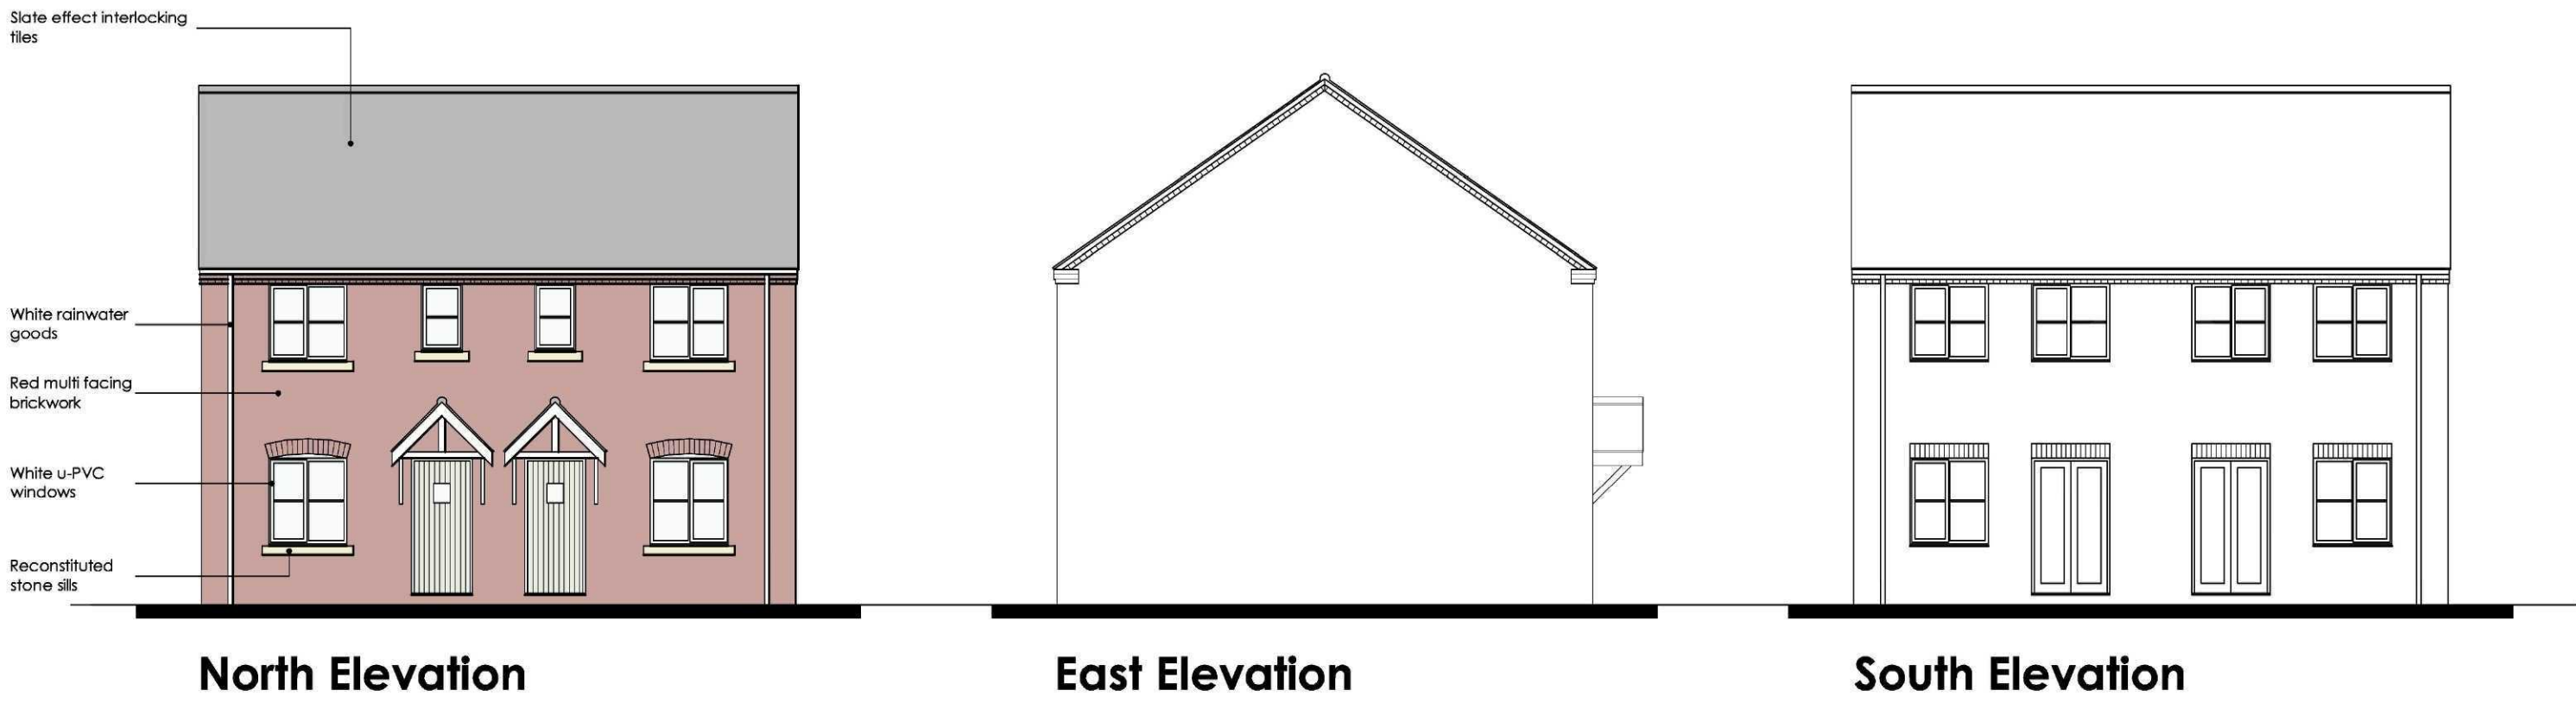