HOUSING SPALDING. LINCOLNSHIRE.
JELSON LTD.

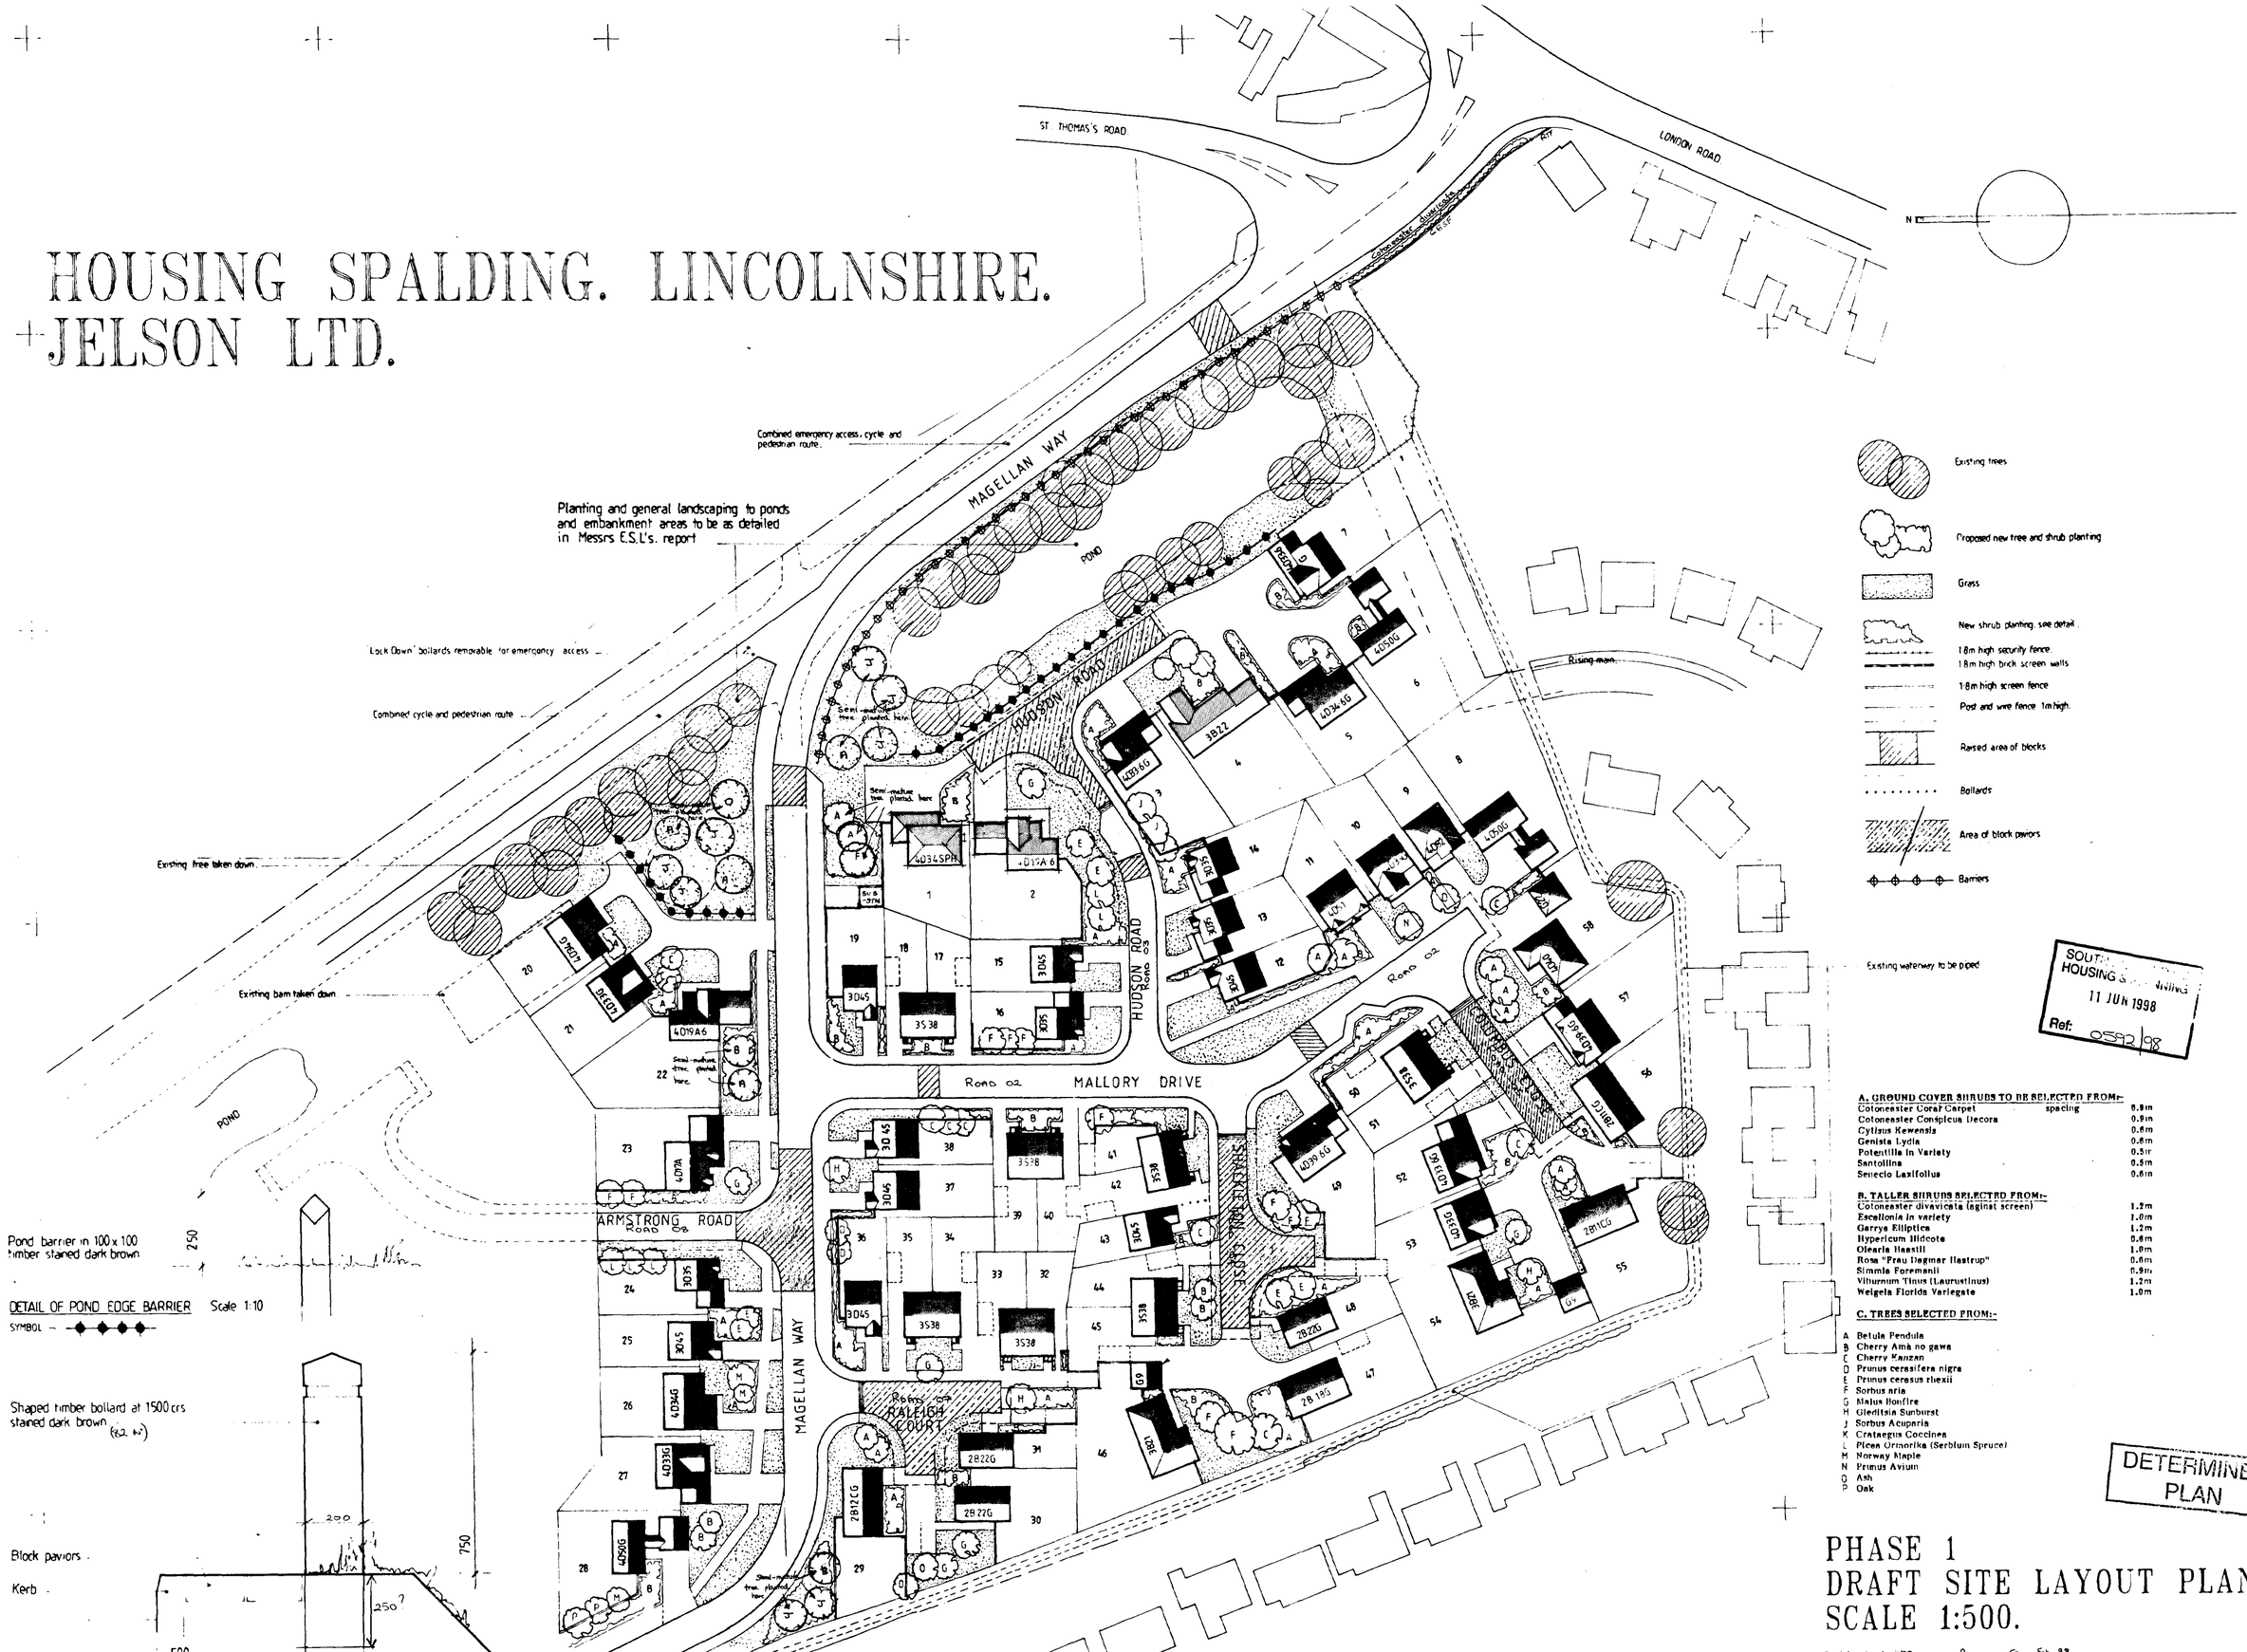

A. GROUND COVER SHRUBS TO BE SELECTED FROM:-

Cotoneaster Coral Carpet	spacing	0.9m
Cotoneaster Conspicua Decora		0.9m
Cytisus Kewensis		0.6m
Genista Lydia		0.6m
Potentilla in Variety		0.5m
Santolina		0.5m
Senecio Laxifolius		0.6m

B. TALLER SHRUBS SELECTED FROM:-

Cotoneaster divaricata (aginst screen)	1.2m
Escallonia in variety	1.0m
Garrya Elliptica	1.2m
Hypericum Hidcote	0.6m
Olearia Haastii	1.0m
Rosa "Frau Dagmar Hastrup"	0.6m
Simmia Foremanii	0.9m
Viburnum Tinus (Laurustinus)	1.2m
Weigela Florida Variegate	1.0m

C. TREES SELECTED FROM:-

A Betula Pendula
B Cherry Ama no gawa
C Cherry Kanzan
D Prunus cerasifera nigra
E Prunus cerasus rhexii
F Sorbus aria
G Malus Bonfire
H Gleditsia Sunburst
J Sorbus Acuparia
K Crataegus Coccinea
L Picea Ormorika (Serbium Spruce)
M Norway Maple
N Prunus Avium
O Ash
P Oak

SOUTH... HOUSING & ...NNING
11 JUN 1998
Ref: 0592/98

DETERMINED PLAN

PHASE 1
DRAFT SITE LAYOUT PLAN
SCALE 1:500.