
Site Location Plan

Scale 1:1250

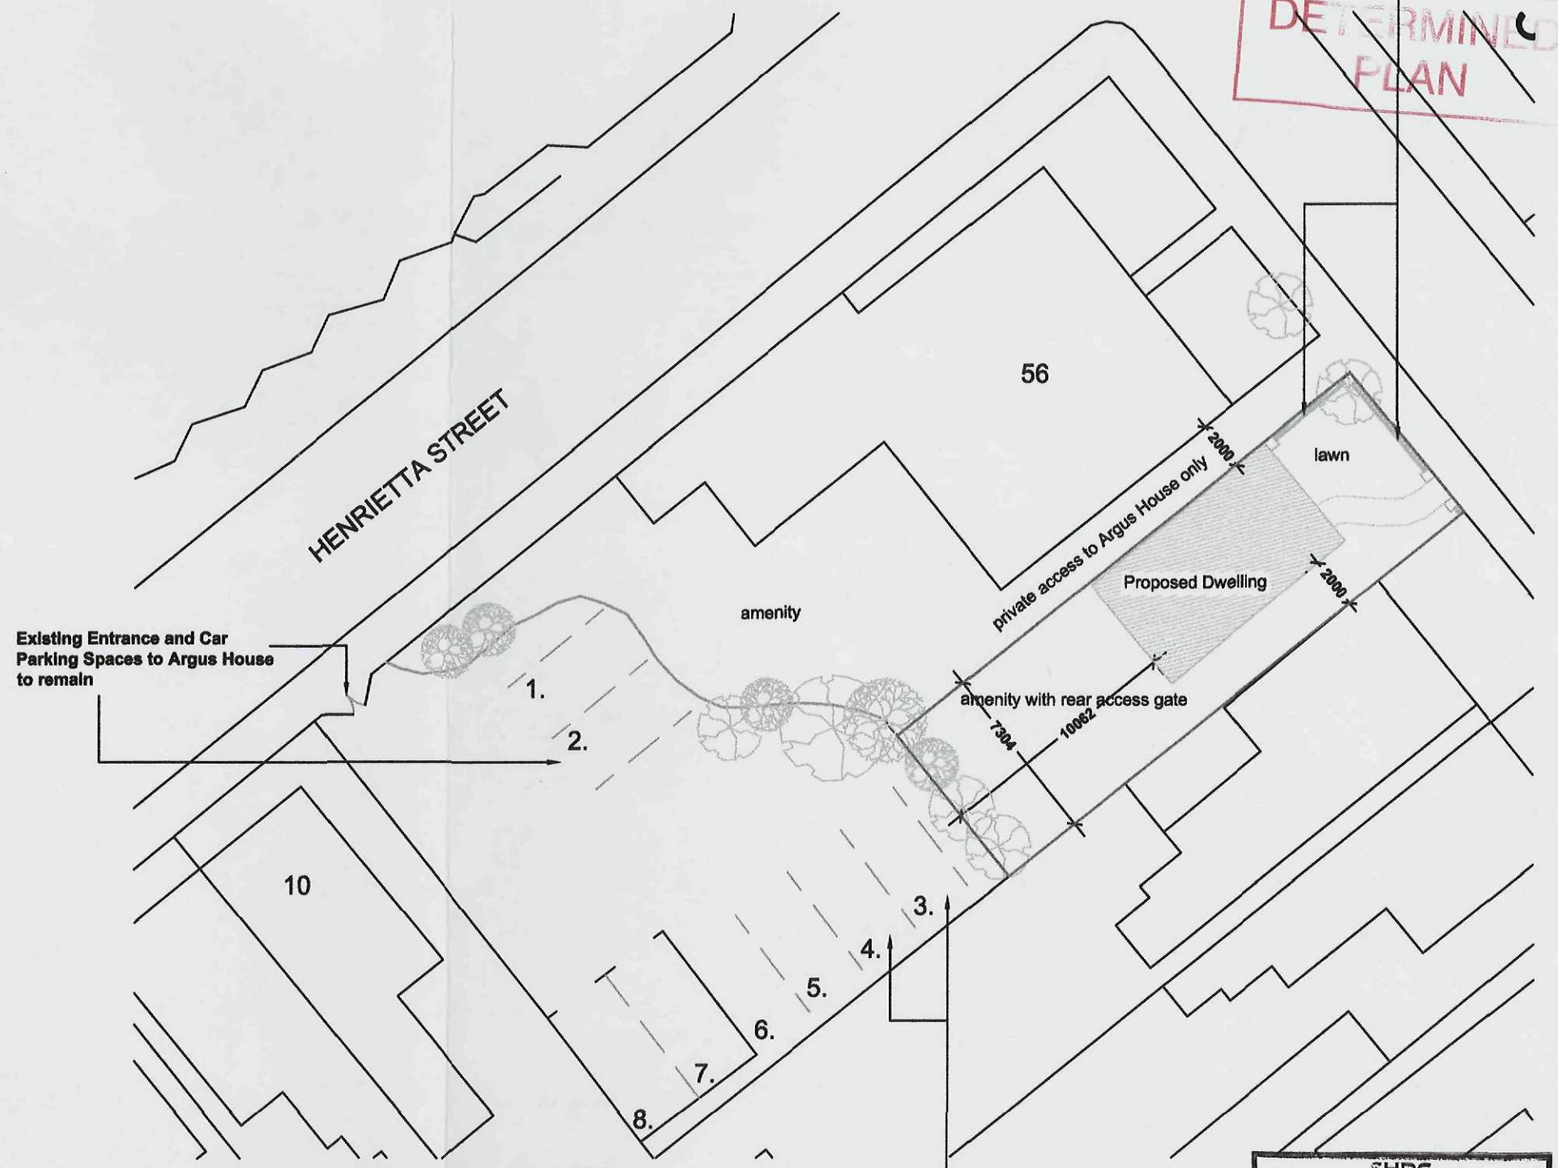

Site Block Plan

Scale 1:250

2no. Car Parking Spaces for development to rear of Argus House

AMENDED PLAN

Ref.

SHDC
Planning & Development
2 8 SEP 2009
Ref: 0596-09

rev "C" - 24.09.09 - Layout amended to suit SHDC
rev "B" - 04.08.09 - Layout amended
rev "A" - 01.05.09 - Blue line around site ownership

remway Design Ltd
2nd Floor - 5B Sheepmarket
Spalding
PE11 1BH
Tel: 01775 768 921
e-mail: enquiries@remwaydesign.co.uk

Site :
Residential Development at:
Argus House
56 St Thomas' Road
Spalding

Client :
Mr S Twell

Date : ******

Scale : as noted

Drawing No:
A3-1717-02 "C"