


N

Site Location Plan

Scale 1:1250

Option 1:
2no. Car Parking Spaces to front of development as large percentage of existing residents along St Thomas' Rd

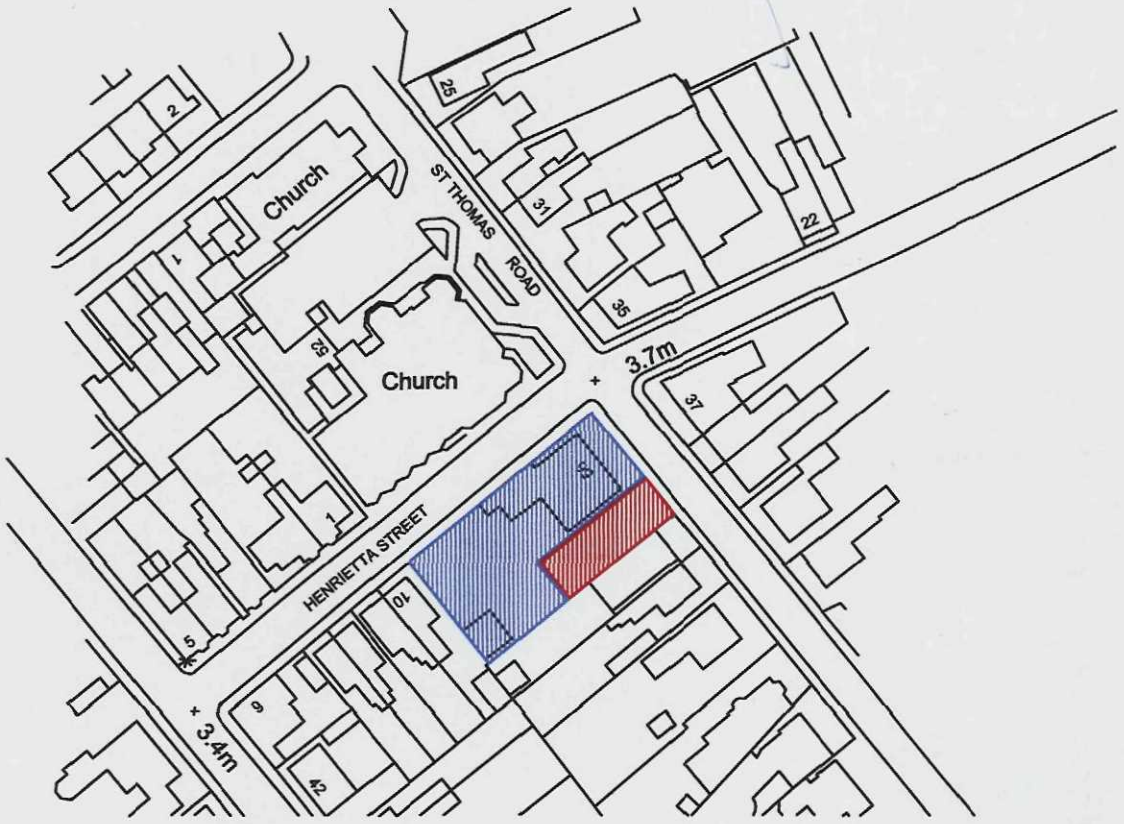

Site Block Plan

Scale 1:250

Option 2:
2no. Car Parking Spaces to rear of Argus House

SHDC
Planning & Development
- 5 AUG 2009
Ref: 0596-09

rev "B" - 04.08.09 - Layout amended
rev "A" - 01.05.09 - Blue line around site ownership

remway Design Ltd
2nd Floor - 5B Sheepmarket
Spalding
PE11 1BH
Tel: 01775 768 921
e-mail: enquiries@remwaydesign.co.uk

Site :
Residential Development at:
Argus House
56 St Thomas' Road
Spalding

Client :
Mr S Twell

Date : *****
Scale : as noted

Drawing No:
A3-1717-02 "B"