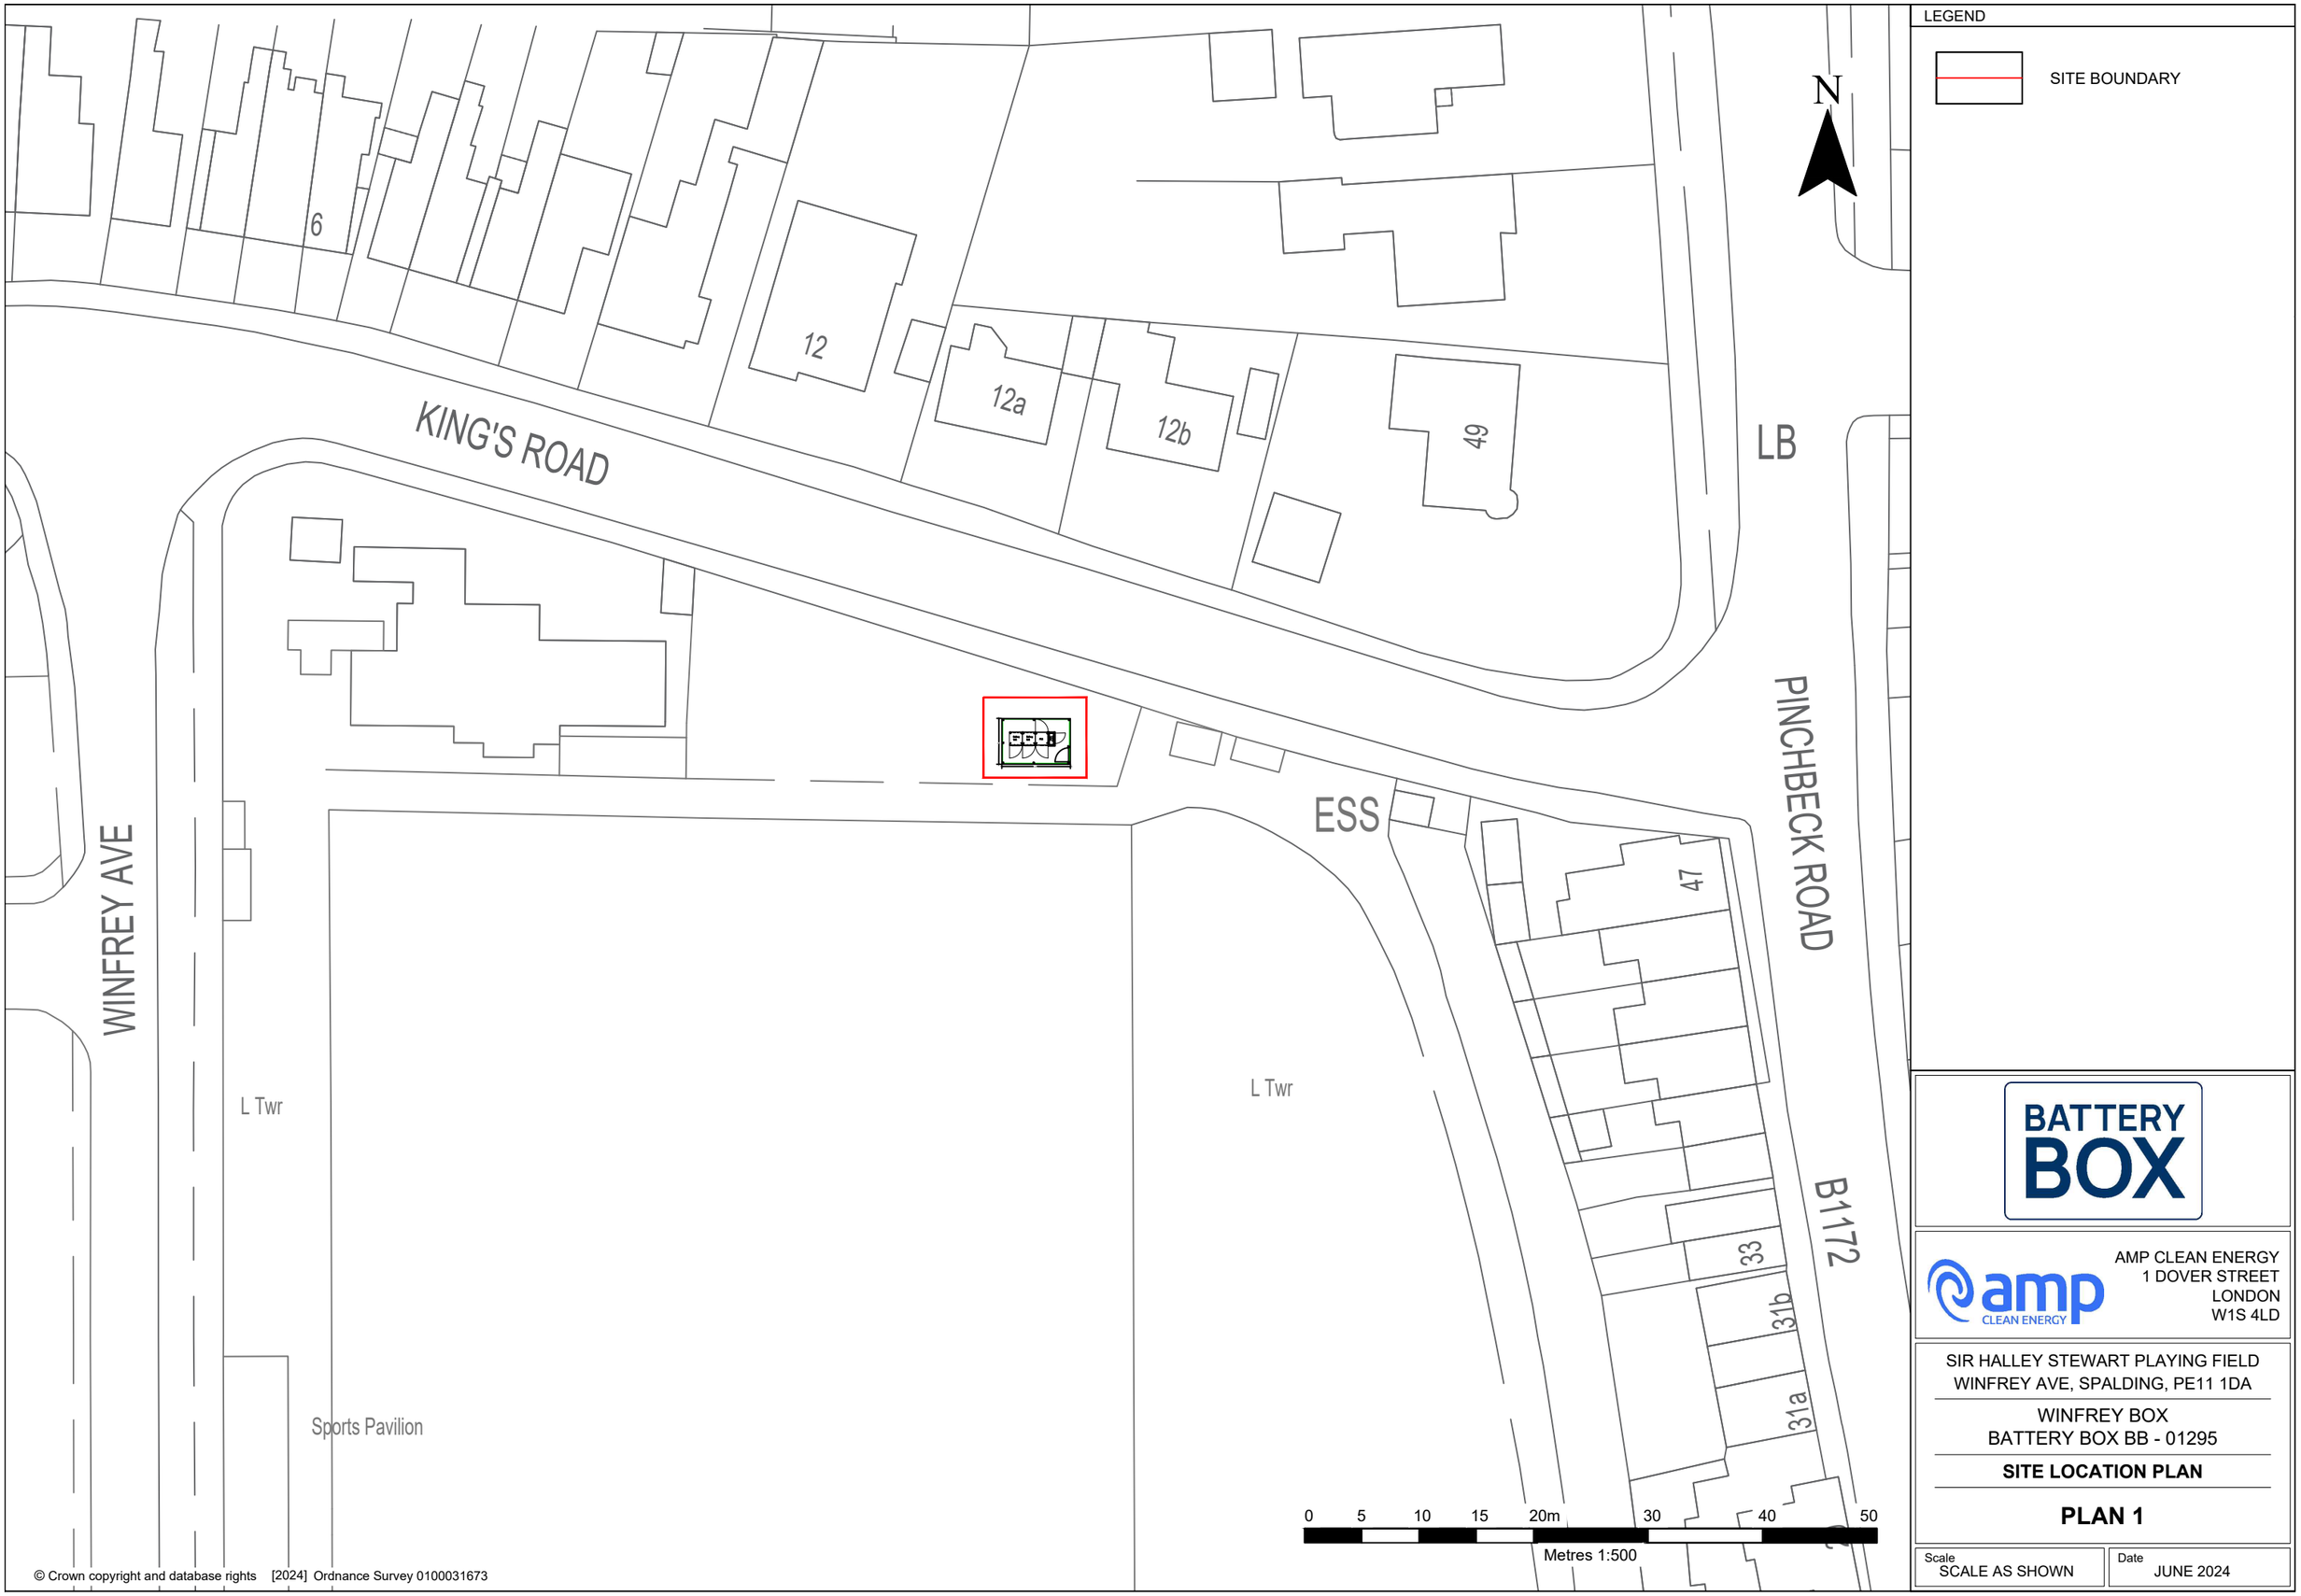


© Crown copyright and database rights [2024] Ordnance Survey 0100031673

LEGEND

SITE BOUNDARY

BATTERY BOX

AMP CLEAN ENERGY
1 DOVER STREET
LONDON
W1S 4LD

SIR HALLEY STEWART PLAYING FIELD
WINFREY AVE, SPALDING, PE11 1DA

WINFREY BOX
BATTERY BOX BB - 01295

SITE LOCATION PLAN

PLAN 1

Scale: SCALE AS SHOWN

Date: JUNE 2024

DRAWN BY: AB