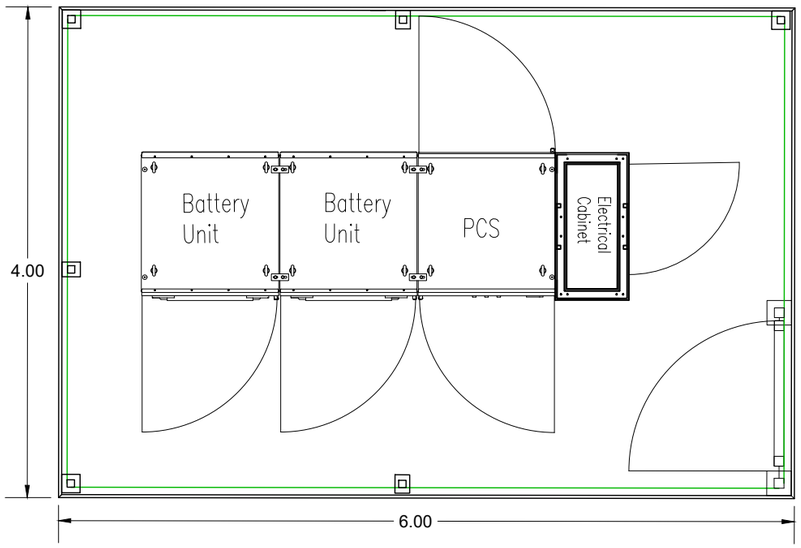



LEGEND

FENCE LINE

SITE BOUNDARY

0 1 2m 3 4 5

Metres 1:50

© Crown copyright and database rights [2024] Ordnance Survey 0100031673

BATTERY BOX

AMP CLEAN ENERGY
1 DOVER STREET
LONDON
W1S 4LD

SIR HALLEY STEWART PLAYING FIELD
WINFREY AVE, SPALDING, PE11 1DA

WINFREY BOX
BATTERY BOX BB - 01295

**SITE LAYOUT PLAN**

**PLAN 2**

Scale: SCALE AS SHOWN

Date: JUNE 2024

DRAWN BY: AB