




DO NOT SCALE THIS DRAWING. THE CONTRACTOR IS DEEMED TO HAVE CHECKED ALL DIMENSIONS ON SITE AND REPORT ANY DISCREPANCIES TO OGLESBY & LIMB LTD.
THE CONTENTS OF THIS DRAWING ARE COVERED BY COPYRIGHT AND REMAIN THE PROPERTY OF OGLESBY & LIMB LTD. WRITTEN APPROVAL MUST BE OBTAINED FROM OGLESBY & LIMB LTD PRIOR TO DUPLICATION OR REPRODUCTION OF THIS DRAWING OR ITS CONTENTS.
ANY DIMENSIONS NOT SHOWN ARE TO BE CHECKED AND AGREED WITH OGLESBY & LIMB LTD.

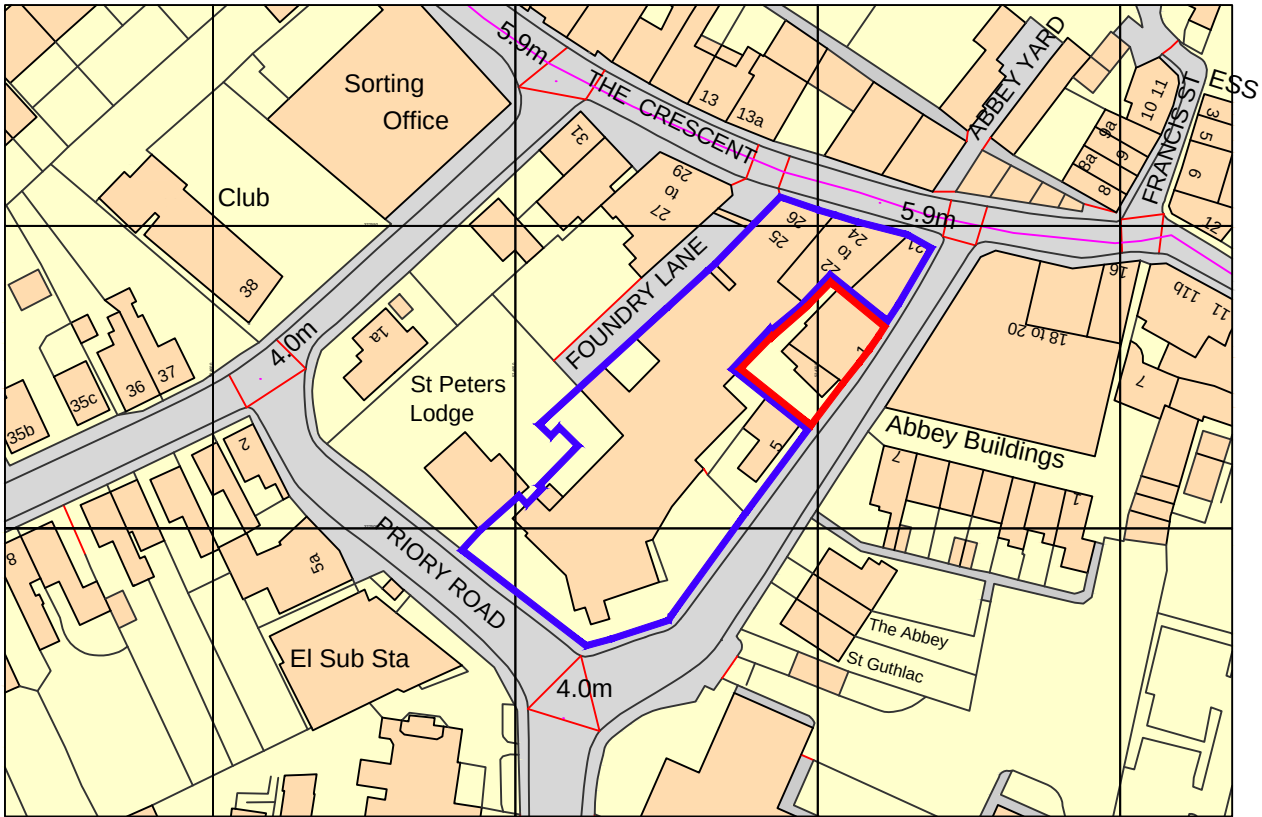

Ordnance Survey, (c) Crown Copyright 2017. All rights reserved. Licence number 100022432

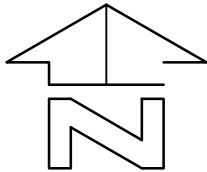

SITE LOCATION PLAN
SCALE 1:1250

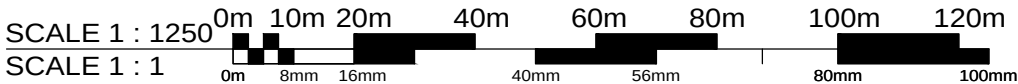

Description	No.
-------------	-----

Oglesby & Limb Ltd
Chartered Architect
Suite 4 & 5 Market Chambers
12 Market Place, Spalding
PE11 1SL
Tel: 01775 761196
e-mail: design@o-ltd.co.uk

Client:
GCM Adams 2007 Settlement Trust

Project:
**Office refurbishment and conversion of
first floor offices to dwelling unit
1 Priory Road (part former CAB offices)
Spalding
Lincolnshire.**

Drawing Title:
Site Location Plan

GENERAL ISSUE

Date:	Feb 2017	Scale:	1 to 1250 @ A3
Drawn by:	RCW	Checked by:	AJO

Drawing Number:	Rev:
A1151 - 01	-