




DO NOT SCALE THIS DRAWING. THE CONTRACTOR IS DEEMED TO HAVE CHECKED ALL DIMENSIONS ON SITE AND REPORT ANY DISCREPANCIES TO OGLESBY & LIMB LTD.
THE CONTENTS OF THIS DRAWING ARE COVERED BY COPYRIGHT AND REMAIN THE PROPERTY OF OGLESBY & LIMB LTD. WRITTEN APPROVAL MUST BE OBTAINED FROM OGLESBY & LIMB LTD PRIOR TO DUPLICATION OR REPRODUCTION OF THIS DRAWING OR ITS CONTENTS.
ANY DIMENSIONS NOT SHOWN ARE TO BE CHECKED AND AGREED WITH OGLESBY & LIMB LTD.

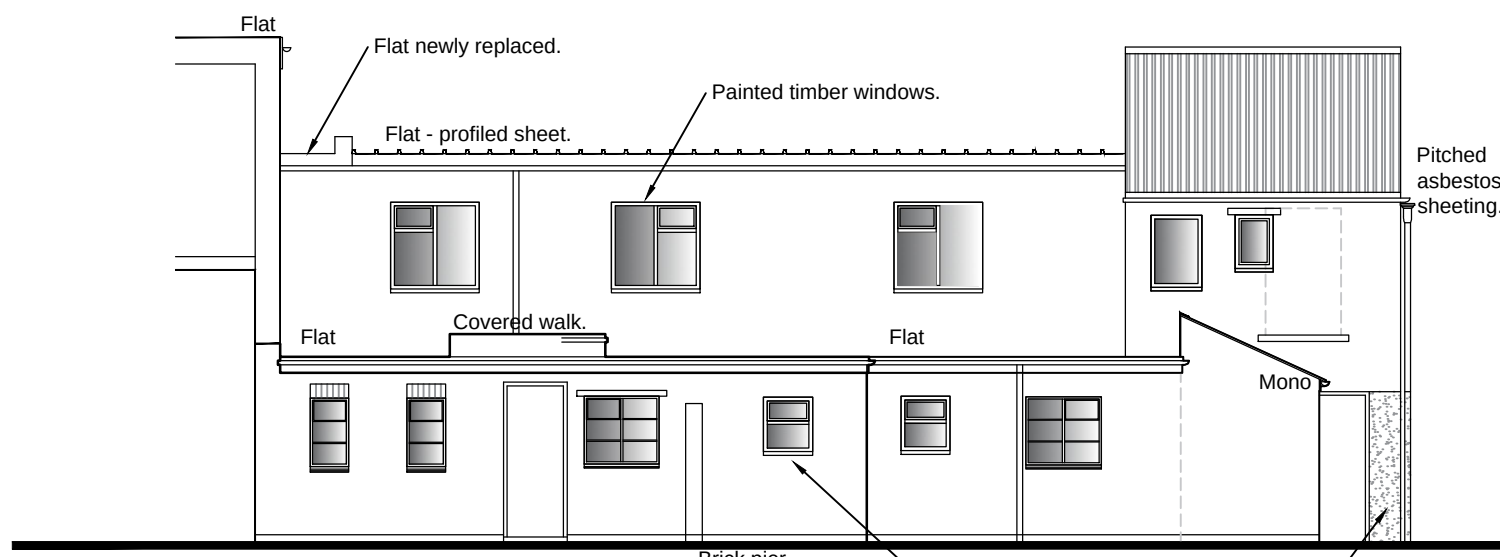


**ELEVATION
VIEWED FROM COURTYARD (WEST)**

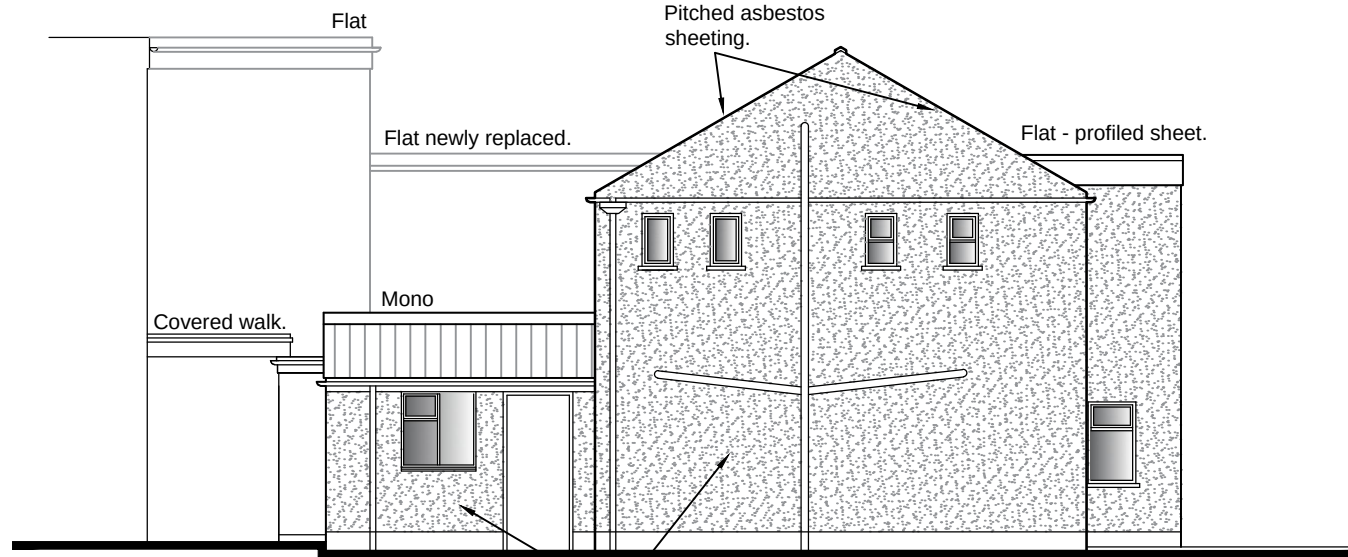


**ELEVATION
VIEWED FROM DRIVE (SOUTH)**

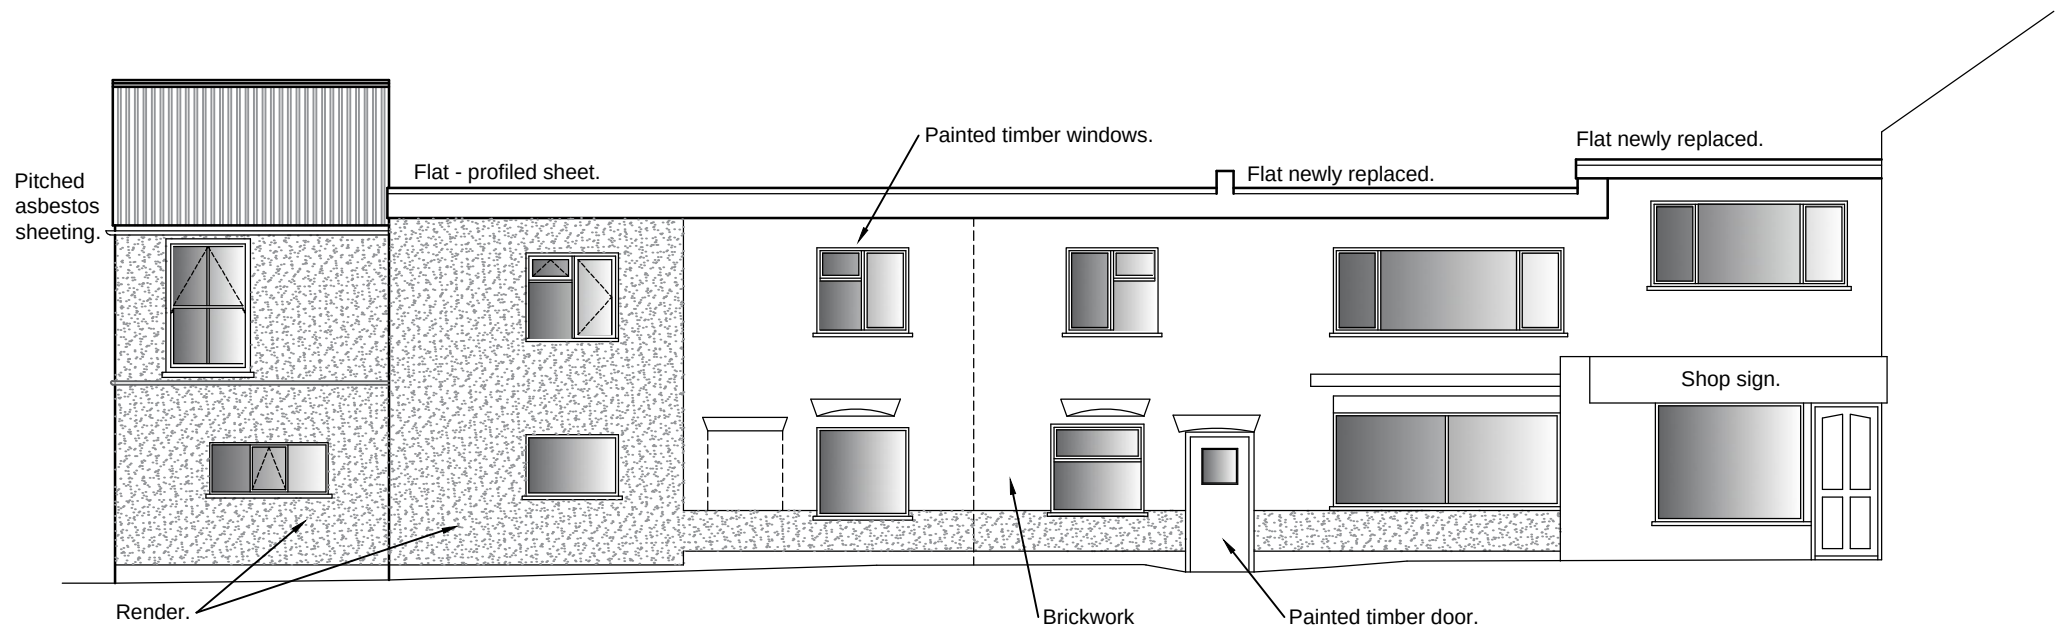


**ELEVATION
VIEWED FROM PRIORY ROAD (EAST)
Scale 1:100**

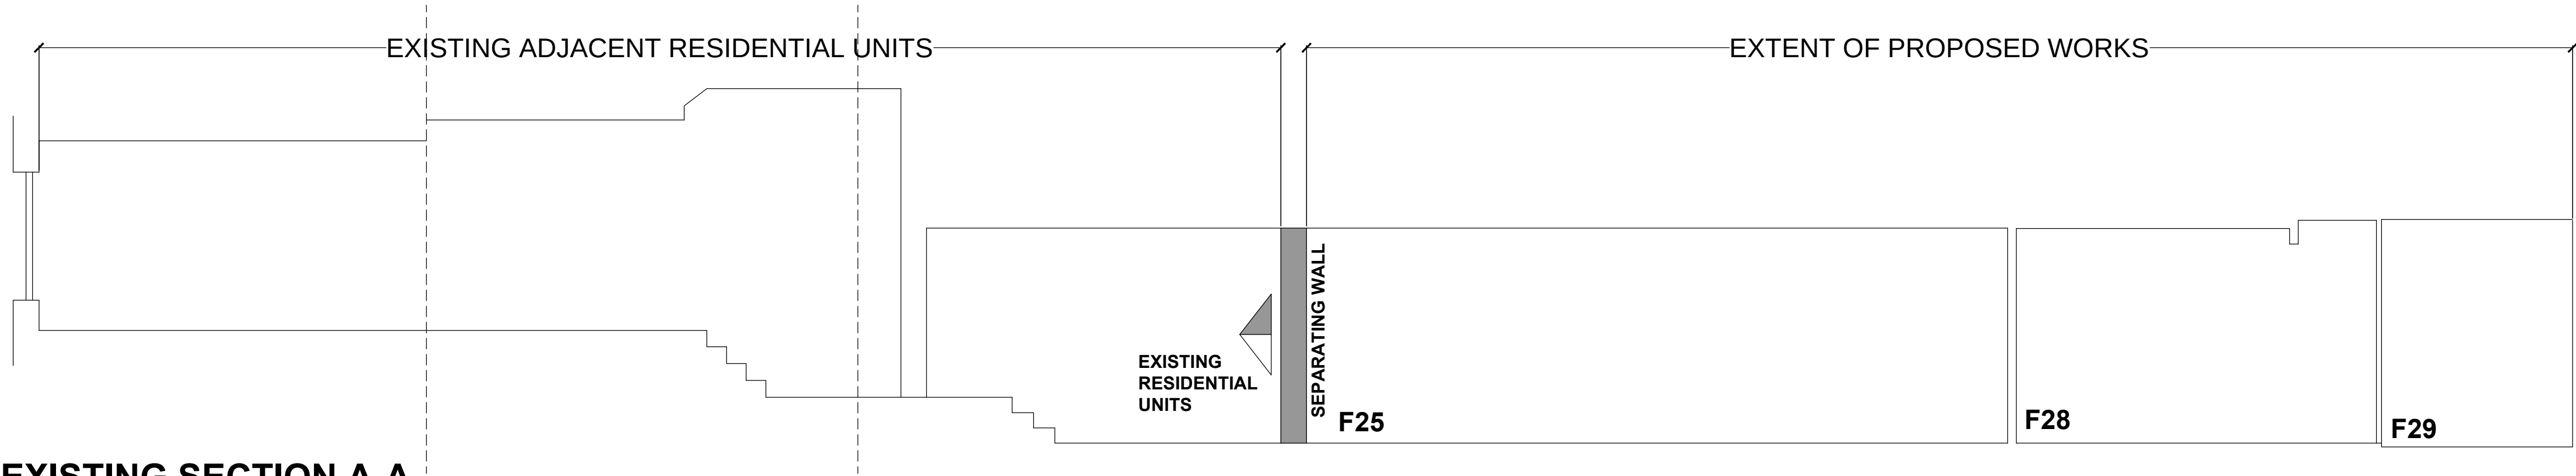

**EXISTING SECTION A-A
SCALE 1:50**

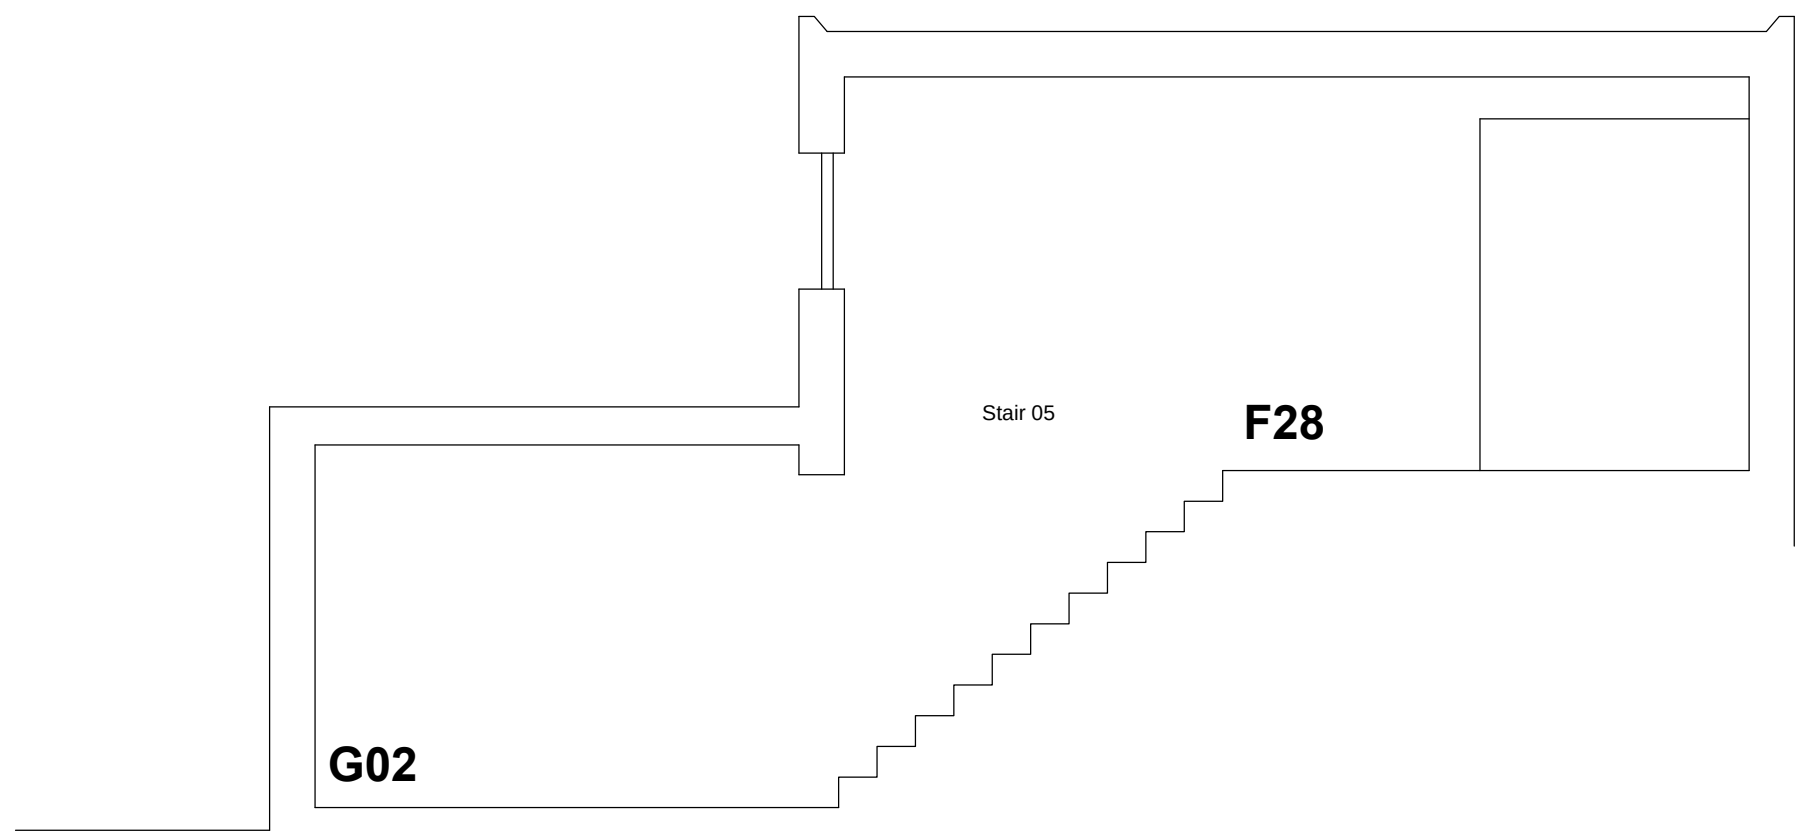

**EXISTING SECTION C-C
SCALE 1:50**

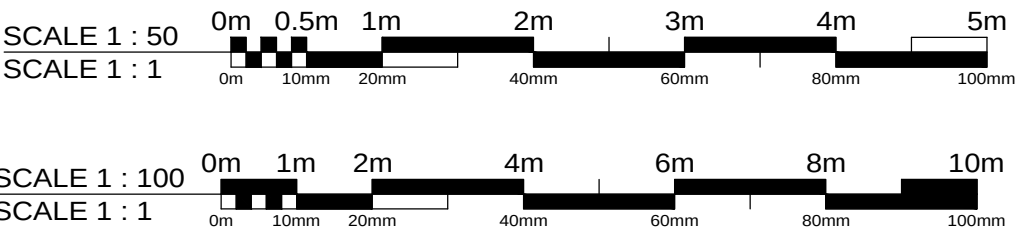

Oglesby & Limb Ltd

Chartered Architect

Suites 4 & 5 Market Chambers
12 Market Place
Spalding, Lincolnshire
PE11 1SL

Tel: 01775 761196
e-mail: design@o-l-ltd.co.uk

O&L

Client:

GCM Adams 2007 Settlement Trust

Project:

Office refurbishment and conversion of first floor offices to dwelling unit
1 Priory Road (part former CAB offices)
Spalding
Lincolnshire.

Drawing Title:

Elevations & Sections
AS EXISTING

GENERAL ISSUE

Date:

Feb 2017

Scale:

1:100 1:50 at A1

Drawn by:

RCW

Checked by:

AJO

Drawing Number:

A1151-04

Rev:

-