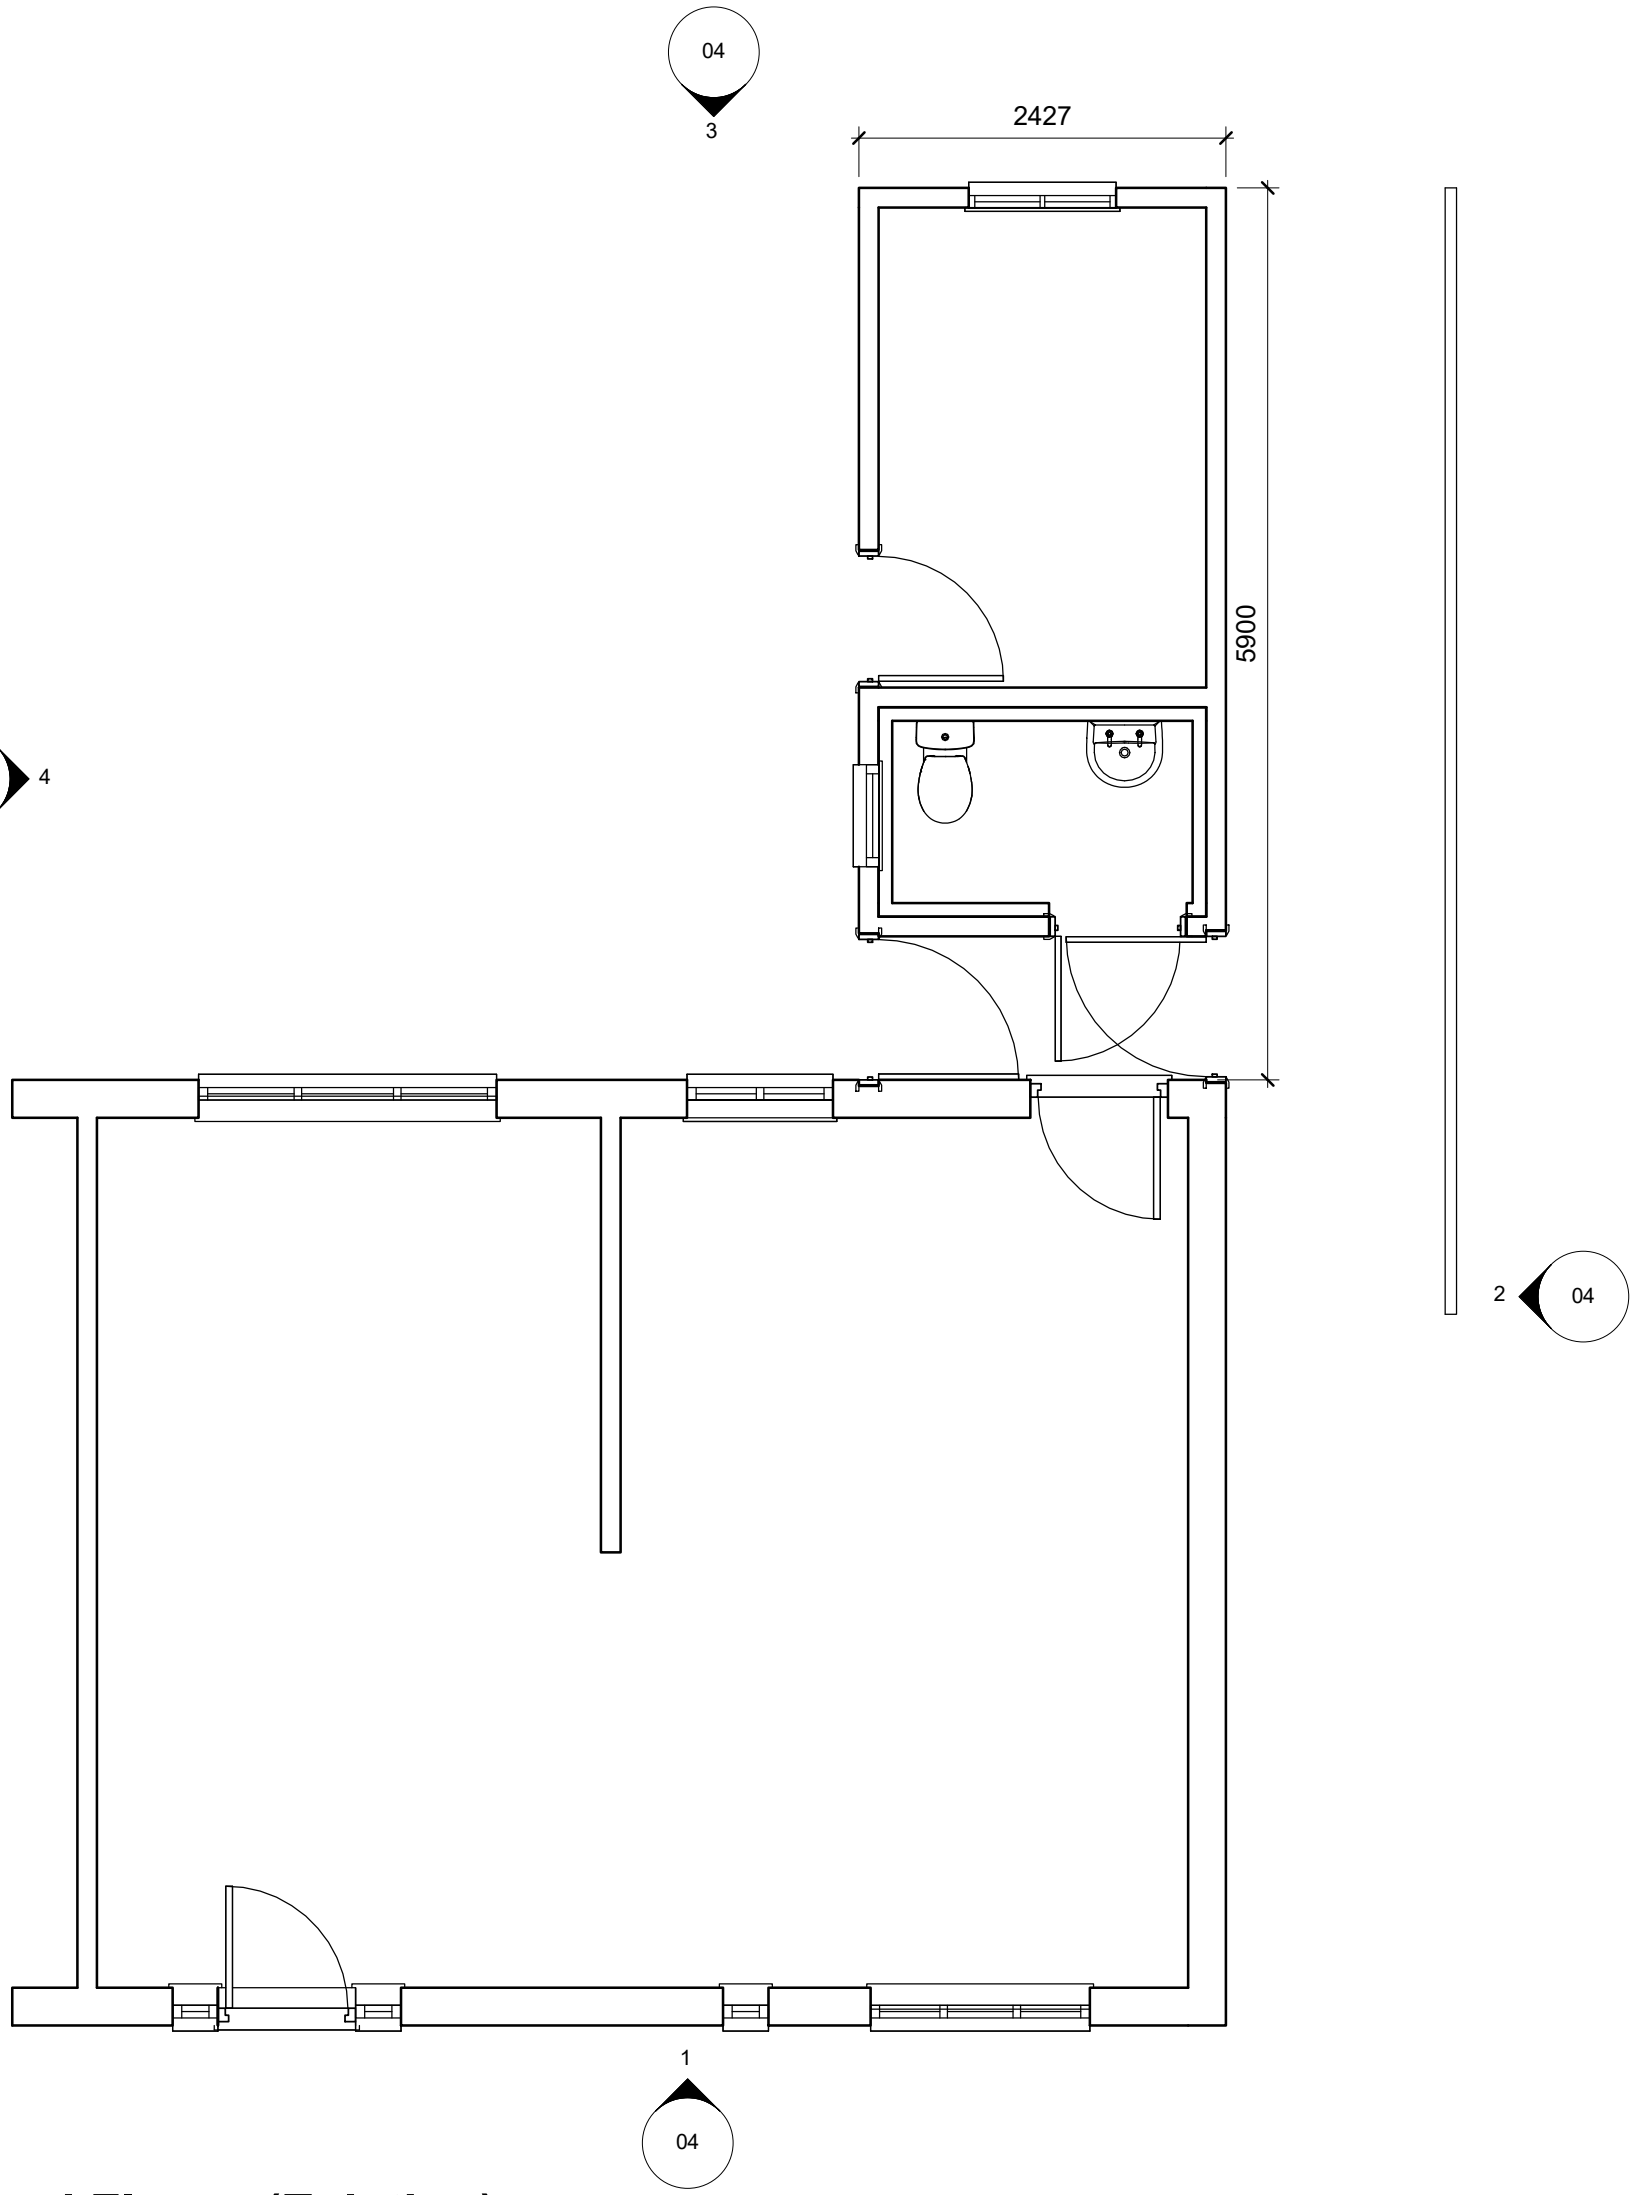


1 Ground Floor - (Existing)

1 : 50

SOUTH HOLLAND DISTRICT COUNCIL
Building Consultancy South Holland

Rev.	Description	Date

CLIENT: Mrs T Bradley ADDRESS: 9 Rowan Avenue, Spalding, PE11 2LH	PROJECT: Accessibility Adaptations	Date: 23/04/2019	Project number: DFG/19/1047	Scale (@ A3): 1 : 50
	SHEET: Existing Ground	Drawn by: SG	DRAWING NUMBER: 01	REV