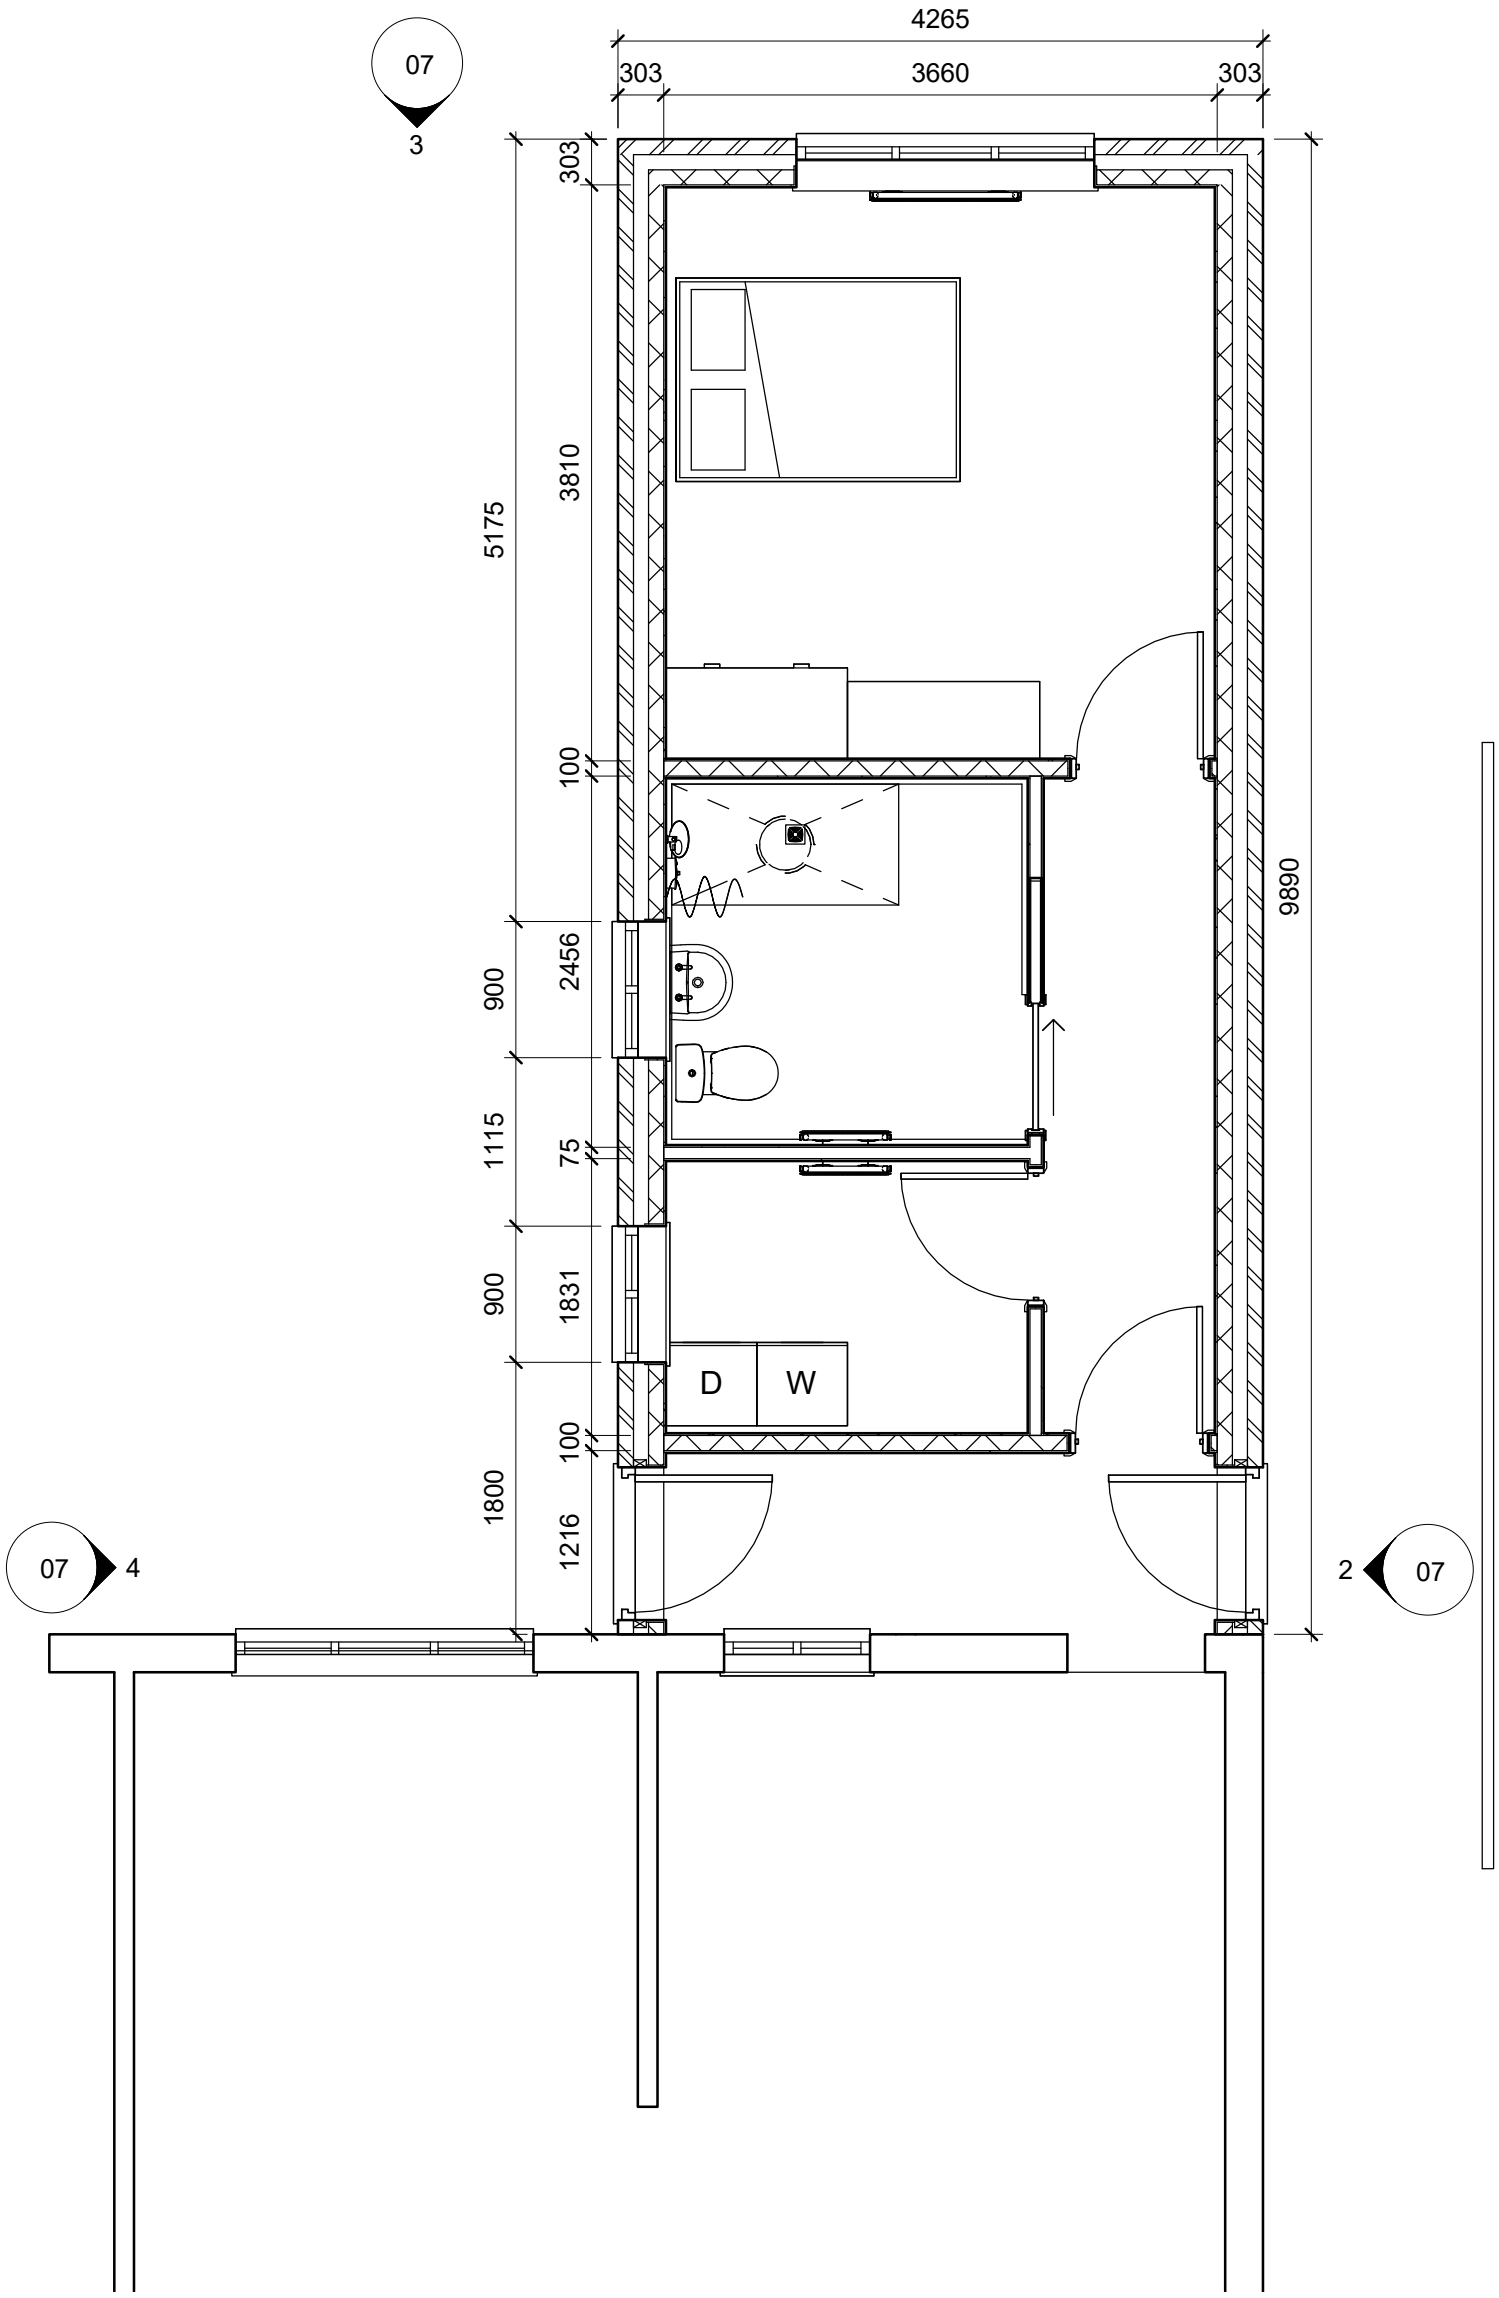


1 Ground Floor - (Proposed)

1 : 50

SOUTH HOLLAND DISTRICT COUNCIL

Building Consultancy South Holland

Rev.	Description	Date

CLIENT Mrs T Bradley ADDRESS 9 Rowan Avenue Spalding PE11 2LH	PROJECT Accessibility Adaptations	Date 23/04/2019	Project number DFG/19/1047	Scale (@ A3) 1 : 50
	SHEET Proposed Ground	Drawn by SG	DRAWING NUMBER 05	REV